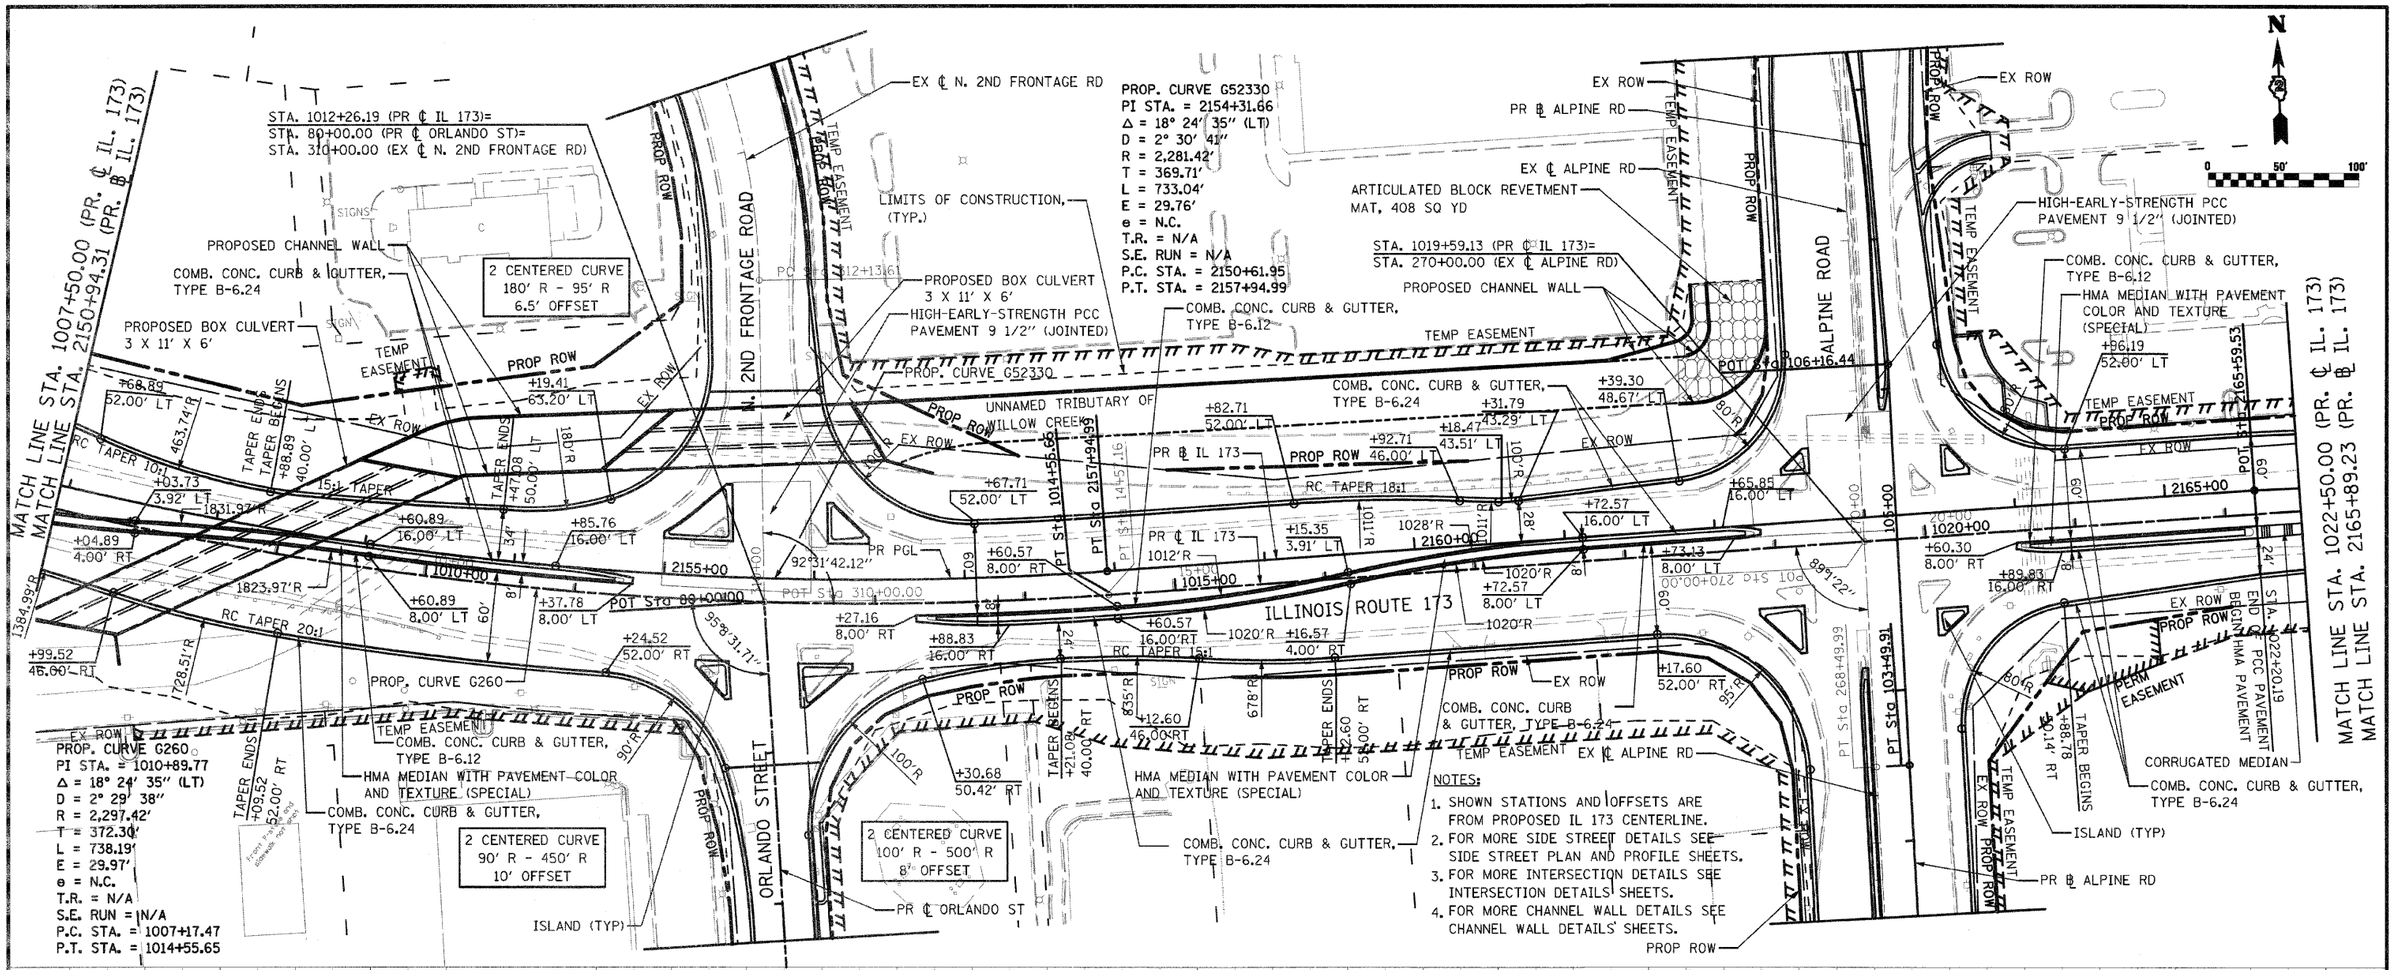

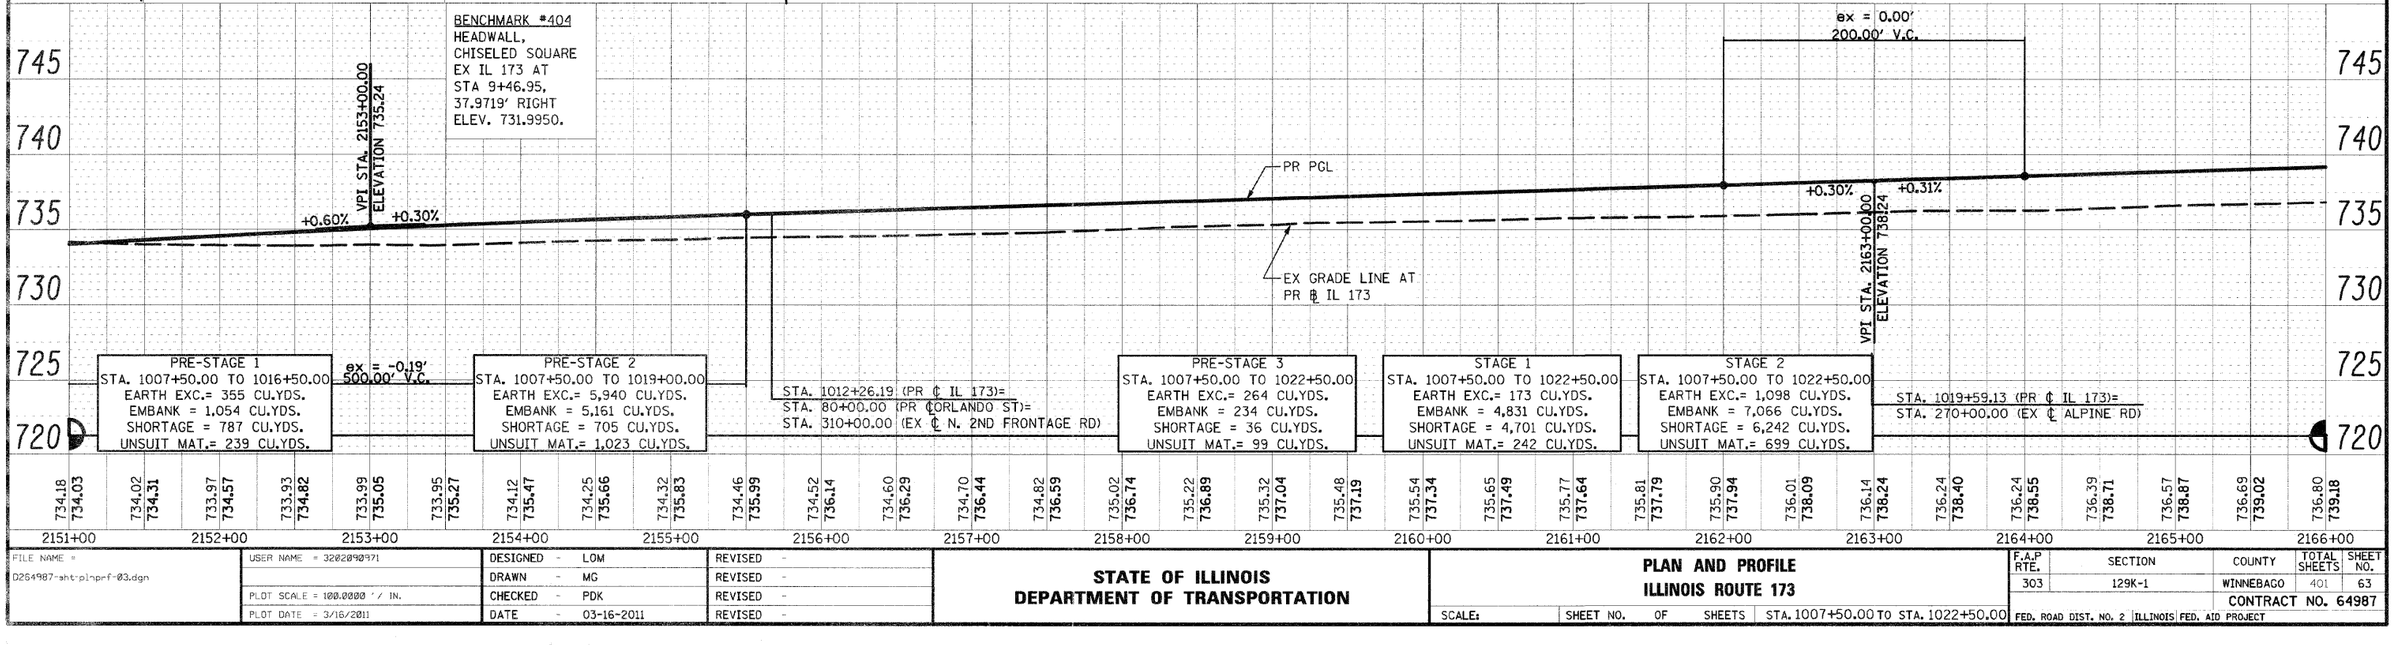

FILE NAME = D264987-sht-plnprf-03.dgn	USER NAME = 3202090471	DESIGNED - LOM	REVISED -	STATE OF ILLINOIS DEPARTMENT OF TRANSPORTATION	PLAN AND PROFILE ILLINOIS ROUTE 173
		DRAWN - MG	REVISED -		
	PLOT SCALE = 100.0000 ′ / IN.	CHECKED - PDK	REVISED -		SCALE: SHEET NO. OF SHEETS STA. 1007+50.00 TO STA. 1022+50.00
	PLOT DATE = 3/16/2011	DATE - 03-16-2011	REVISED -		

F.A.P RTE.	SECTION	COUNTY	TOTAL SHEETS	SHEET NO.
303	129K-1	WINNEBAGO	401	63
		CONTRACT NO. 64987		
FED. ROAD DIST. NO. 2	ILLINOIS	FED. AID PROJECT		