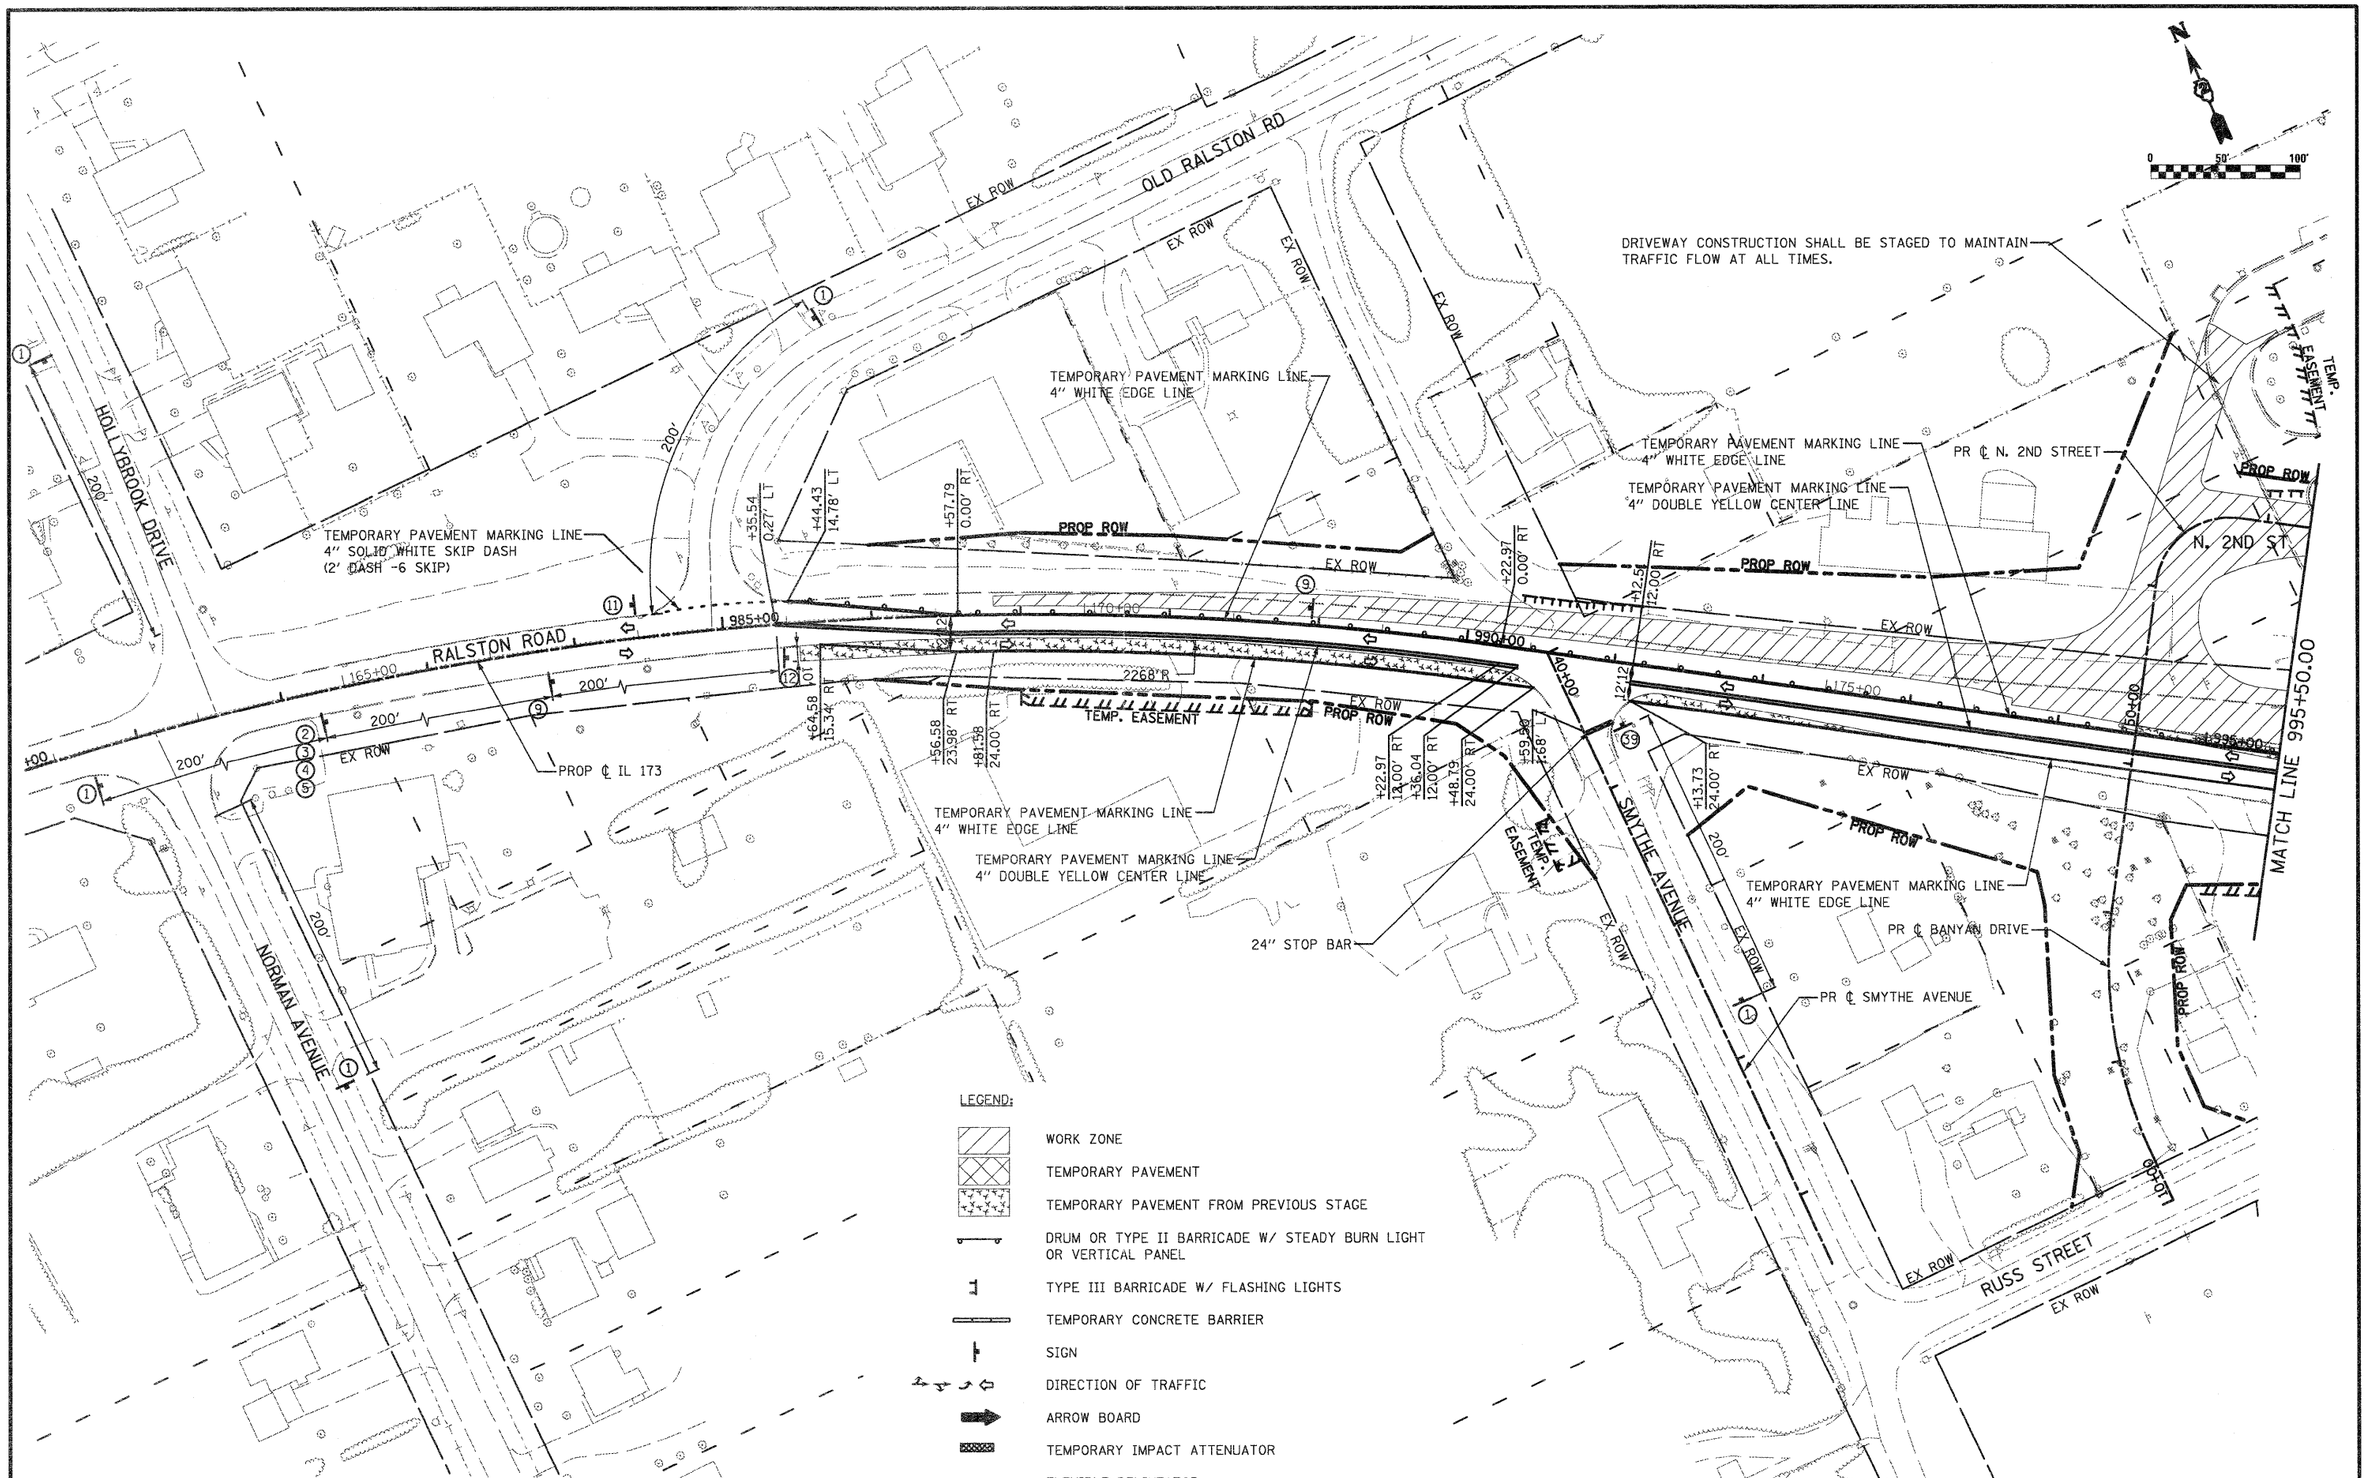

FILE NAME = D264987-sht-staging-101.dgn	USER NAME = 3202090971	DESIGNED - LOM	REVISED -	STATE OF ILLINOIS DEPARTMENT OF TRANSPORTATION	STAGING AND TRAFFIC CONTROL PLAN STAGE 1A RALSTON ROAD	F.A.P RTE. 303	SECTION 129K-1	COUNTY WINNEBAGO	TOTAL SHEETS 401	SHEET NO. 92
		DRAWN - MD	REVISED -					CONTRACT NO. 64987		
	PLOT SCALE = 100.0000 ' / IN.	CHECKED - PDK	REVISED -							
	PLOT DATE = 1/18/2011	DATE - 01-19-2011	REVISED -		SCALE: 1" = 50' SHEET NO. OF SHEETS STA. 980+50.00 TO STA. 995+50.00	FED. ROAD DIST. NO. 2	ILLINOIS	FED. AID PROJECT		