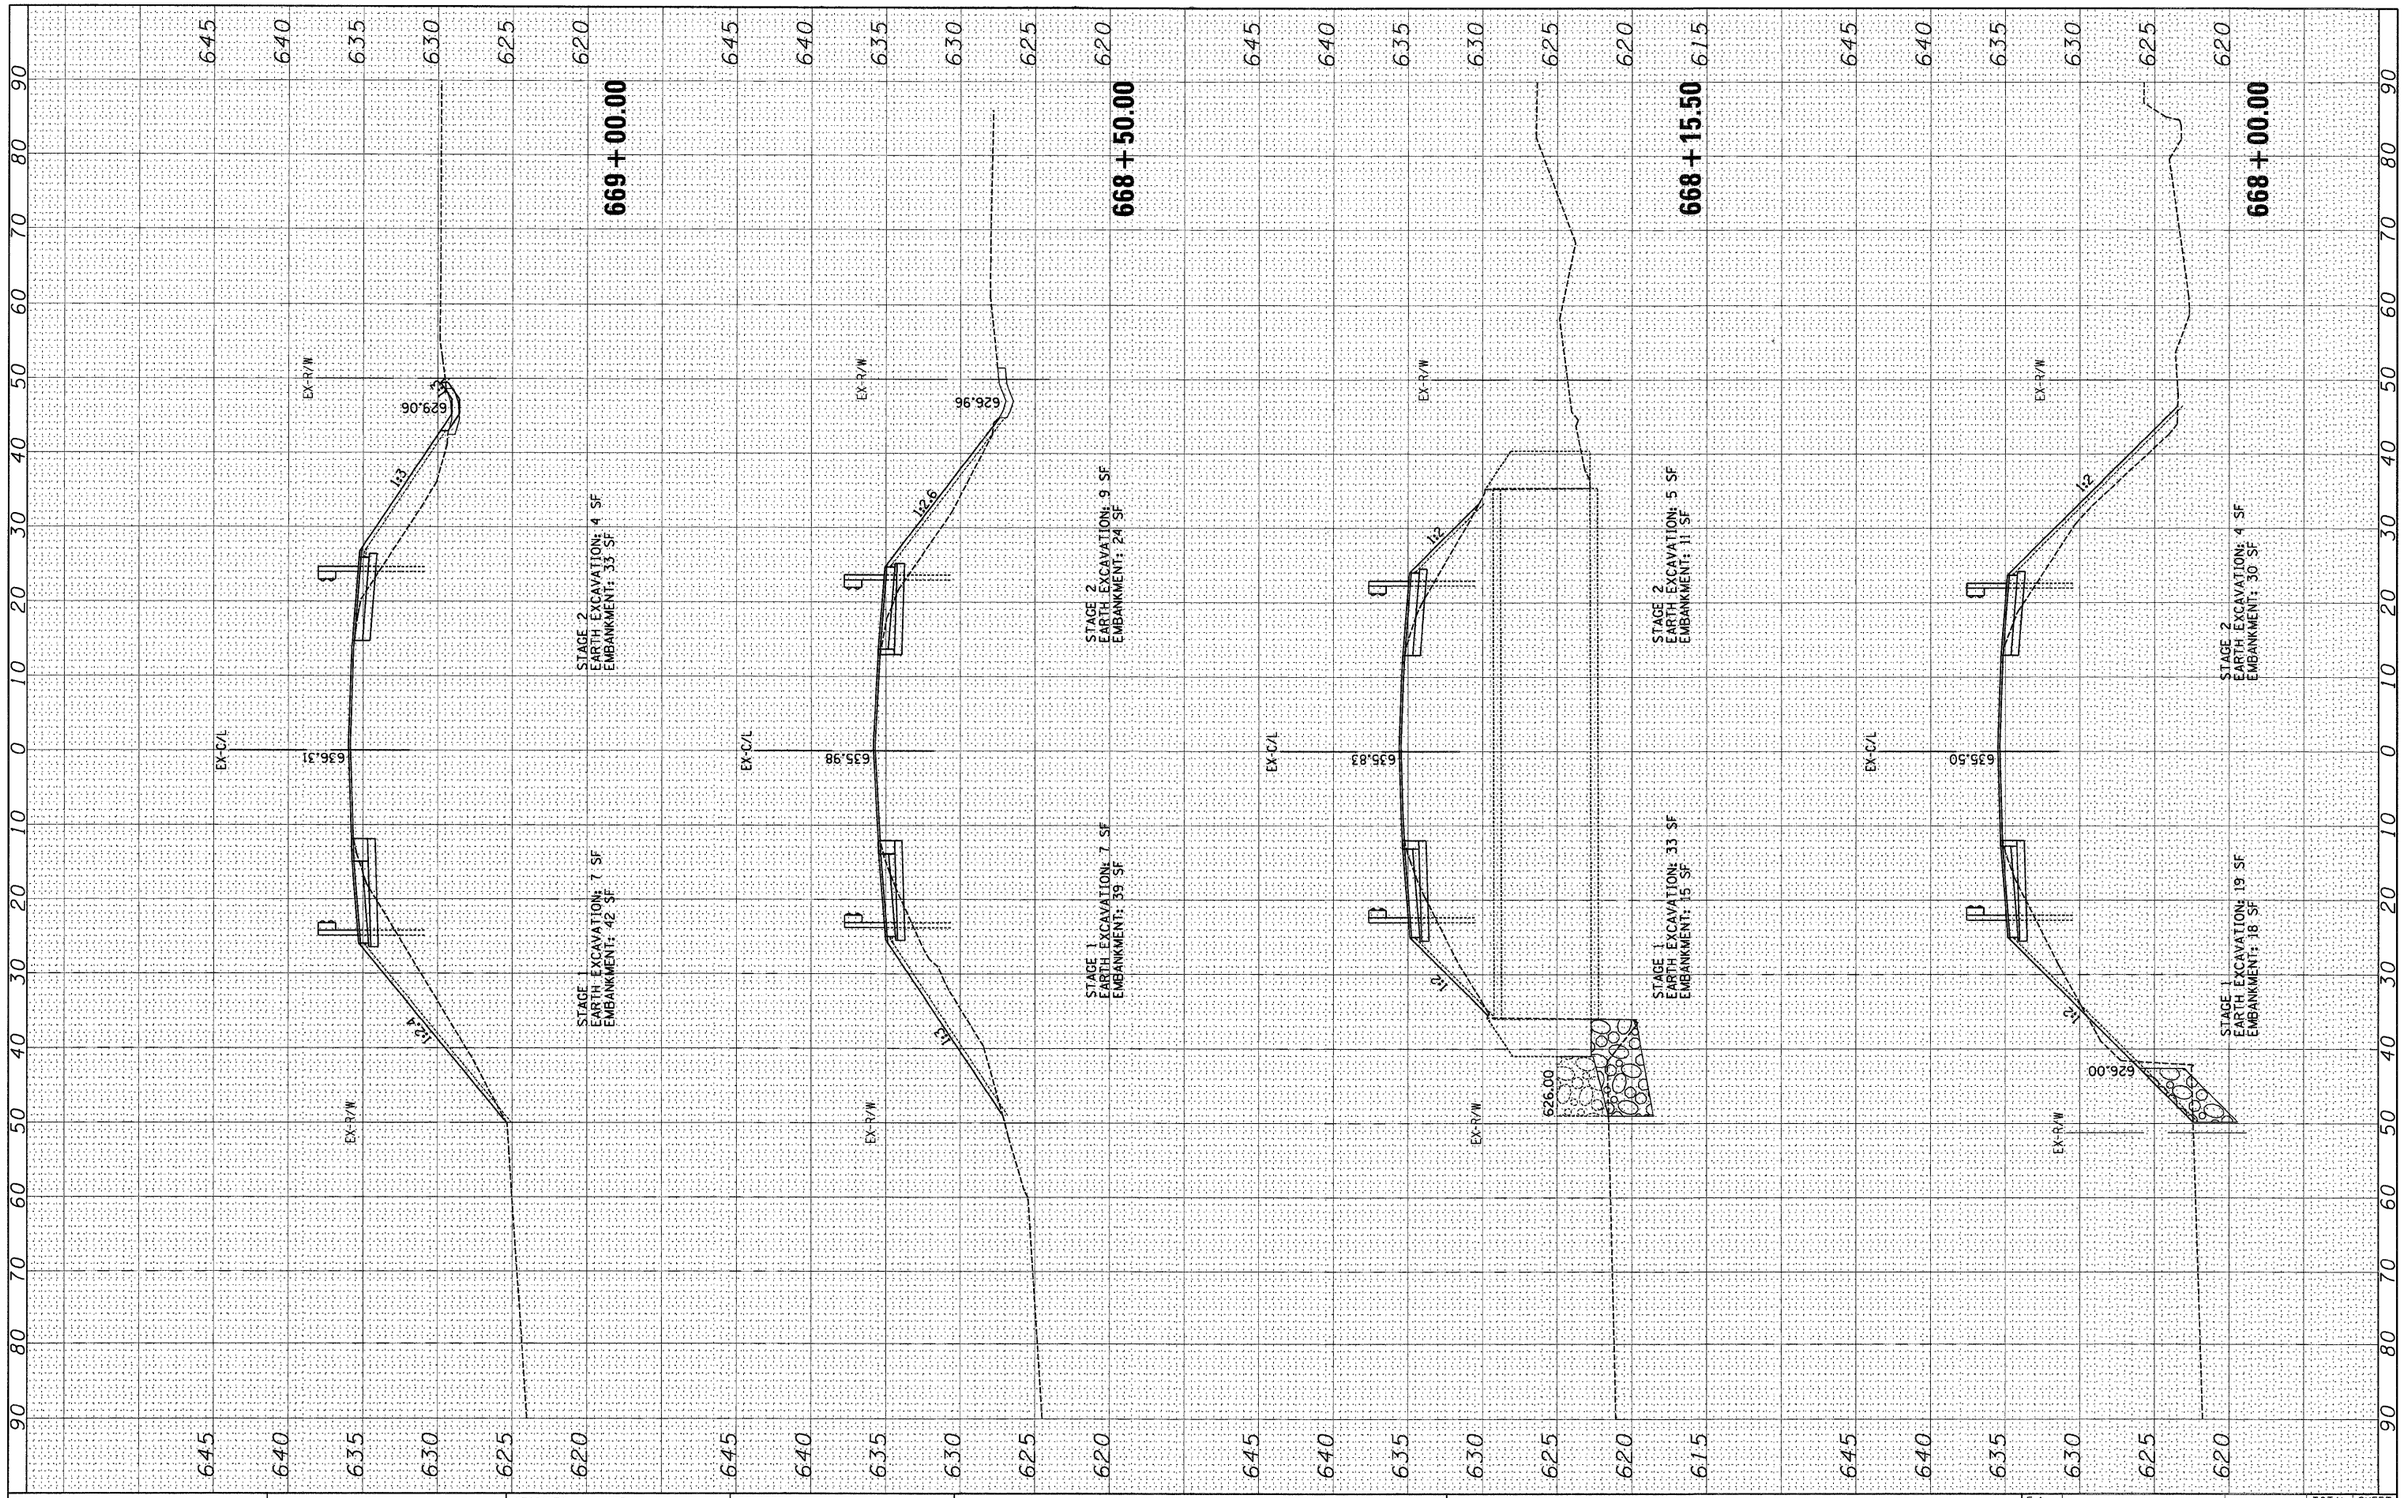

FINAL SURVEY		BY	DATE
	SURVEYED		
	PLOTTED		
NOTE BOOK	TEMPLATE		
	AREAS		
NO.	AREAS CHECKED		

ORIGINAL SURVEY		BY	DATE
	SURVEYED		
	PLOTTED		
NOTE BOOK	TEMPLATE		
	AREAS		
NO.	AREAS CHECKED		

FILE NAME = $FILEL$	USER NAME = $USER$	DESIGNED - JWB	REVISED -
		DRAWN - JWB	REVISED -
	PLOT SCALE = 10.0000 ' / IN.	CHECKED - RS	REVISED -
	PLOT DATE = 3/31/2011	DATE - 03/31/2011	REVISED -

STATE OF ILLINOIS
DEPARTMENT OF TRANSPORTATION

FAP 311 (IL 71) AT VAN EMMON / RESERVATION ROADS
CROSS-SECTIONS

SCALE: H=10', V=5' | SHEET NO. OF SHEETS | STA. 668+00.00 TO STA. 669+00.00

F.A. RTE.	SECTION	COUNTY	TOTAL SHEETS	SHEET NO.
311	(1-1)N TS	KENDALL	92	77

CONTRACT NO. 66955

ILLINOIS FED. AID PROJECT