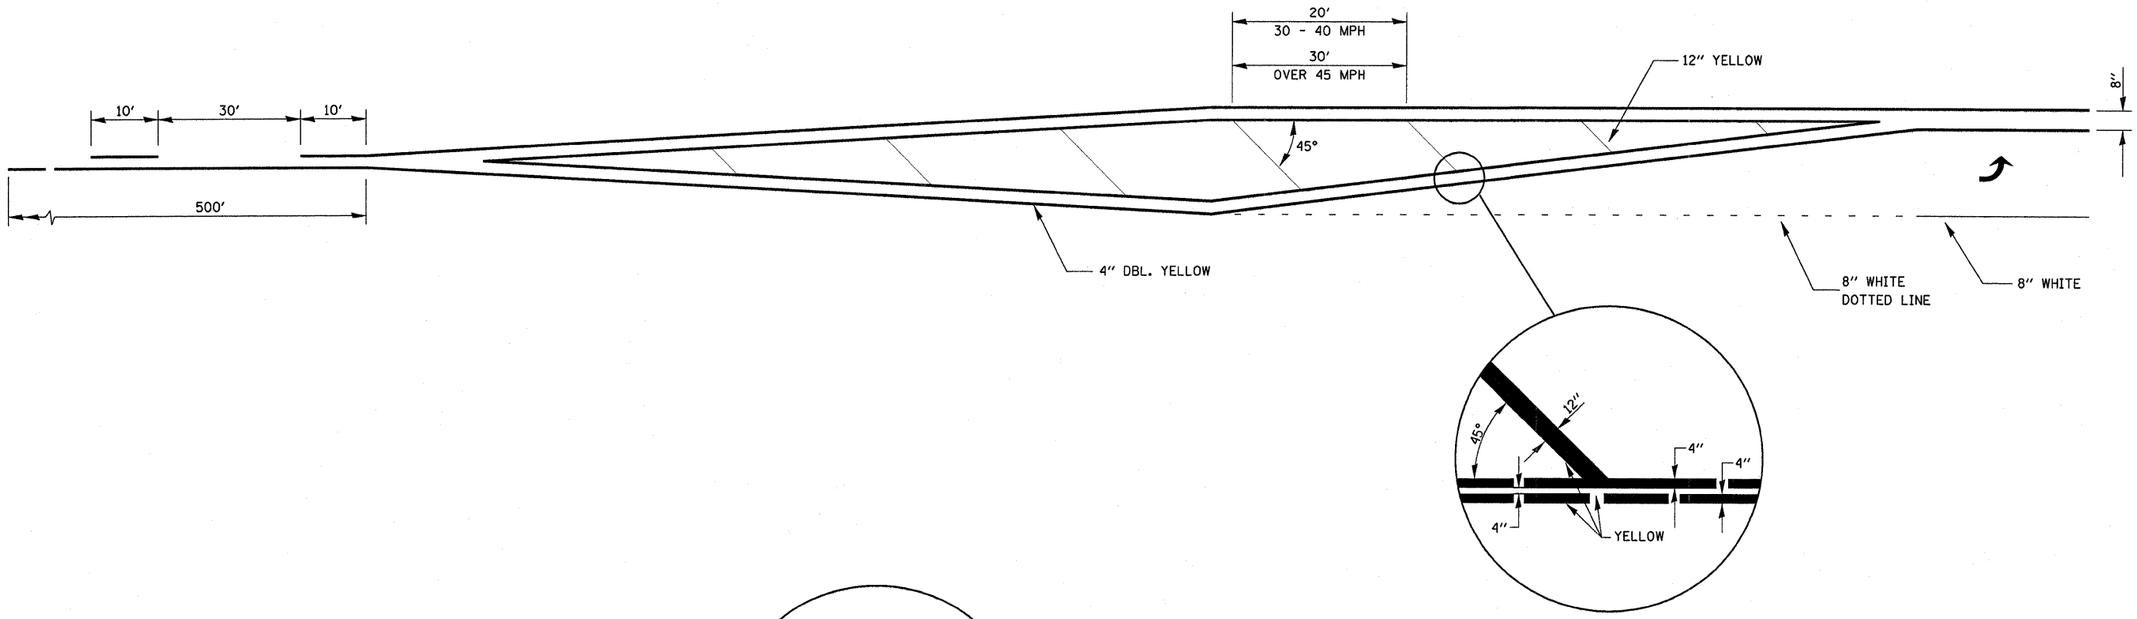

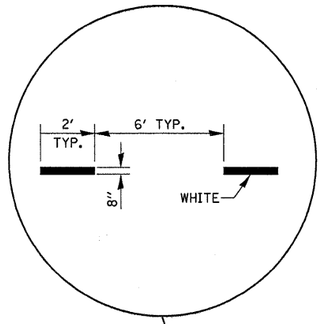

ADVANCE AND INTERSECTION LANE DIVIDER LINES

URBAN PAVEMENT MARKING

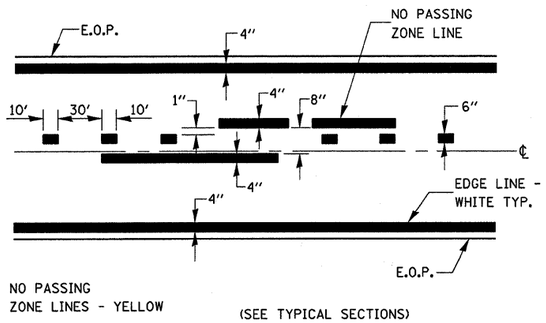

PAVEMENT MARKING

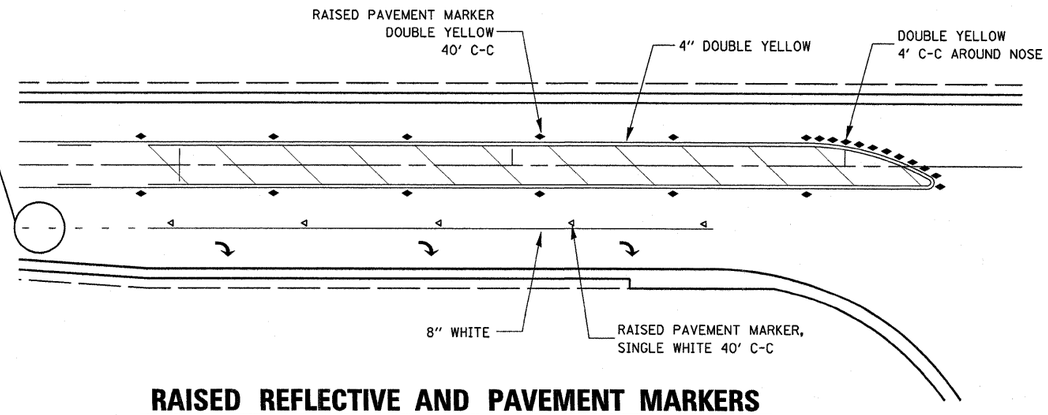

RAISED REFLECTIVE AND PAVEMENT MARKERS @ RIGHT TURN LANE

FILE NAME = c:\pw_work\pwidot\mcnallysr\d0173840\d366A06-sht-DETAILS.dgn	USER NAME = mcnallysr	DESIGNED -	REVISED -
	PLOT SCALE = 50.6452 ' / IN.	DRAWN -	REVISED -
	PLOT DATE = Mar 15, 2011 - 10:50:08 AM	CHECKED -	REVISED -
		DATE -	REVISED -

STATE OF ILLINOIS
DEPARTMENT OF TRANSPORTATION

DETAILS

SCALE: | SHEET NO. OF SHEETS | STA. | TO STA.

F.A.P RTE.	SECTION	COUNTY	TOTAL SHEETS	SHEET NO.
68	(3R)RS-2	LASALLE	22	16
		CONTRACT NO. 66A06		
		ILLINOIS FED. AID PROJECT		