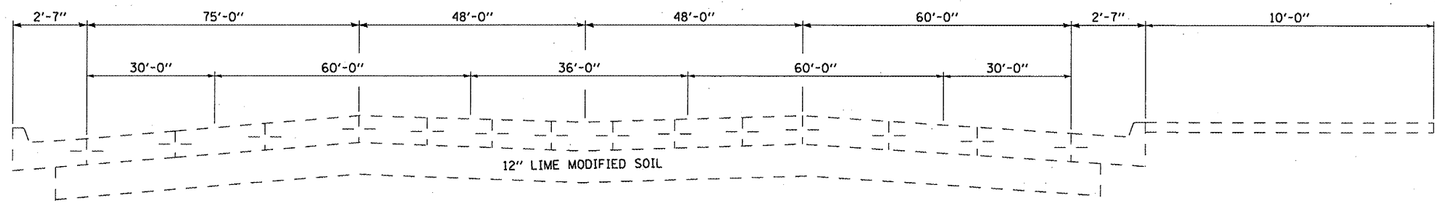

TYPICAL SECTION
TRUCK PARKING LOT

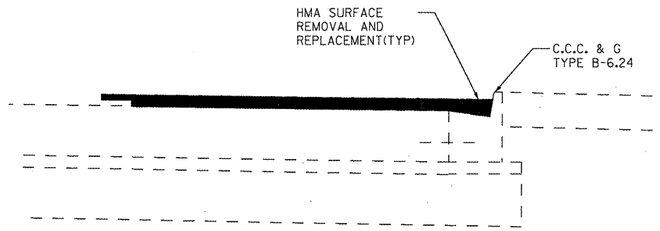

DETAIL B

THE CONTRACTOR SHALL EXERCISE CARE WHEN REMOVING HMA FROM THE GUTTER PAN. REPAIRS TO DAMAGED GUTTER PAN OR CURB DUE TO THE CONTRACTORS HMA REMOVAL OPERATIONS WILL BE PAID FOR AT THE CONTRACTORS EXPENSE. (TYP)

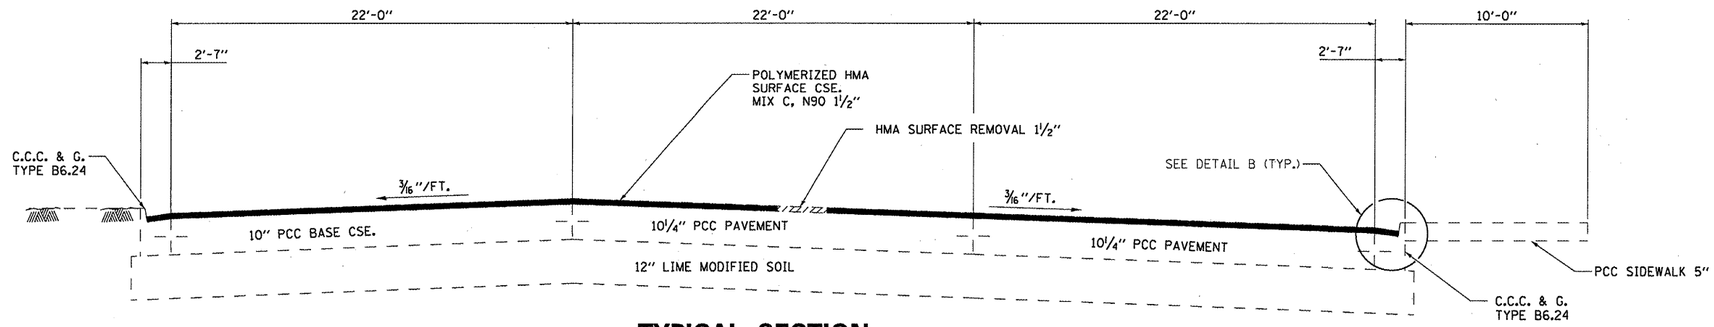

TYPICAL SECTION
CAR PARKING LOT

FILE NAME = c:\pw_work\pwidot\patelyj\d0257878\D366821-sht-details.DGN	USER NAME = patelyj	DESIGNED - RON WOODSHANK	REVISED -	STATE OF ILLINOIS DEPARTMENT OF TRANSPORTATION	TYPICAL SECTIONS	F.A.I. RTE.	SECTION	COUNTY	TOTAL SHEETS	SHEET NO.
		DRAWN - RON WOODSHANK	REVISED -			80	(06-4)RA-5	BUREAU	10	5
	PLOT SCALE = 100.0000 ' / in.	CHECKED -	REVISED -					CONTRACT NO. 66B21		
	PLOT DATE = 4/21/2011	DATE -	REVISED -		SCALE:	SHEET NO. 2 OF 2 SHEETS	STA. TO STA.	ILLINOIS FED. AID PROJECT		