UNLESS ELEVATIONS ARE SHOWN
ALL UTILITY LOCATIONS SHOWN ON THE CROSS SECTIONS
ARE BASED ON THE APPROXIMATE DEPTH SUPPLIED BY
THE UTILITY COMPANY

FINAL SURVEY	NOTE BOOK		BY	DATE
	SURVEYED			
	PLOTTED			
	TEMPLATE			
	AREAS			
	AREAS CHECKED			
NO.				

ORIGINAL SURVEY	NOTE BOOK		BY	DATE
	SURVEYED			
	PLOTTED			
	TEMPLATE			
	AREAS			
	AREAS CHECKED			
NO.				

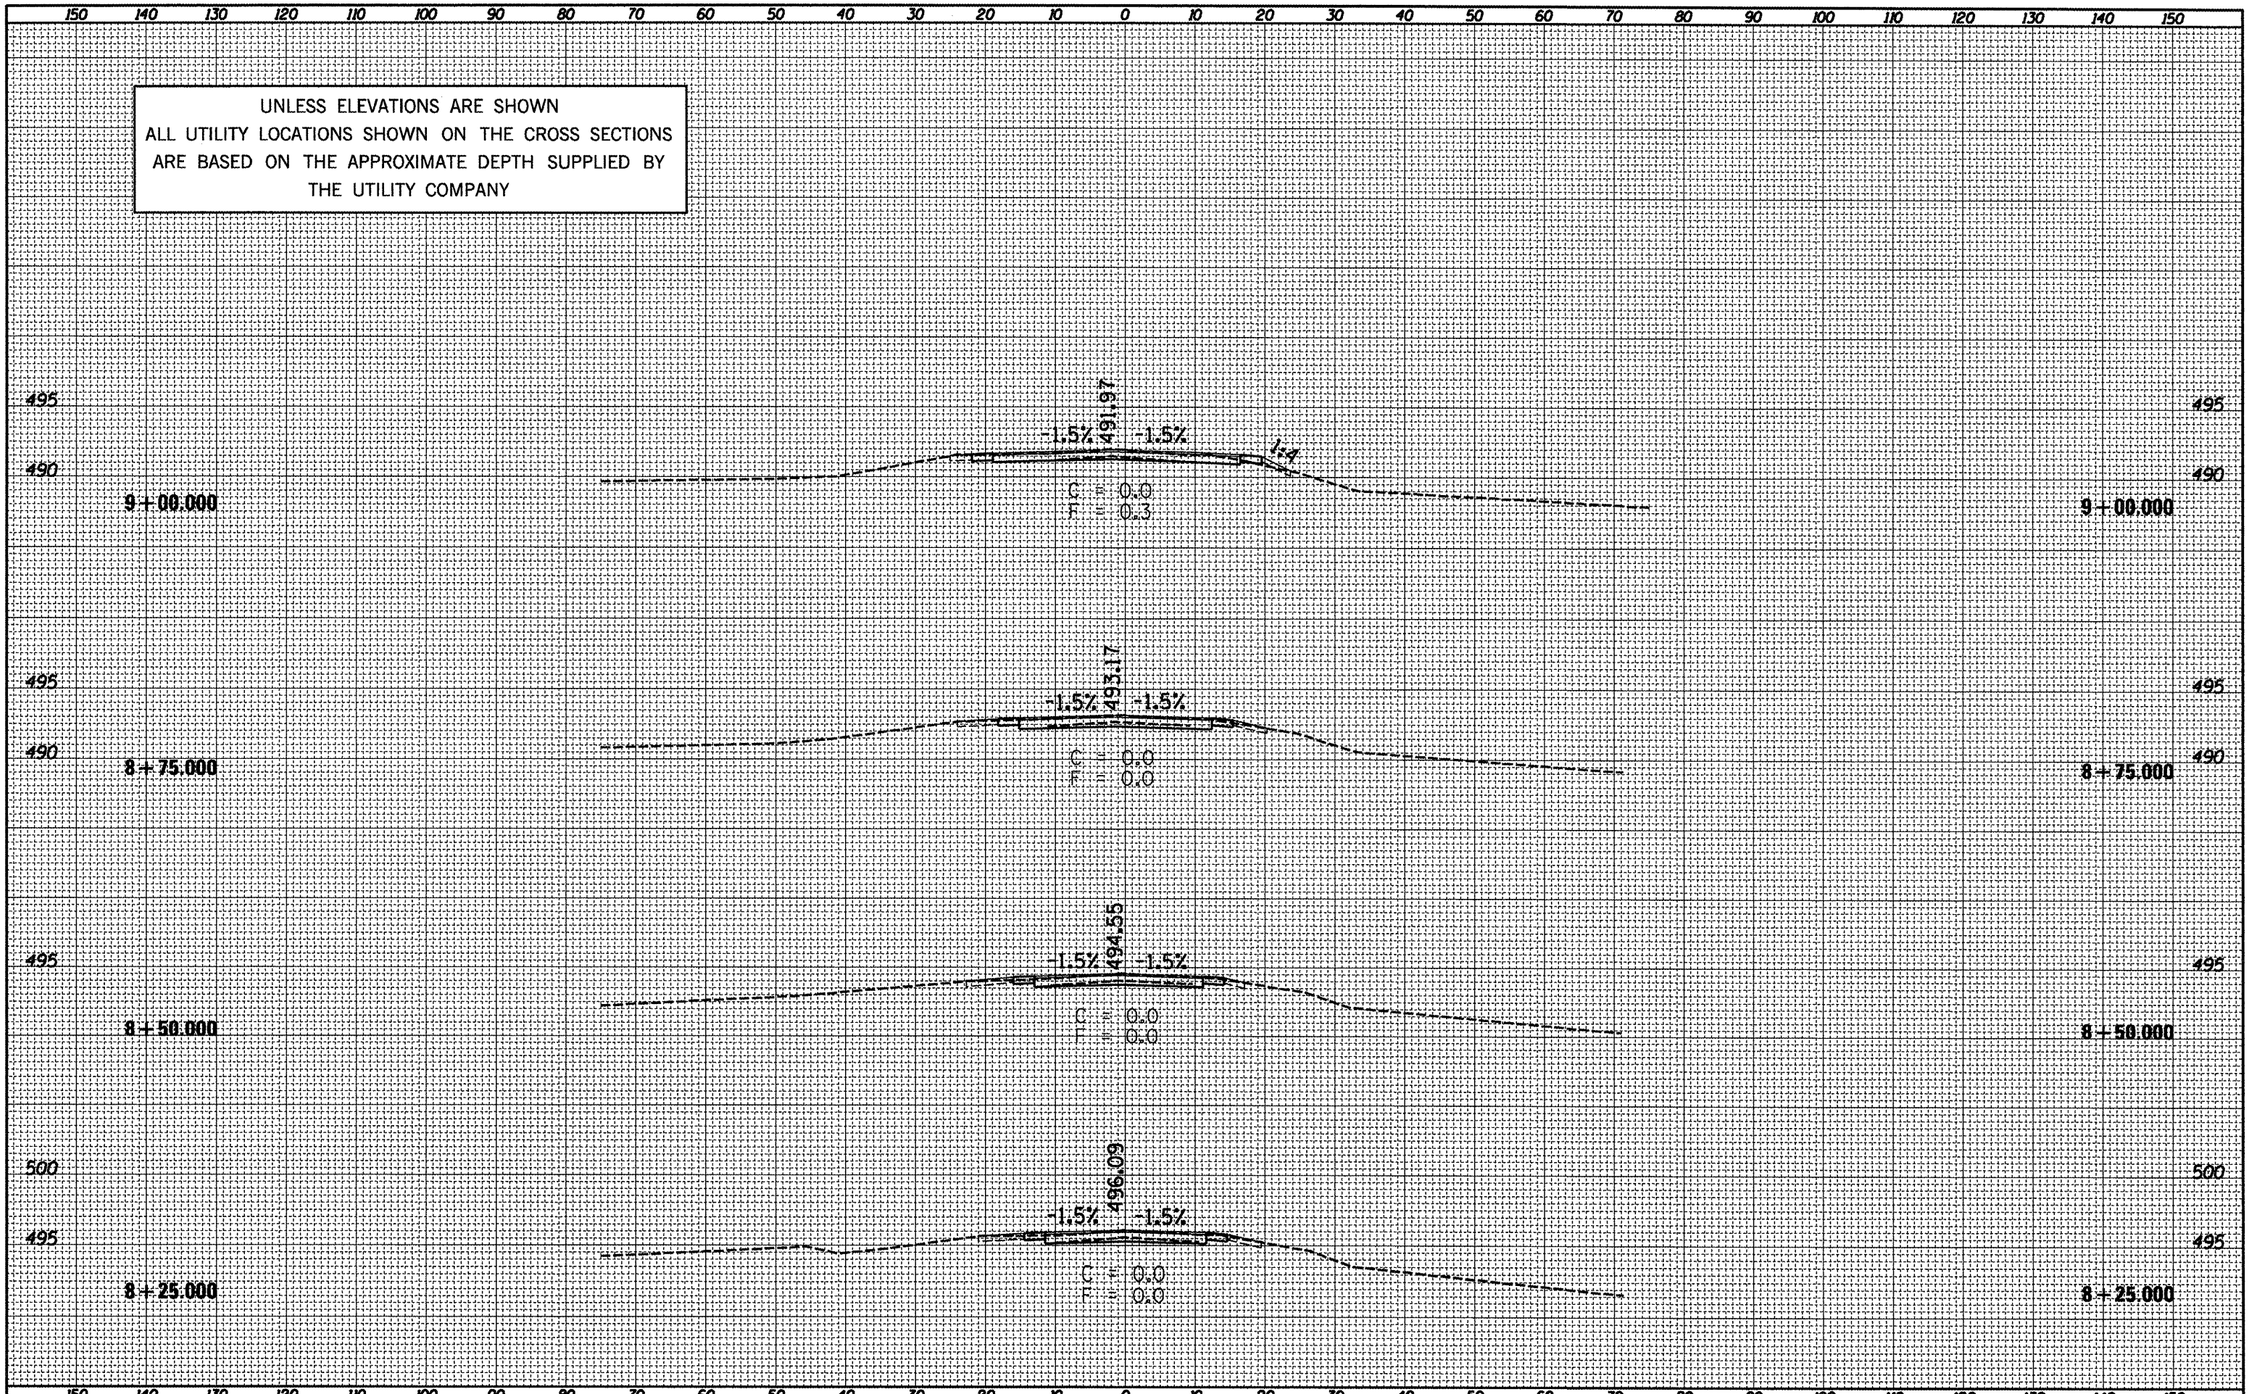

FILE NAME = D468993-sht-plan.dgn	USER NAME = hudelsonne	DESIGNED -	REVISED -	STATE OF ILLINOIS DEPARTMENT OF TRANSPORTATION
		DRAWN -	REVISED -	
	PLOT SCALE = 20.0000 ' / IN.	CHECKED -	REVISED -	
	PLOT DATE = 3/14/2011	DATE -	REVISED -	

CROSS SECTIONS – HART LANE

SCALE: | SHEET NO. OF SHEETS | STA. 8+25.000 TO STA. 9+00.000

F.A.P. RTE.	SECTION	COUNTY	TOTAL SHEETS	SHEET NO.
318	4W-2, RS-3	PEORIA	37	36
		CONTRACT NO. 68993		
	ILLINOIS FED. AID PROJECT			