CONTRACT NO. 72667

F.A.P. RTE.	SECTION	COUNTY	TOTAL SHEETS	SHEET NO.
310	69-3(3HB)	MORGAN	793	144
STA.		TO STA.		
FED. ROAD DIST. NO.	ILLINOIS	FED. AID PROJECT		

PLAN

NOTE BOOK NO.

SURVEYED / PLOTTED / ALIGNMENT CHECKED / RT. OF WAY CHECKED / CADD FILE NAME

BY | DATE

1:14:08 PM

Mar 29, 2011 01:14:08PM

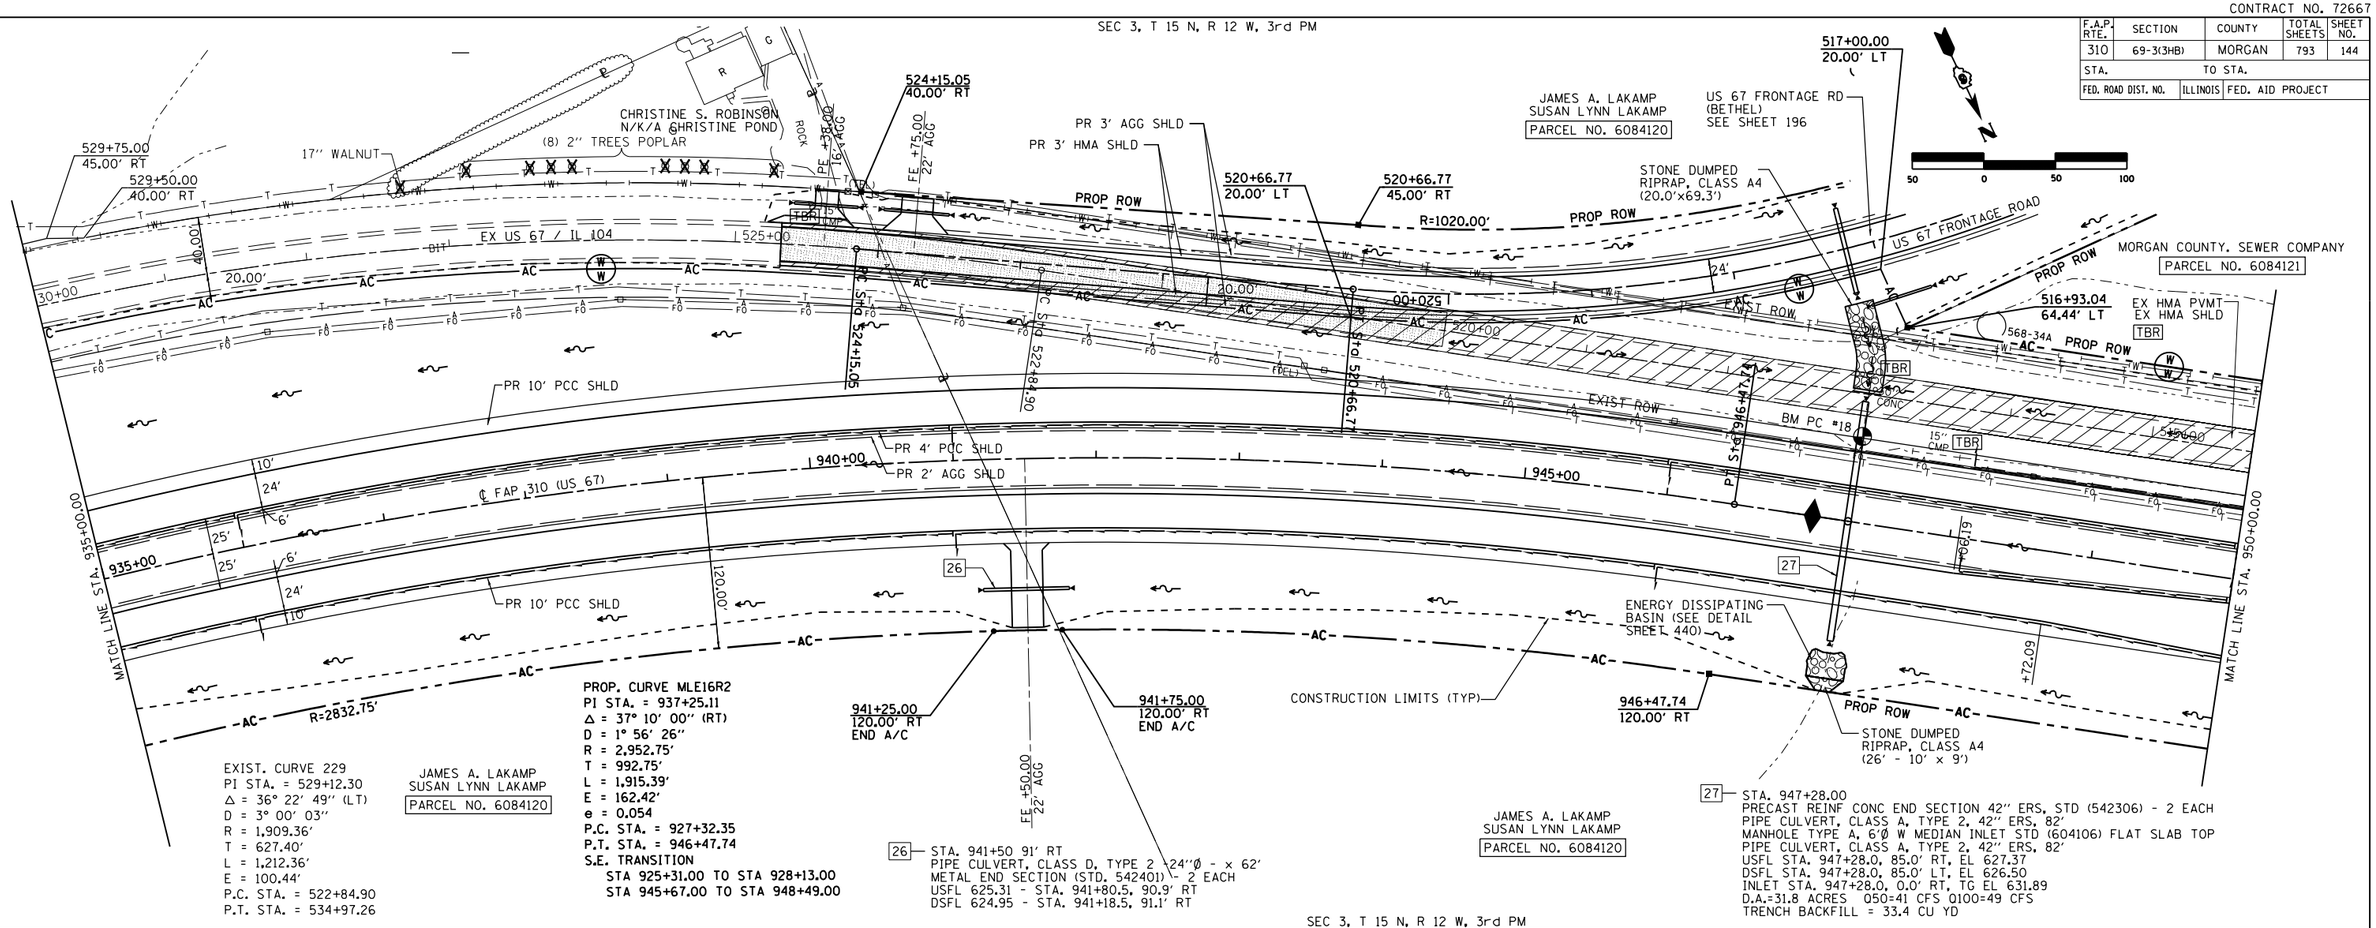

PROFILE

NOTE BOOK NO.

SURVEYED / PLOTTED / GRADES CHECKED / B.M. NOTED / PROFILE NOTATNS CHK'D

BY | DATE

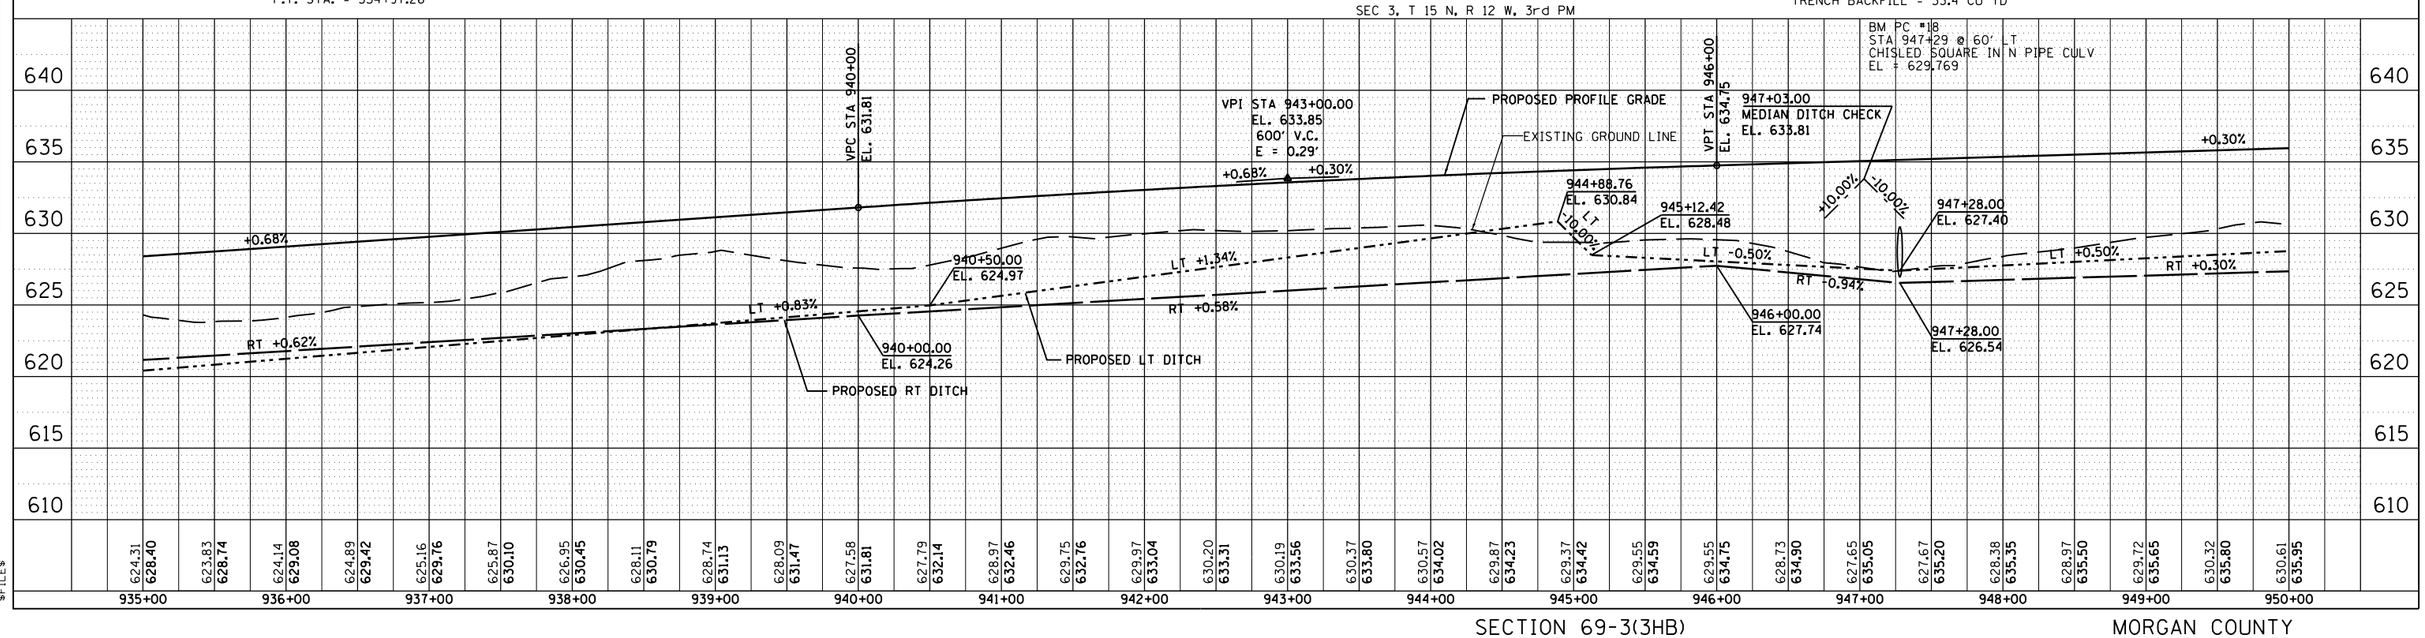

$FILE$