CONTRACT NO. 72667

| F.A.P. RTE. | SECTION | COUNTY | TOTAL SHEETS | SHEET NO. |
|---|---|---|---|---|
| 310 | 69-3(3HB) | MORGAN | 793 | 153 |
| STA. | | TO STA. | | |
| FED. ROAD DIST. NO. | ILLINOIS | FED. AID PROJECT | | |

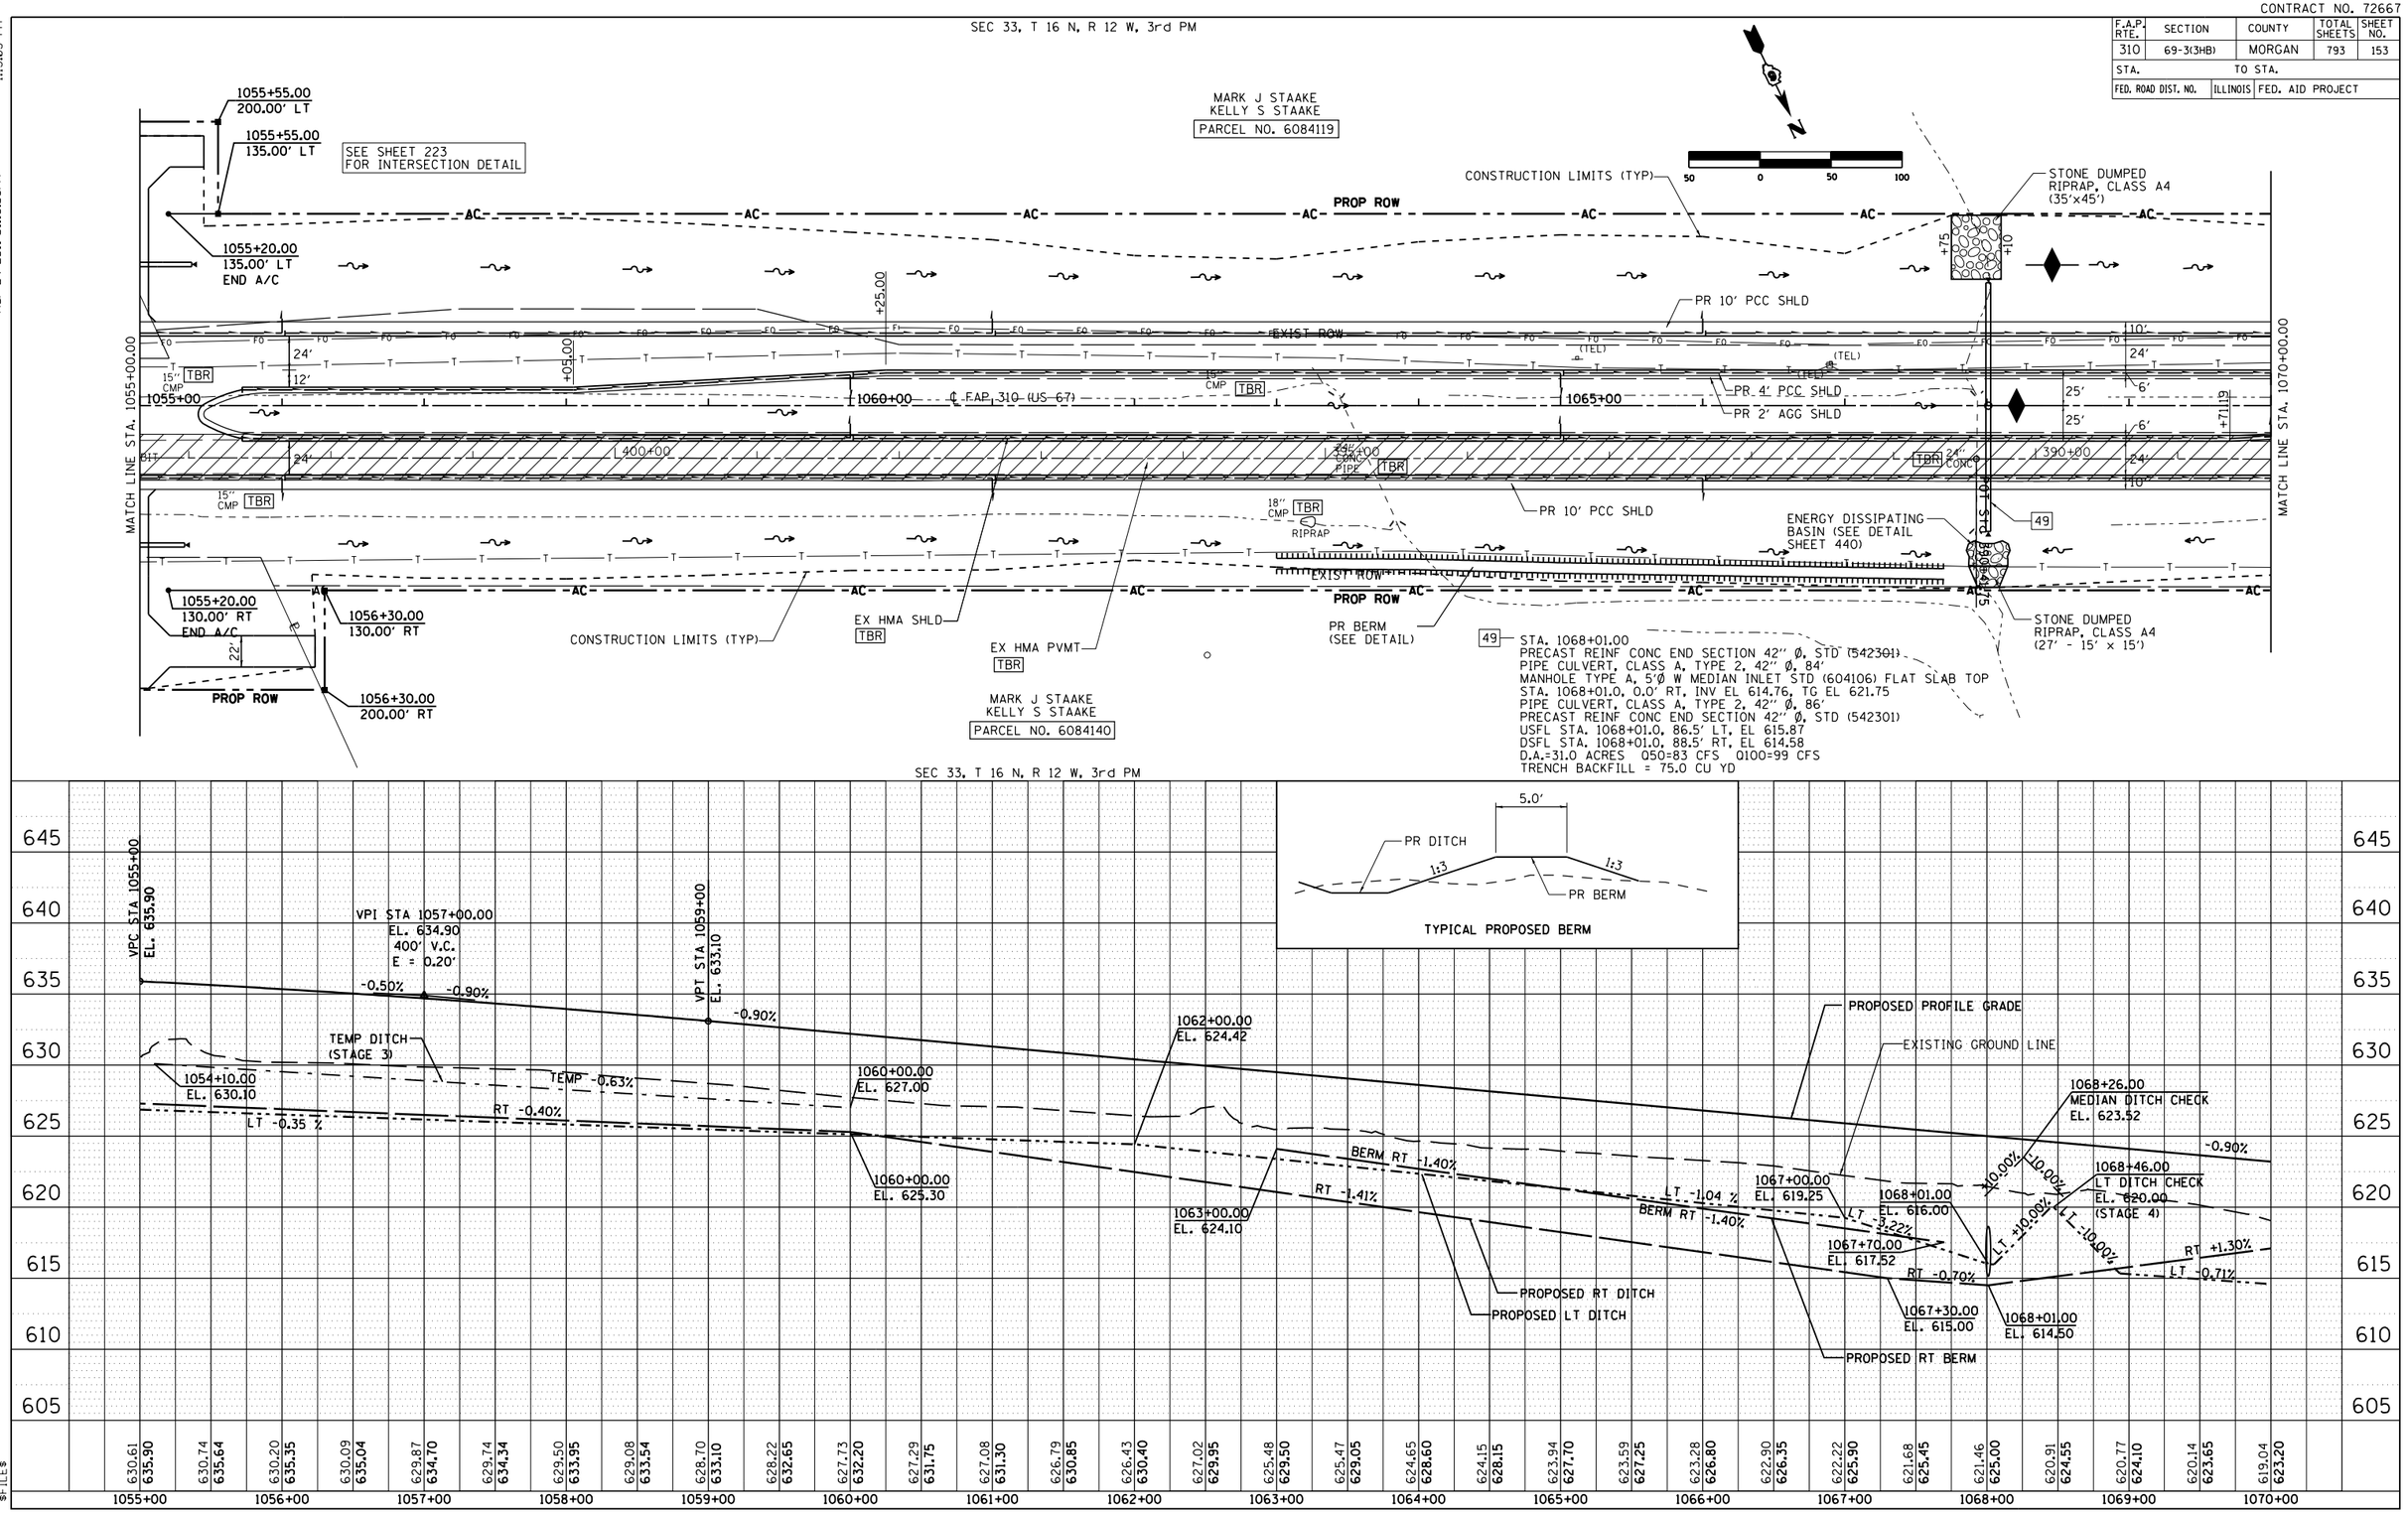


PLAN
SURVEYED
PLOTTED
ALIGNMENT CHECKED
RT. OF WAY CHECKED
FIELD FILE NAME
NOTE BOOK NO.
BY
DATE

PROFILE
SURVEYED
PLOTTED
GRADES CHECKED
B.M. NOTED
SIGNATURE NOTATNS CHKD
NOTE BOOK NO.
BY
DATE

$FILE$

Mar-29-2011 01:15:03PM
1:15:03 PM