CONTRACT NO. 72667

F.A.P. RTE.	SECTION	COUNTY	TOTAL SHEETS	SHEET NO.
310	69-3(3HB)	MORGAN	793	179
STA.		TO STA.		
FED. ROAD DIST. NO.	ILLINOIS	FED. AID PROJECT		

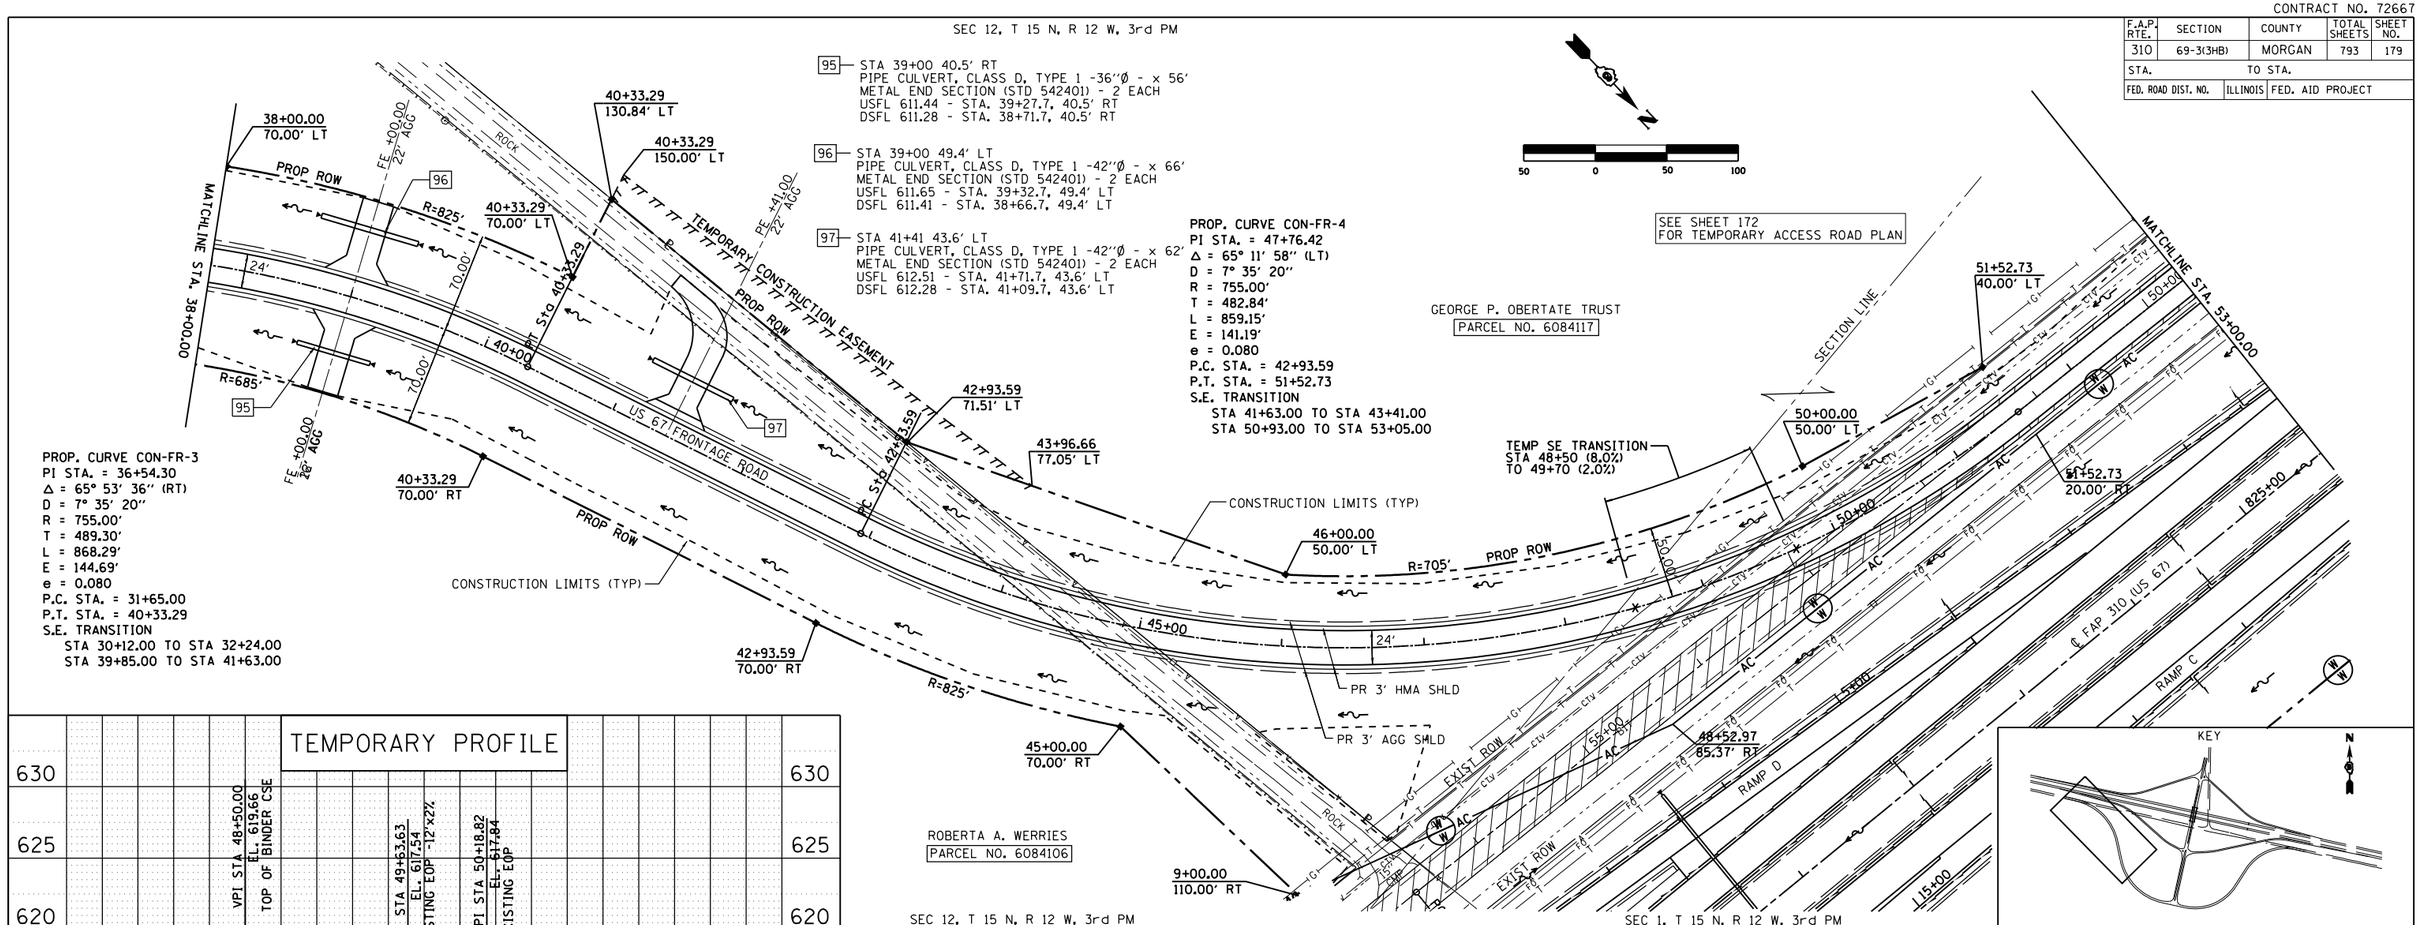

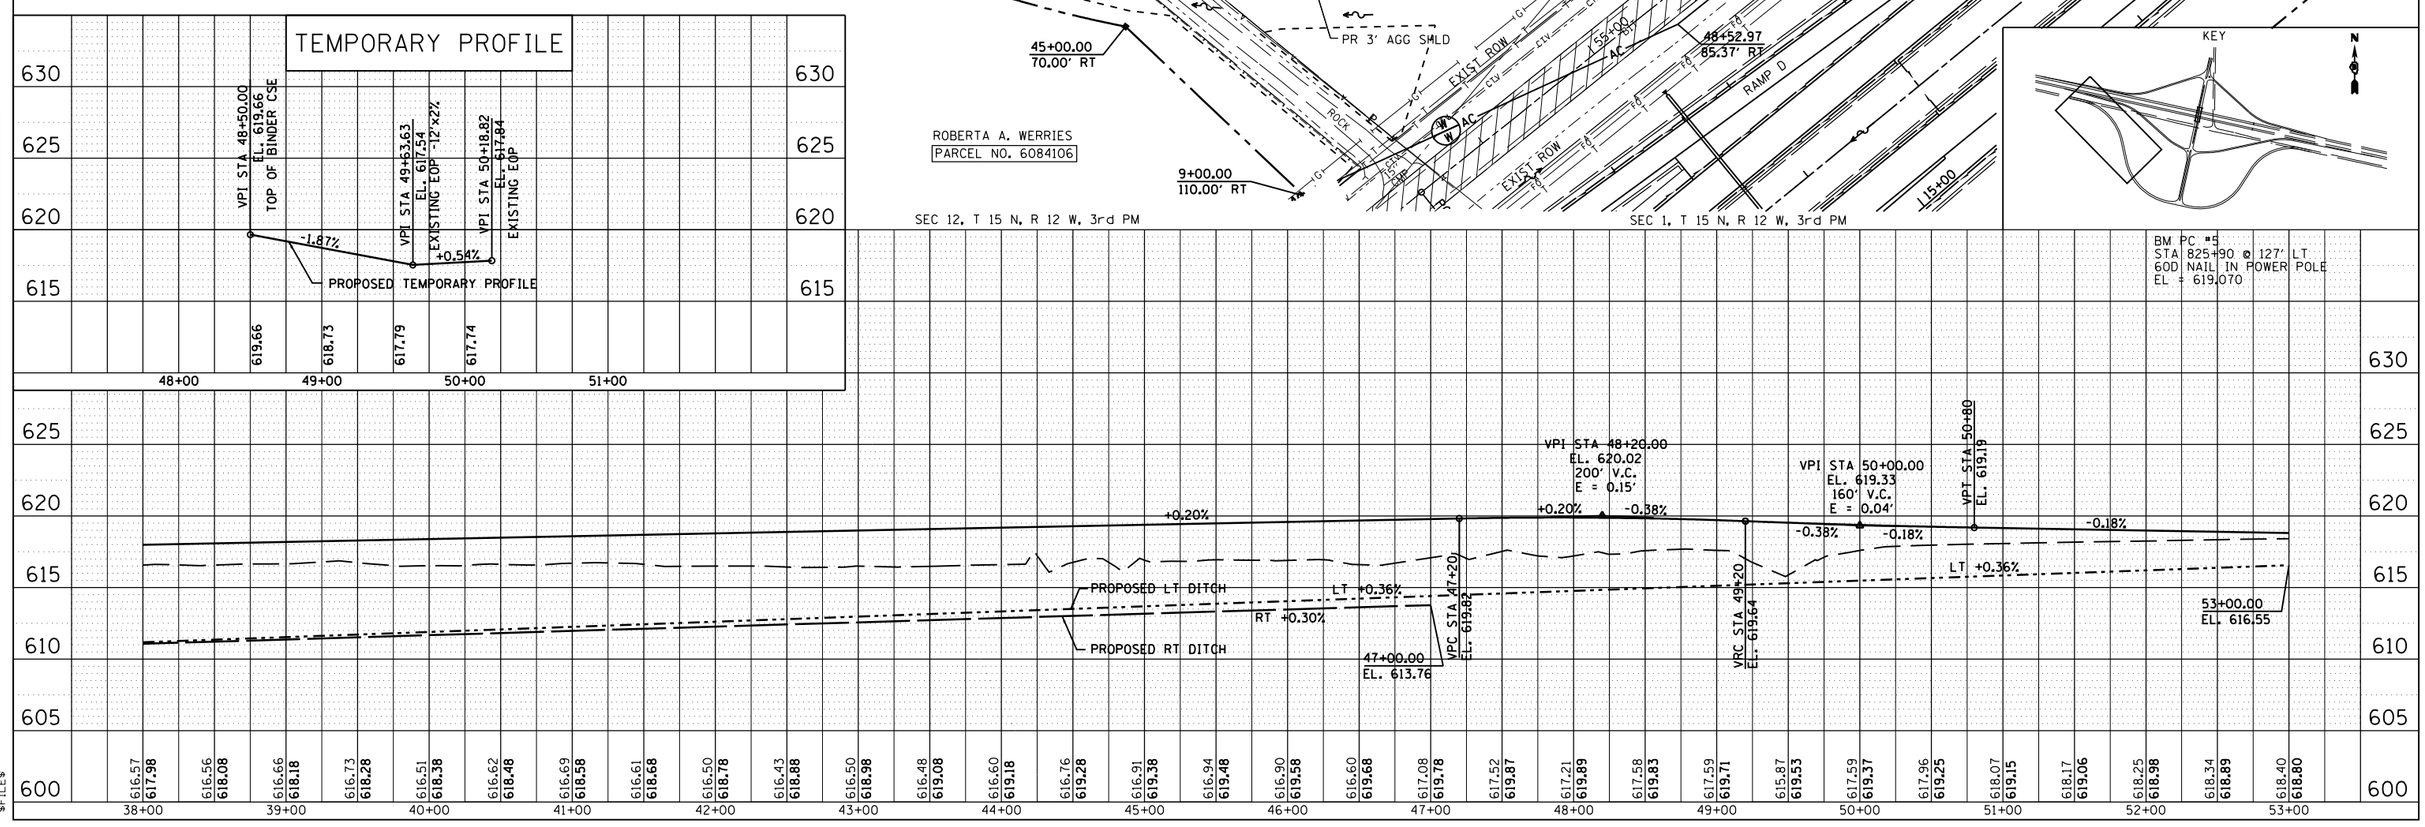

SECTION 69-3(3HB) MORGAN COUNTY

US 67 FRONTAGE ROAD (CONCORD) SHEET 4 OF 5

PLAN
SURVEYED
PLOTTED
ALIGNMENT CHECKED
RT. OF WAY CHECKED
CAD FILE NAME
NOTE BOOK NO.
BY DATE

PROFILE
SURVEYED
PLOTTED
GRADES CHECKED
B.M. NOTED
STRUCTURE NOTATNS CHKD
NOTE BOOK NO.
BY DATE

$FILE$ Mar 29, 2011 01:17:44 PM 1:17:44 PM