CONTRACT NO. 72667

F.A.P RTE.	SECTION	COUNTY	TOTAL SHEETS	SHEET NO.
310	69-3	MORGAN	793	454
STA.		TO STA.		
FED. ROAD DIST. NO.	ILLINOIS	FED. AID PROJECT		

FINAL SURVEY	DATE
NOTE BOOK	BY
NO.	SURVEYED
	PLOTTED
	TYPED/CK'E
	AREAS
	AREAS CHECKED

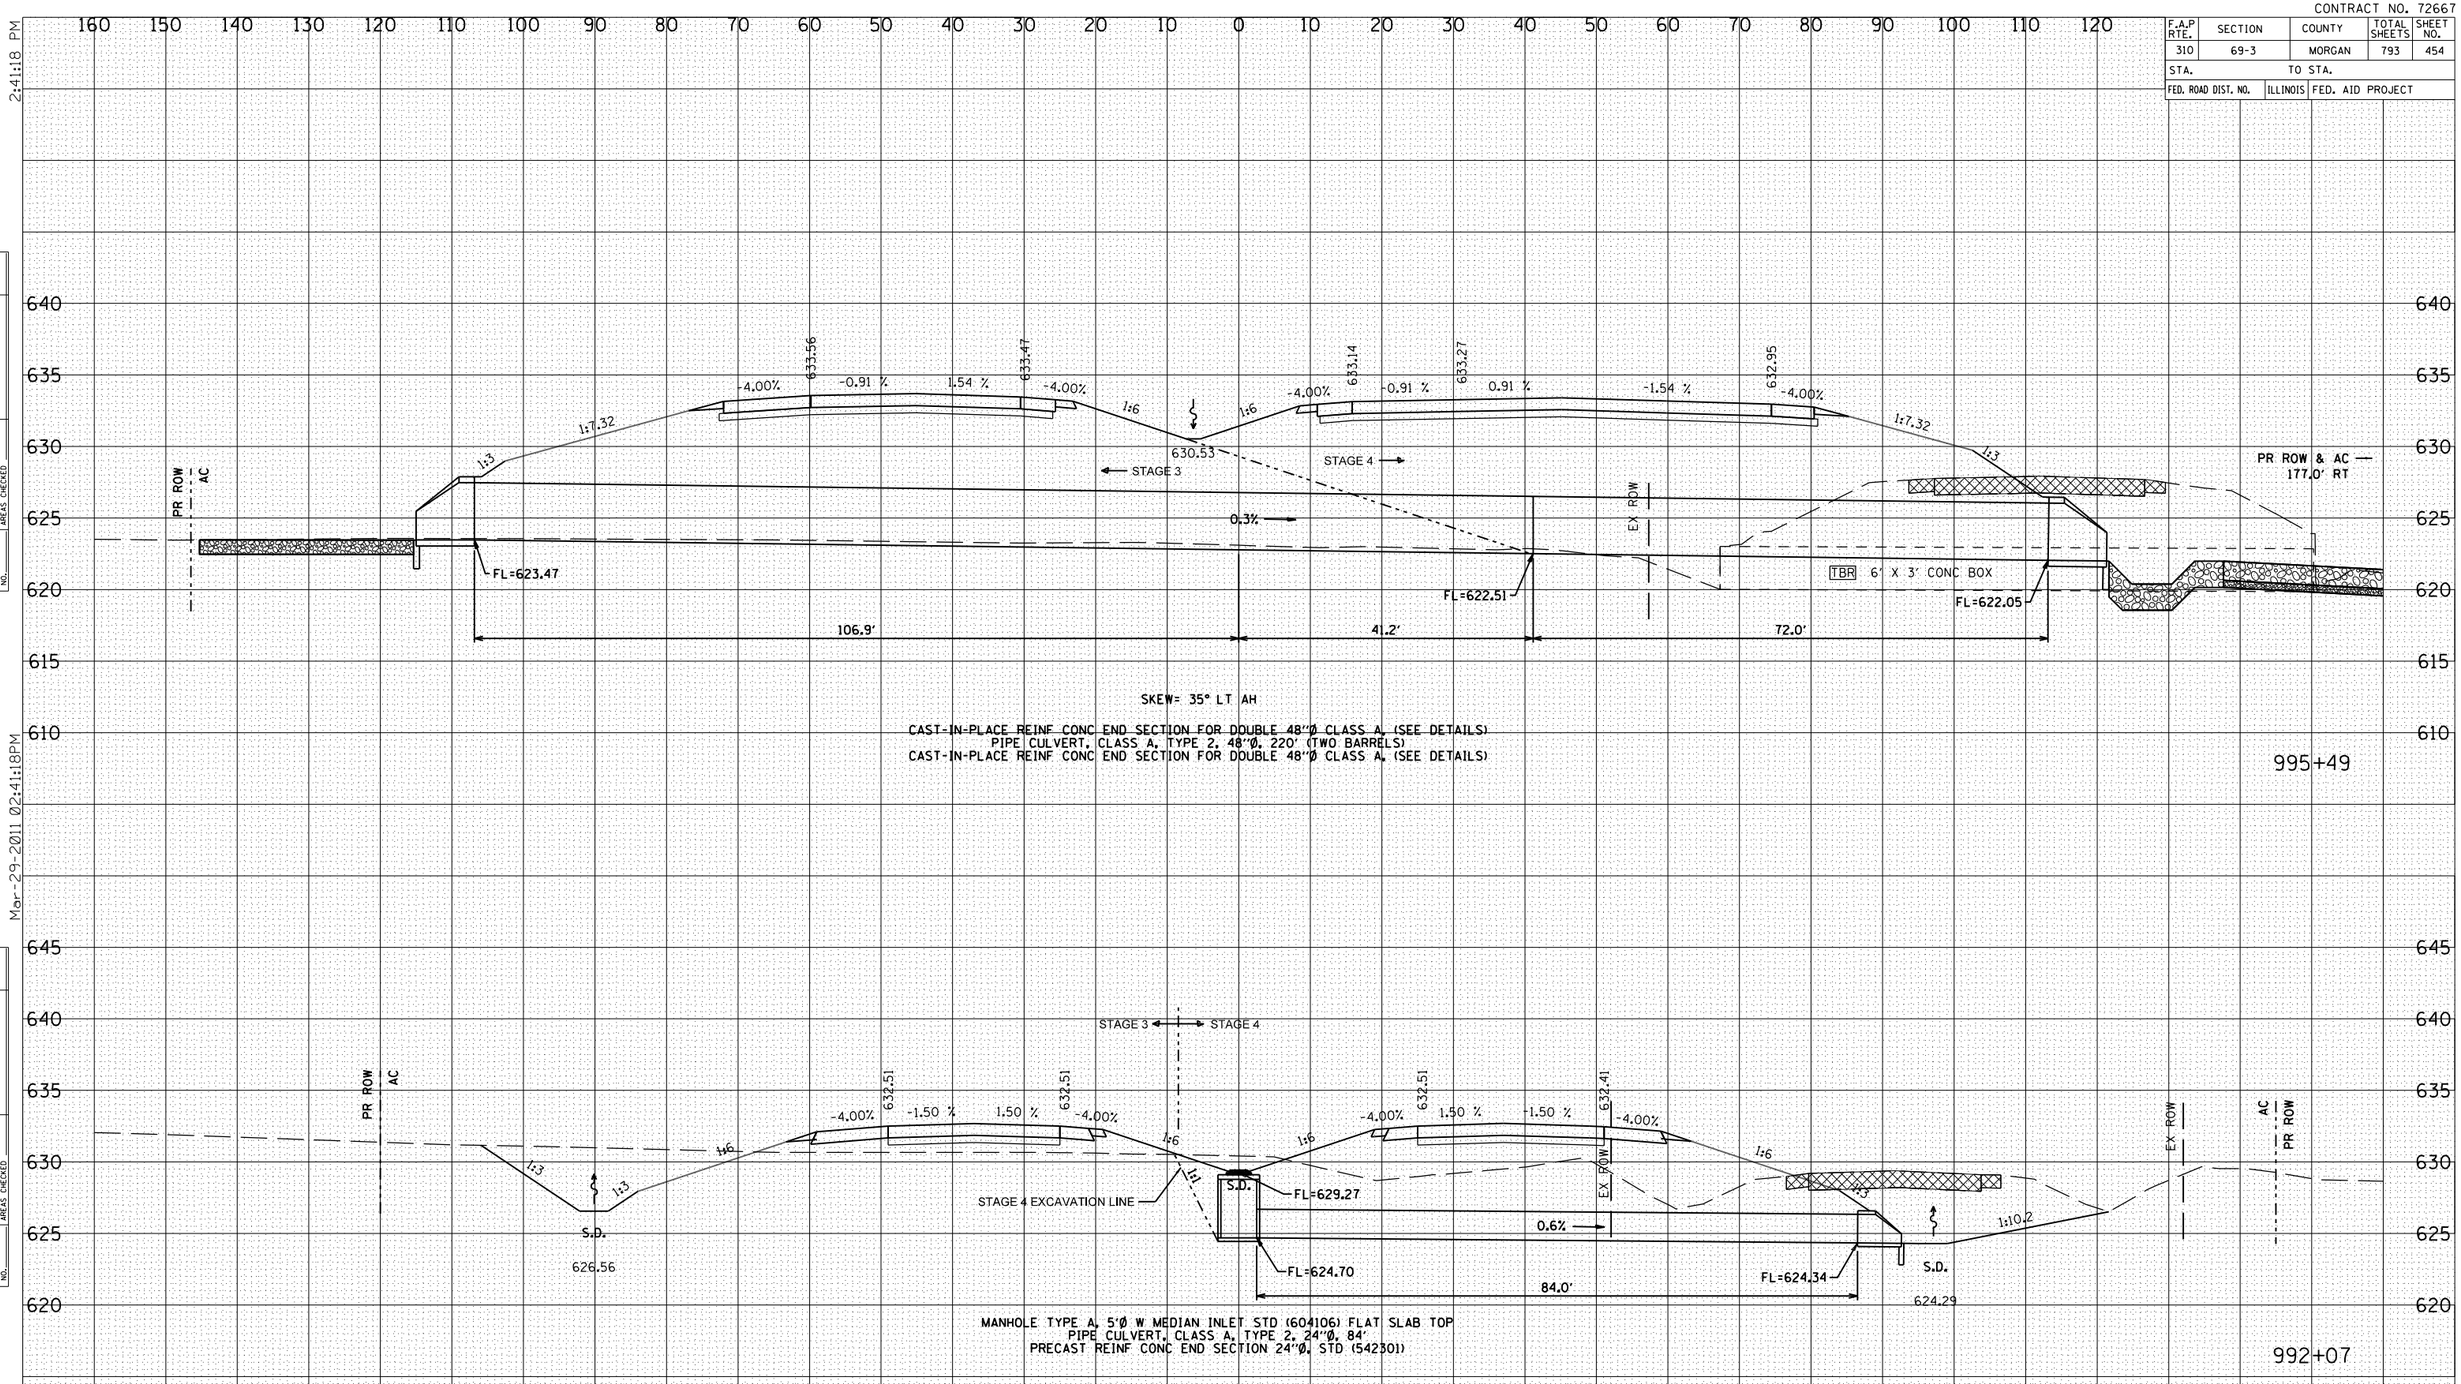

ORIGINAL SURVEY	DATE
NOTE BOOK	BY
NO.	SURVEYED
	PLOTTED
	TYPED/CK'E
	AREAS
	AREAS CHECKED

Mar-29-2011 02:41:18PM

$FILE$

CULVERTS FAP 310 (US 67) STA 992+07 TO STA 995+49