CONTRACT NO. 72667

F.A.P RTE.	SECTION	COUNTY	TOTAL SHEETS	SHEET NO.
310	69-3	MORGAN	793	463
STA.		TO STA.		
FED. ROAD DIST. NO.	ILLINOIS	FED. AID PROJECT		

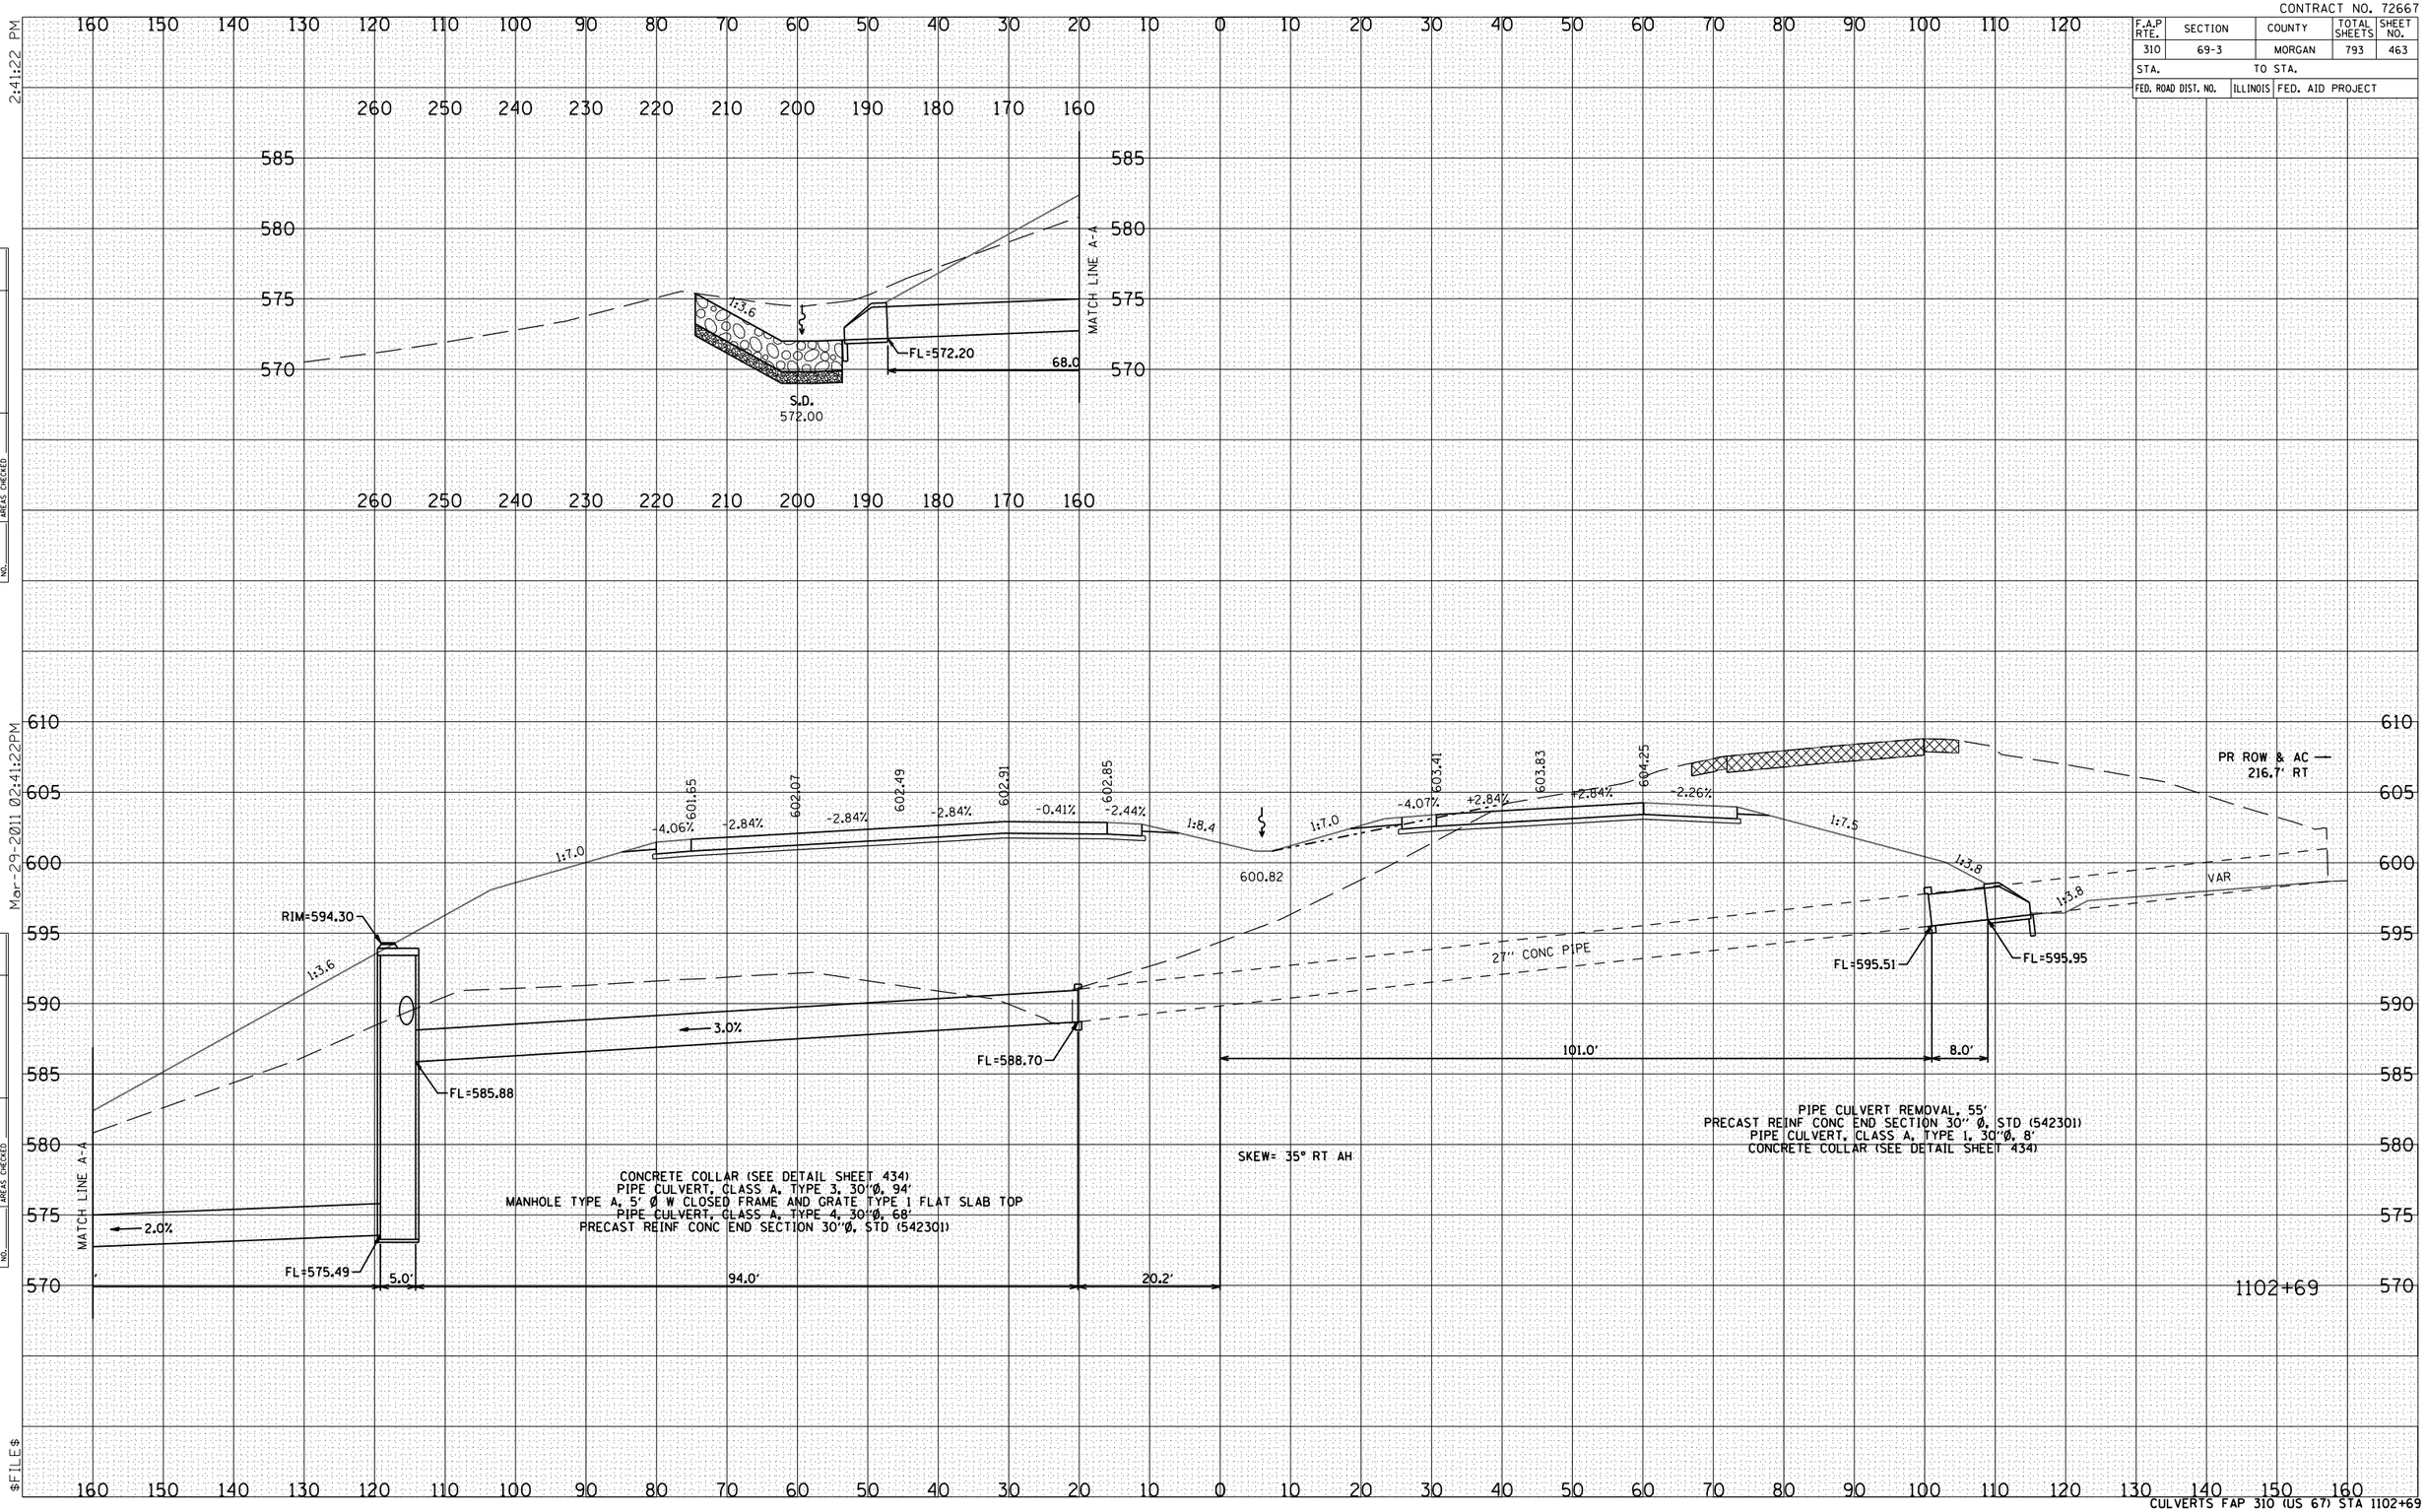

FINAL SURVEY		BY	DATE
SURVEYED			
PLOTTED			
TRAVERSE			
AREAS			
AREAS CHECKED			
NOTE BOOK			
NO.			

ORIGINAL SURVEY		BY	DATE
SURVEYED			
PLOTTED			
TRAVERSE			
AREAS			
AREAS CHECKED			
NOTE BOOK			
NO.			

Mar-29-2011 02:41:22PM

2:41:22 PM

$FILE$

CULVERTS FAP 310 (US 67) STA 1102+69