CONTRACT NO. 72667

F.A.P RTE.	SECTION	COUNTY	TOTAL SHEETS	SHEET NO.
310	69-3	MORGAN	793	489
STA.	TO STA.			
FED. ROAD DIST. NO.	ILLINOIS	FED. AID PROJECT		

Mar-29-2011 04:49:18PM

$FILE$

FINAL SURVEY NOTE BOOK — SURVEYED / PLOTTED / TYPED / AREAS / AREAS CHECKED — BY — DATE — NO.
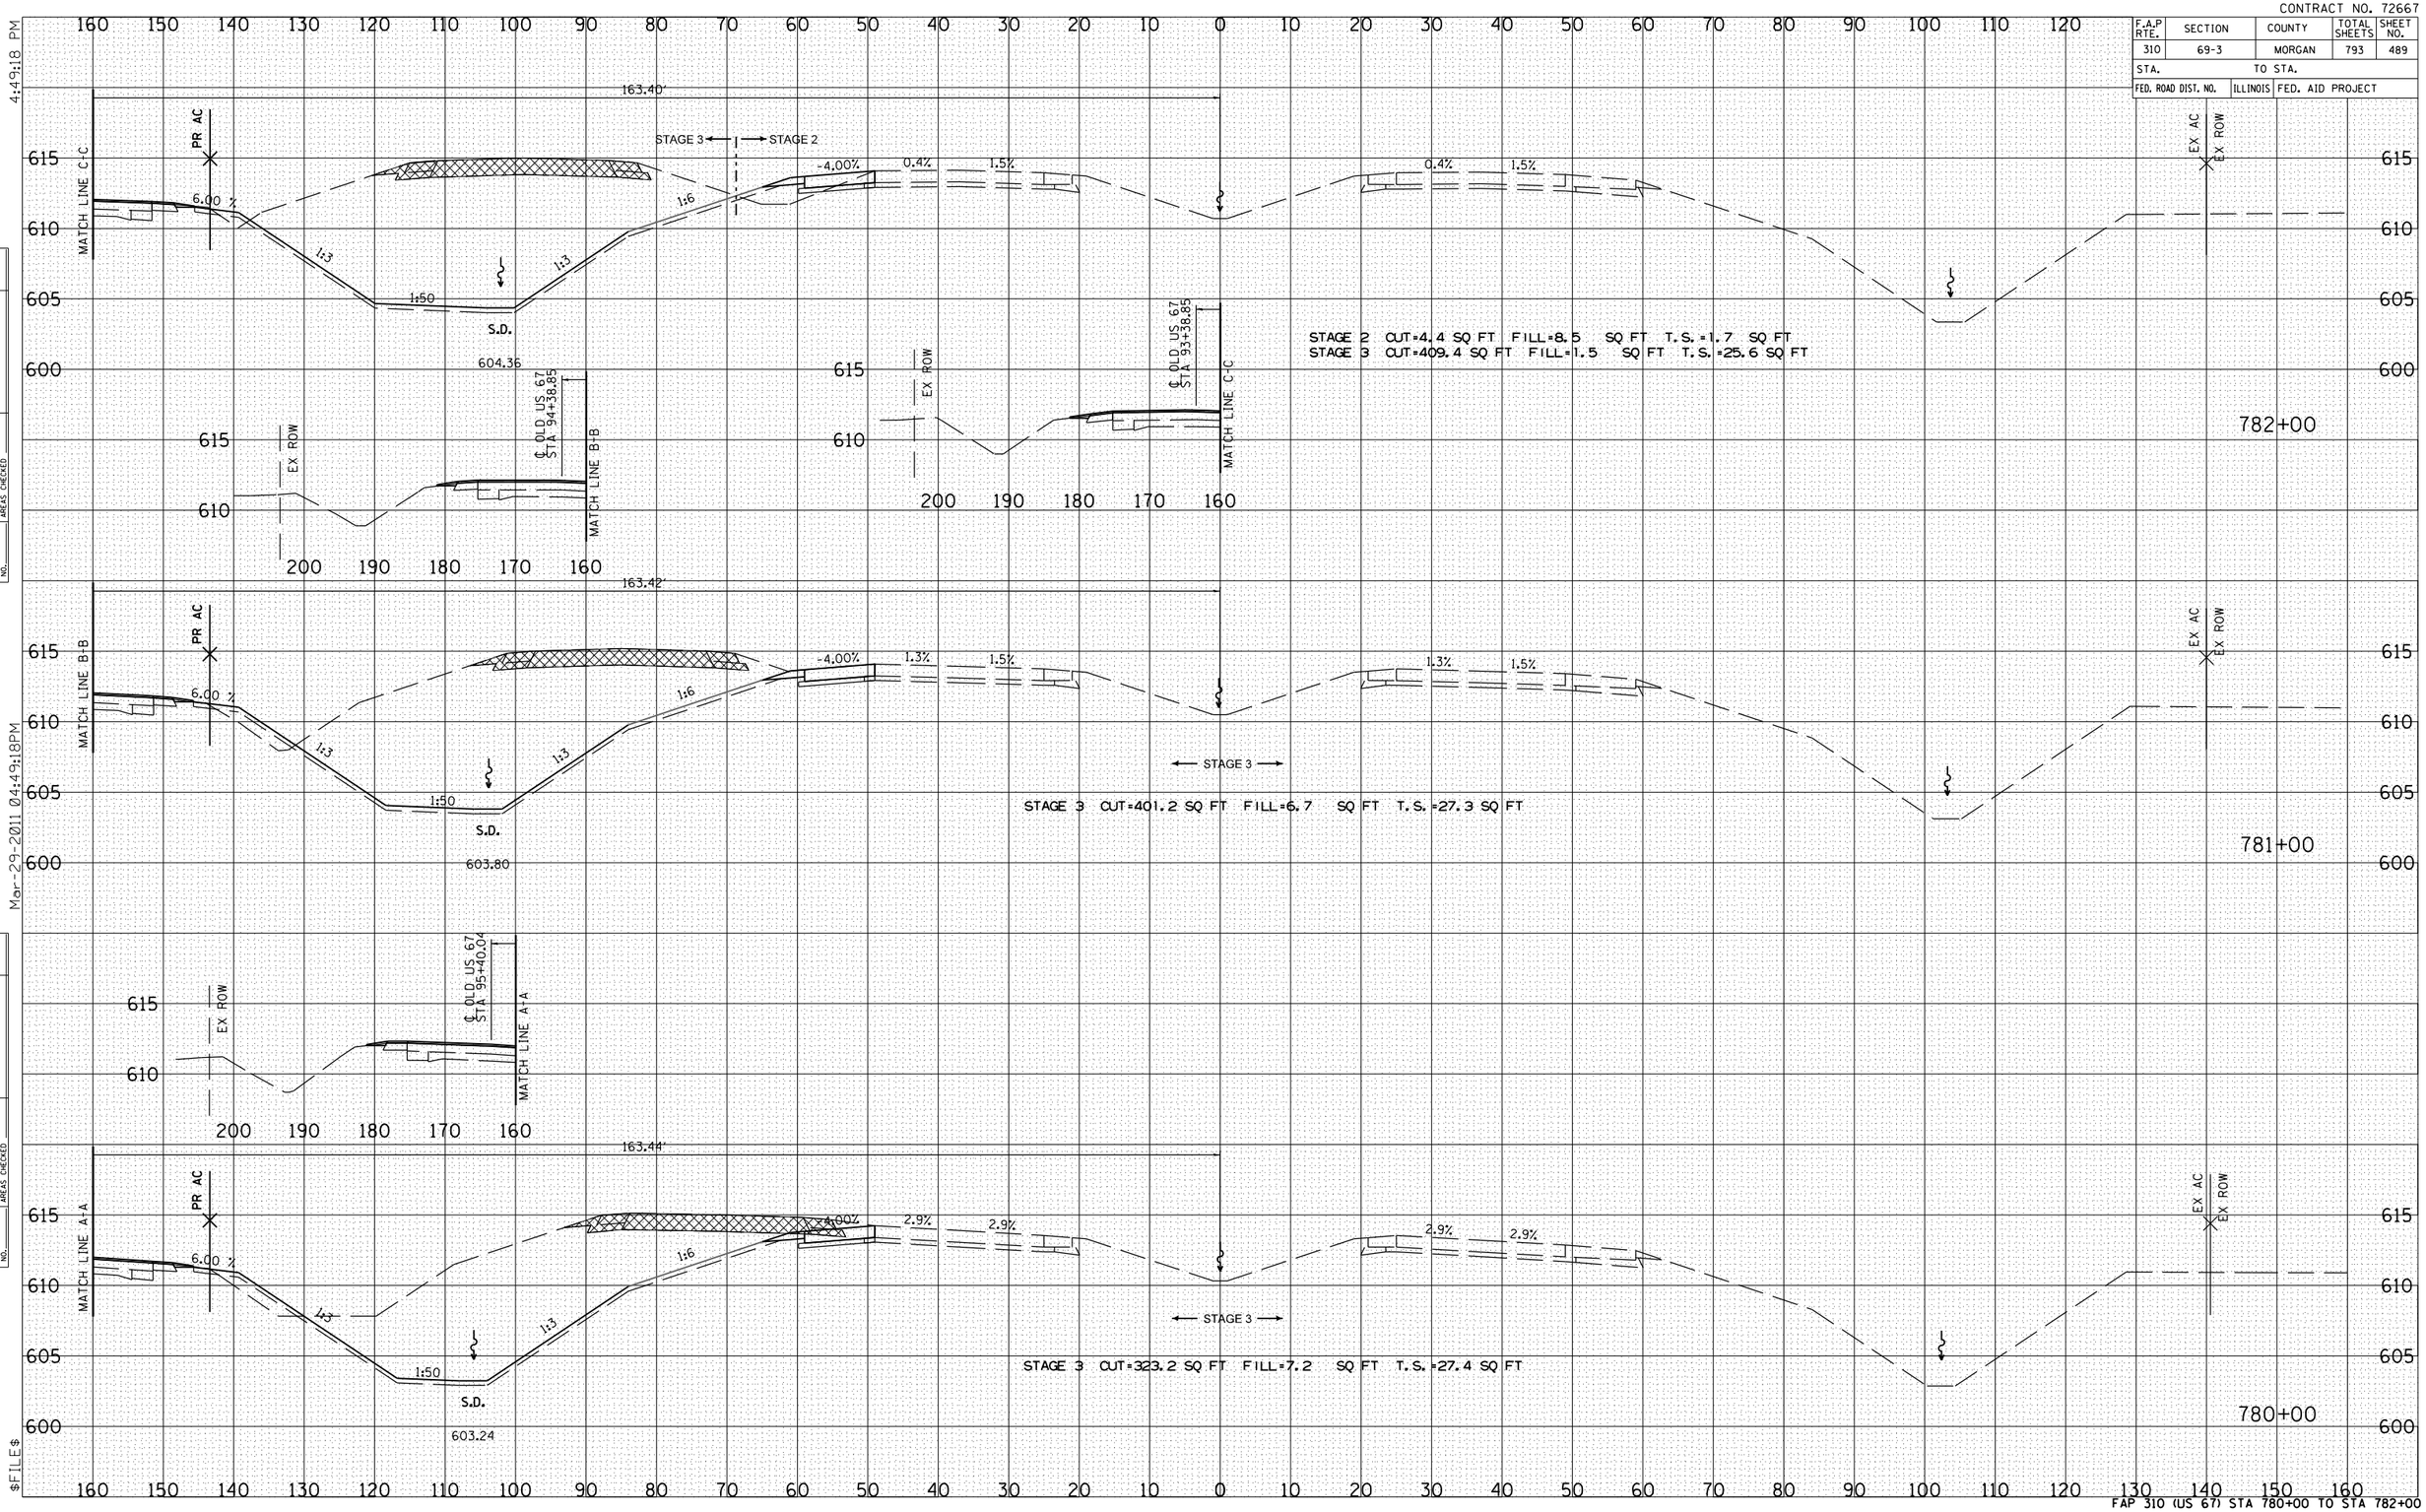
ORIGINAL SURVEY NOTE BOOK — SURVEYED / PLOTTED / TYPED / AREAS / AREAS CHECKED — BY — DATE — NO.