CONTRACT NO. 72667

F.A.P RTE.	SECTION	COUNTY	TOTAL SHEETS	SHEET NO.
310	69-3	MORGAN	793	510
STA.		TO STA.		
FED. ROAD DIST. NO.	ILLINOIS	FED. AID PROJECT		

Mar-29-2011 04:49:43 PM

	DATE
BY	
SURVEYED	
PLOTTED	
CHECKED	
AREAS	
AREAS CHECKED	
FINAL SURVEY	
NOTE BOOK	
NO.	

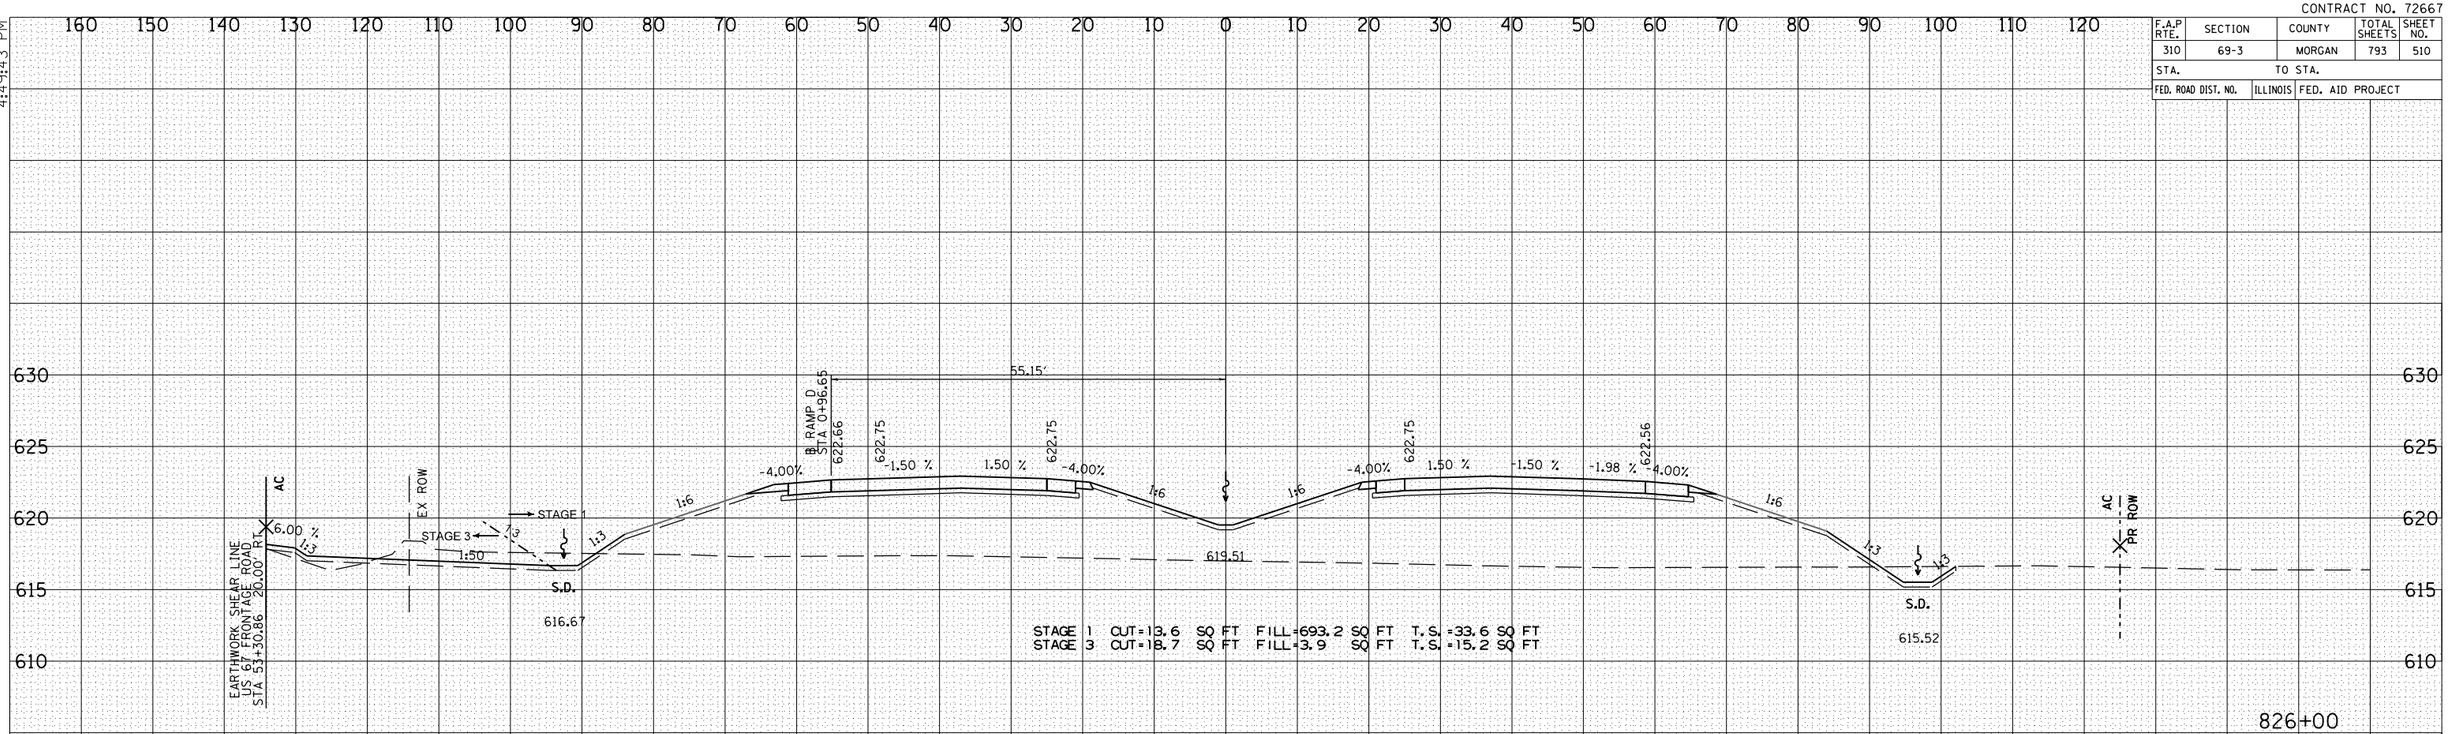

	DATE
BY	
SURVEYED	
PLOTTED	
CHECKED	
AREAS	
AREAS CHECKED	
ORIGINAL SURVEY	
NOTE BOOK	
NO.	

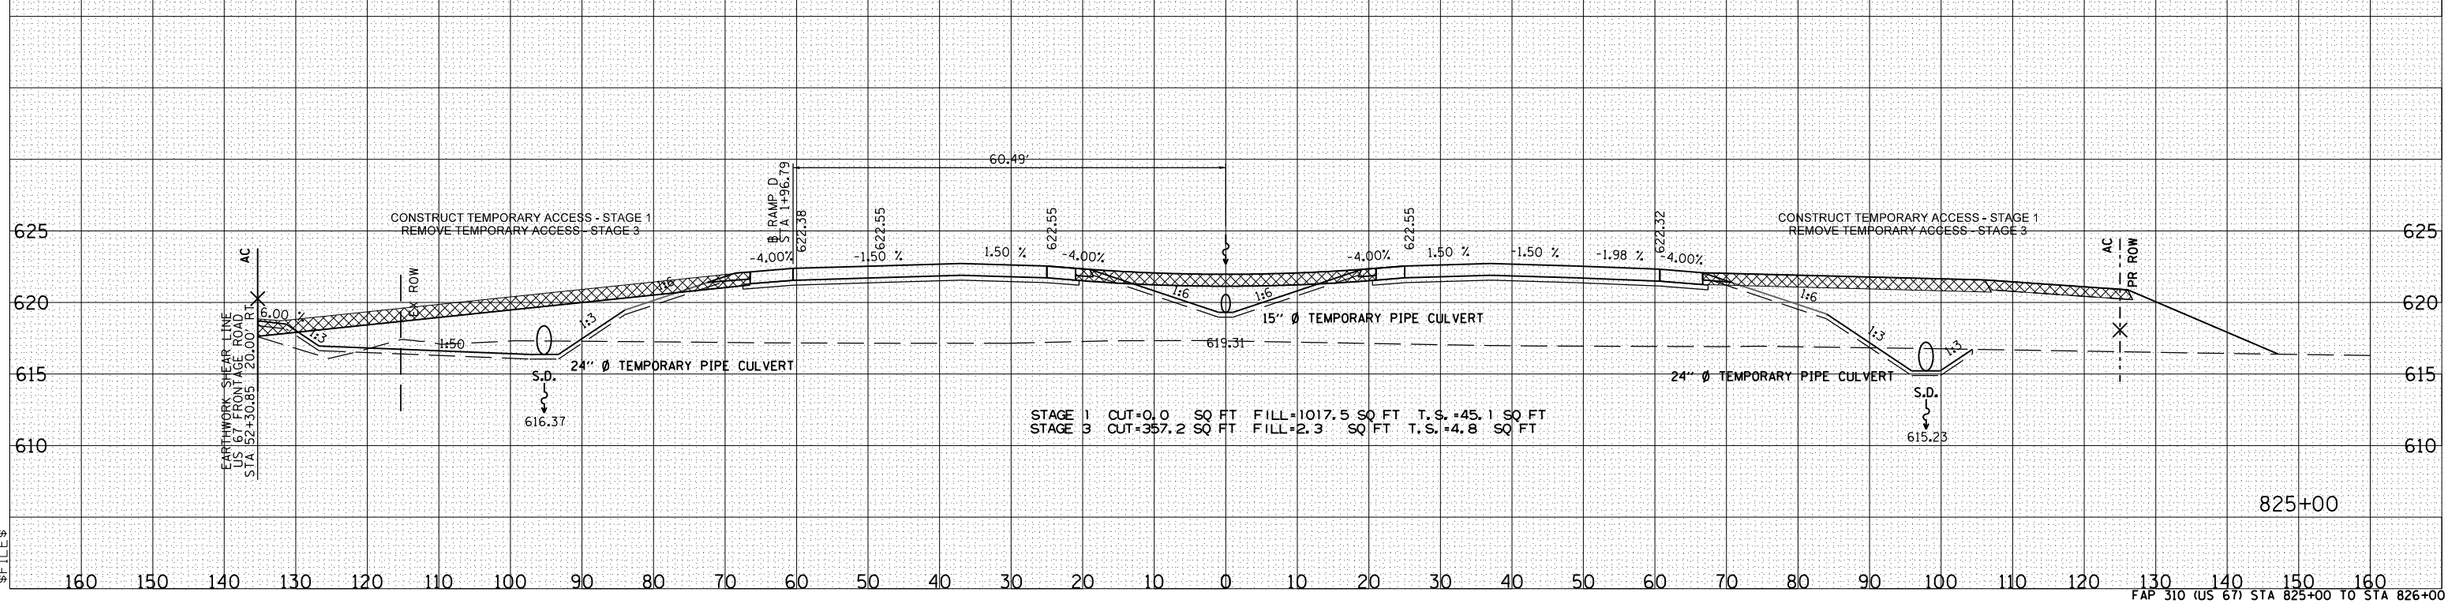

$FILE$

FAP 310 (US 67) STA 825+00 TO STA 826+00