CONTRACT NO. 72667

F.A.P RTE.	SECTION	COUNTY	TOTAL SHEETS	SHEET NO.
310	69-3	MORGAN	793	513
STA.		TO STA.		
FED. ROAD DIST. NO.	ILLINOIS	FED. AID PROJECT		

4:49:45 PM

Mar-29-2011 04:49:45PM

$FILE$

FINAL SURVEY — NOTE BOOK — NO. — SURVEYED — PLOTTED — FINAL DATE — AREAS — AREAS CHECKED — BY — DATE

ORIGINAL SURVEY — NOTE BOOK — NO. — SURVEYED — PLOTTED — FINAL DATE — AREAS — AREAS CHECKED — BY — DATE

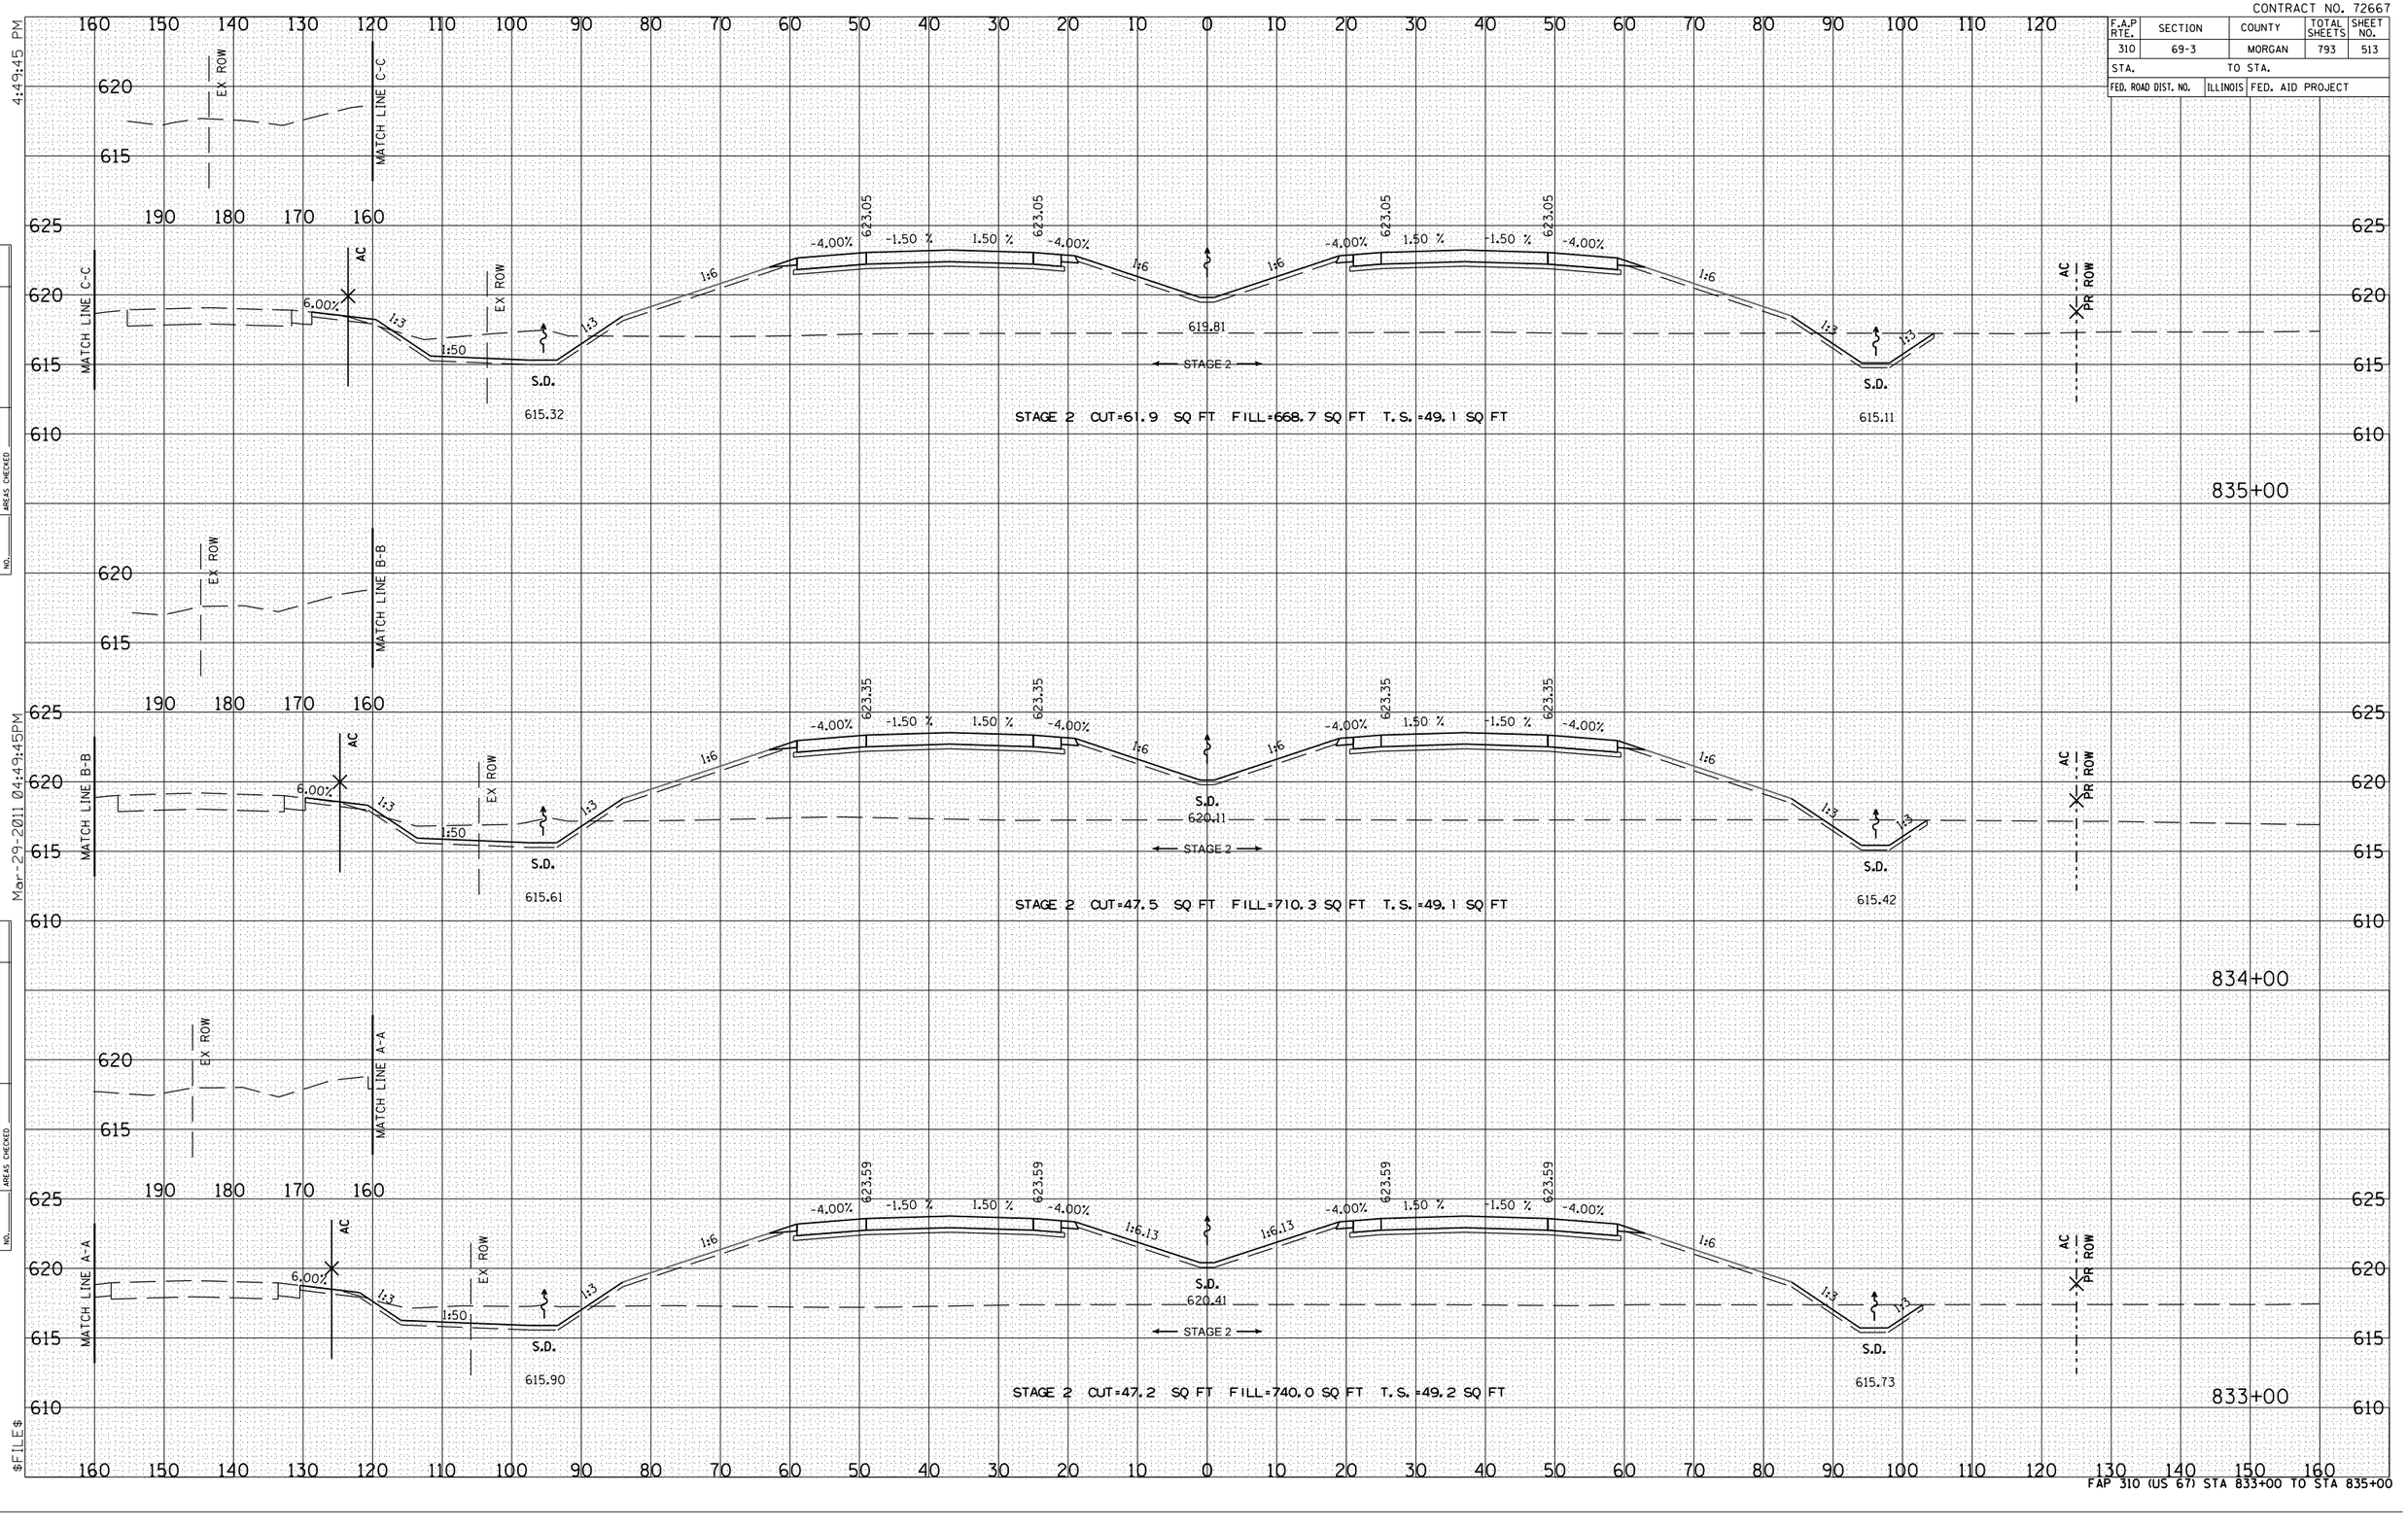

FAP 310 (US 67) STA 833+00 TO STA 835+00