CONTRACT NO. 72667

F.A.P RTE.	SECTION	COUNTY	TOTAL SHEETS	SHEET NO.
310	69-3	MORGAN	793	530
STA.	TO STA.			
FED. ROAD DIST. NO.	ILLINOIS	FED. AID PROJECT		

Mar-29-2011 04:50:07 PM

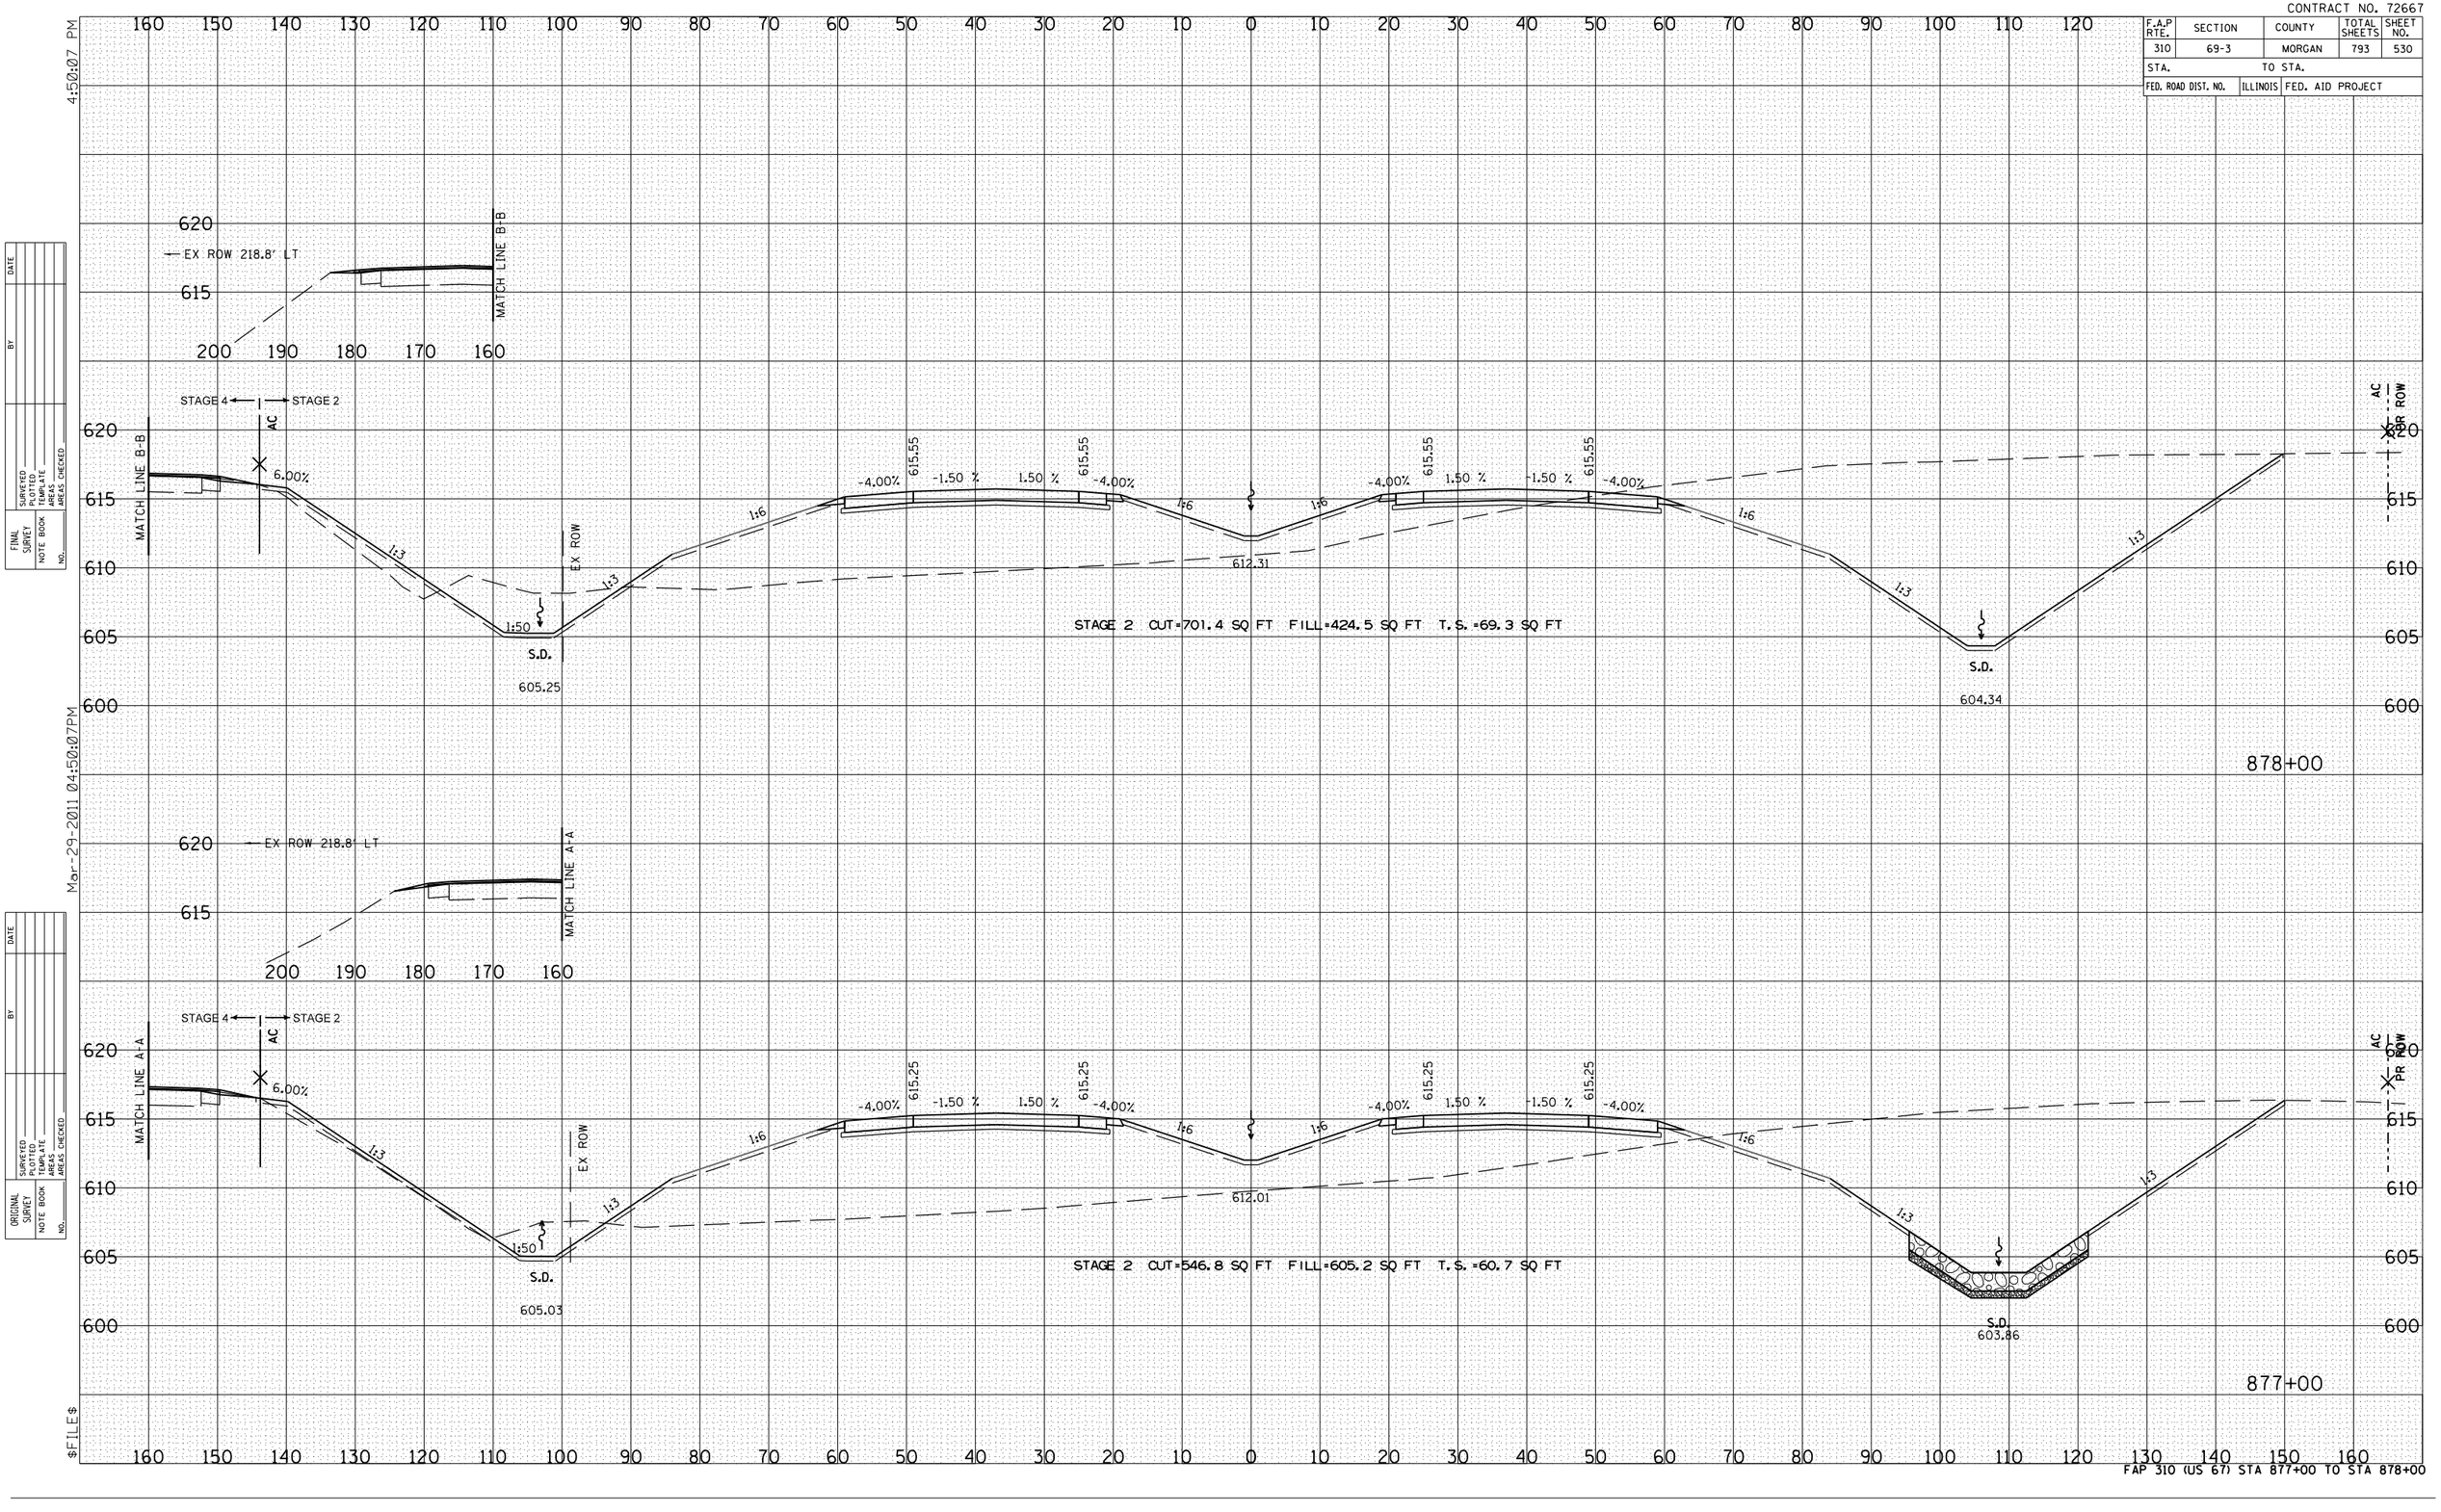

FINAL SURVEY	NOTE BOOK	NO.	SURVEYED	PLOTTED	CHECKED	AREAS	AREAS CHECKED	BY	DATE
ORIGINAL SURVEY	NOTE BOOK	NO.	SURVEYED	PLOTTED	CHECKED	AREAS	AREAS CHECKED	BY	DATE

$FILE$

FAP 310 (US 67) STA 877+00 TO STA 878+00