CONTRACT NO. 72667

F.A.P RTE.	SECTION	COUNTY	TOTAL SHEETS	SHEET NO.
310	69-3	MORGAN	793	562
STA.		TO STA.		
FED. ROAD DIST. NO.	ILLINOIS	FED. AID PROJECT		

FINAL SURVEY	DATE
SURVEYED	
PLOTTED	
TYPING DATE	
AREAS	
NOTE BOOK	AREAS CHECKED
NO.	BY

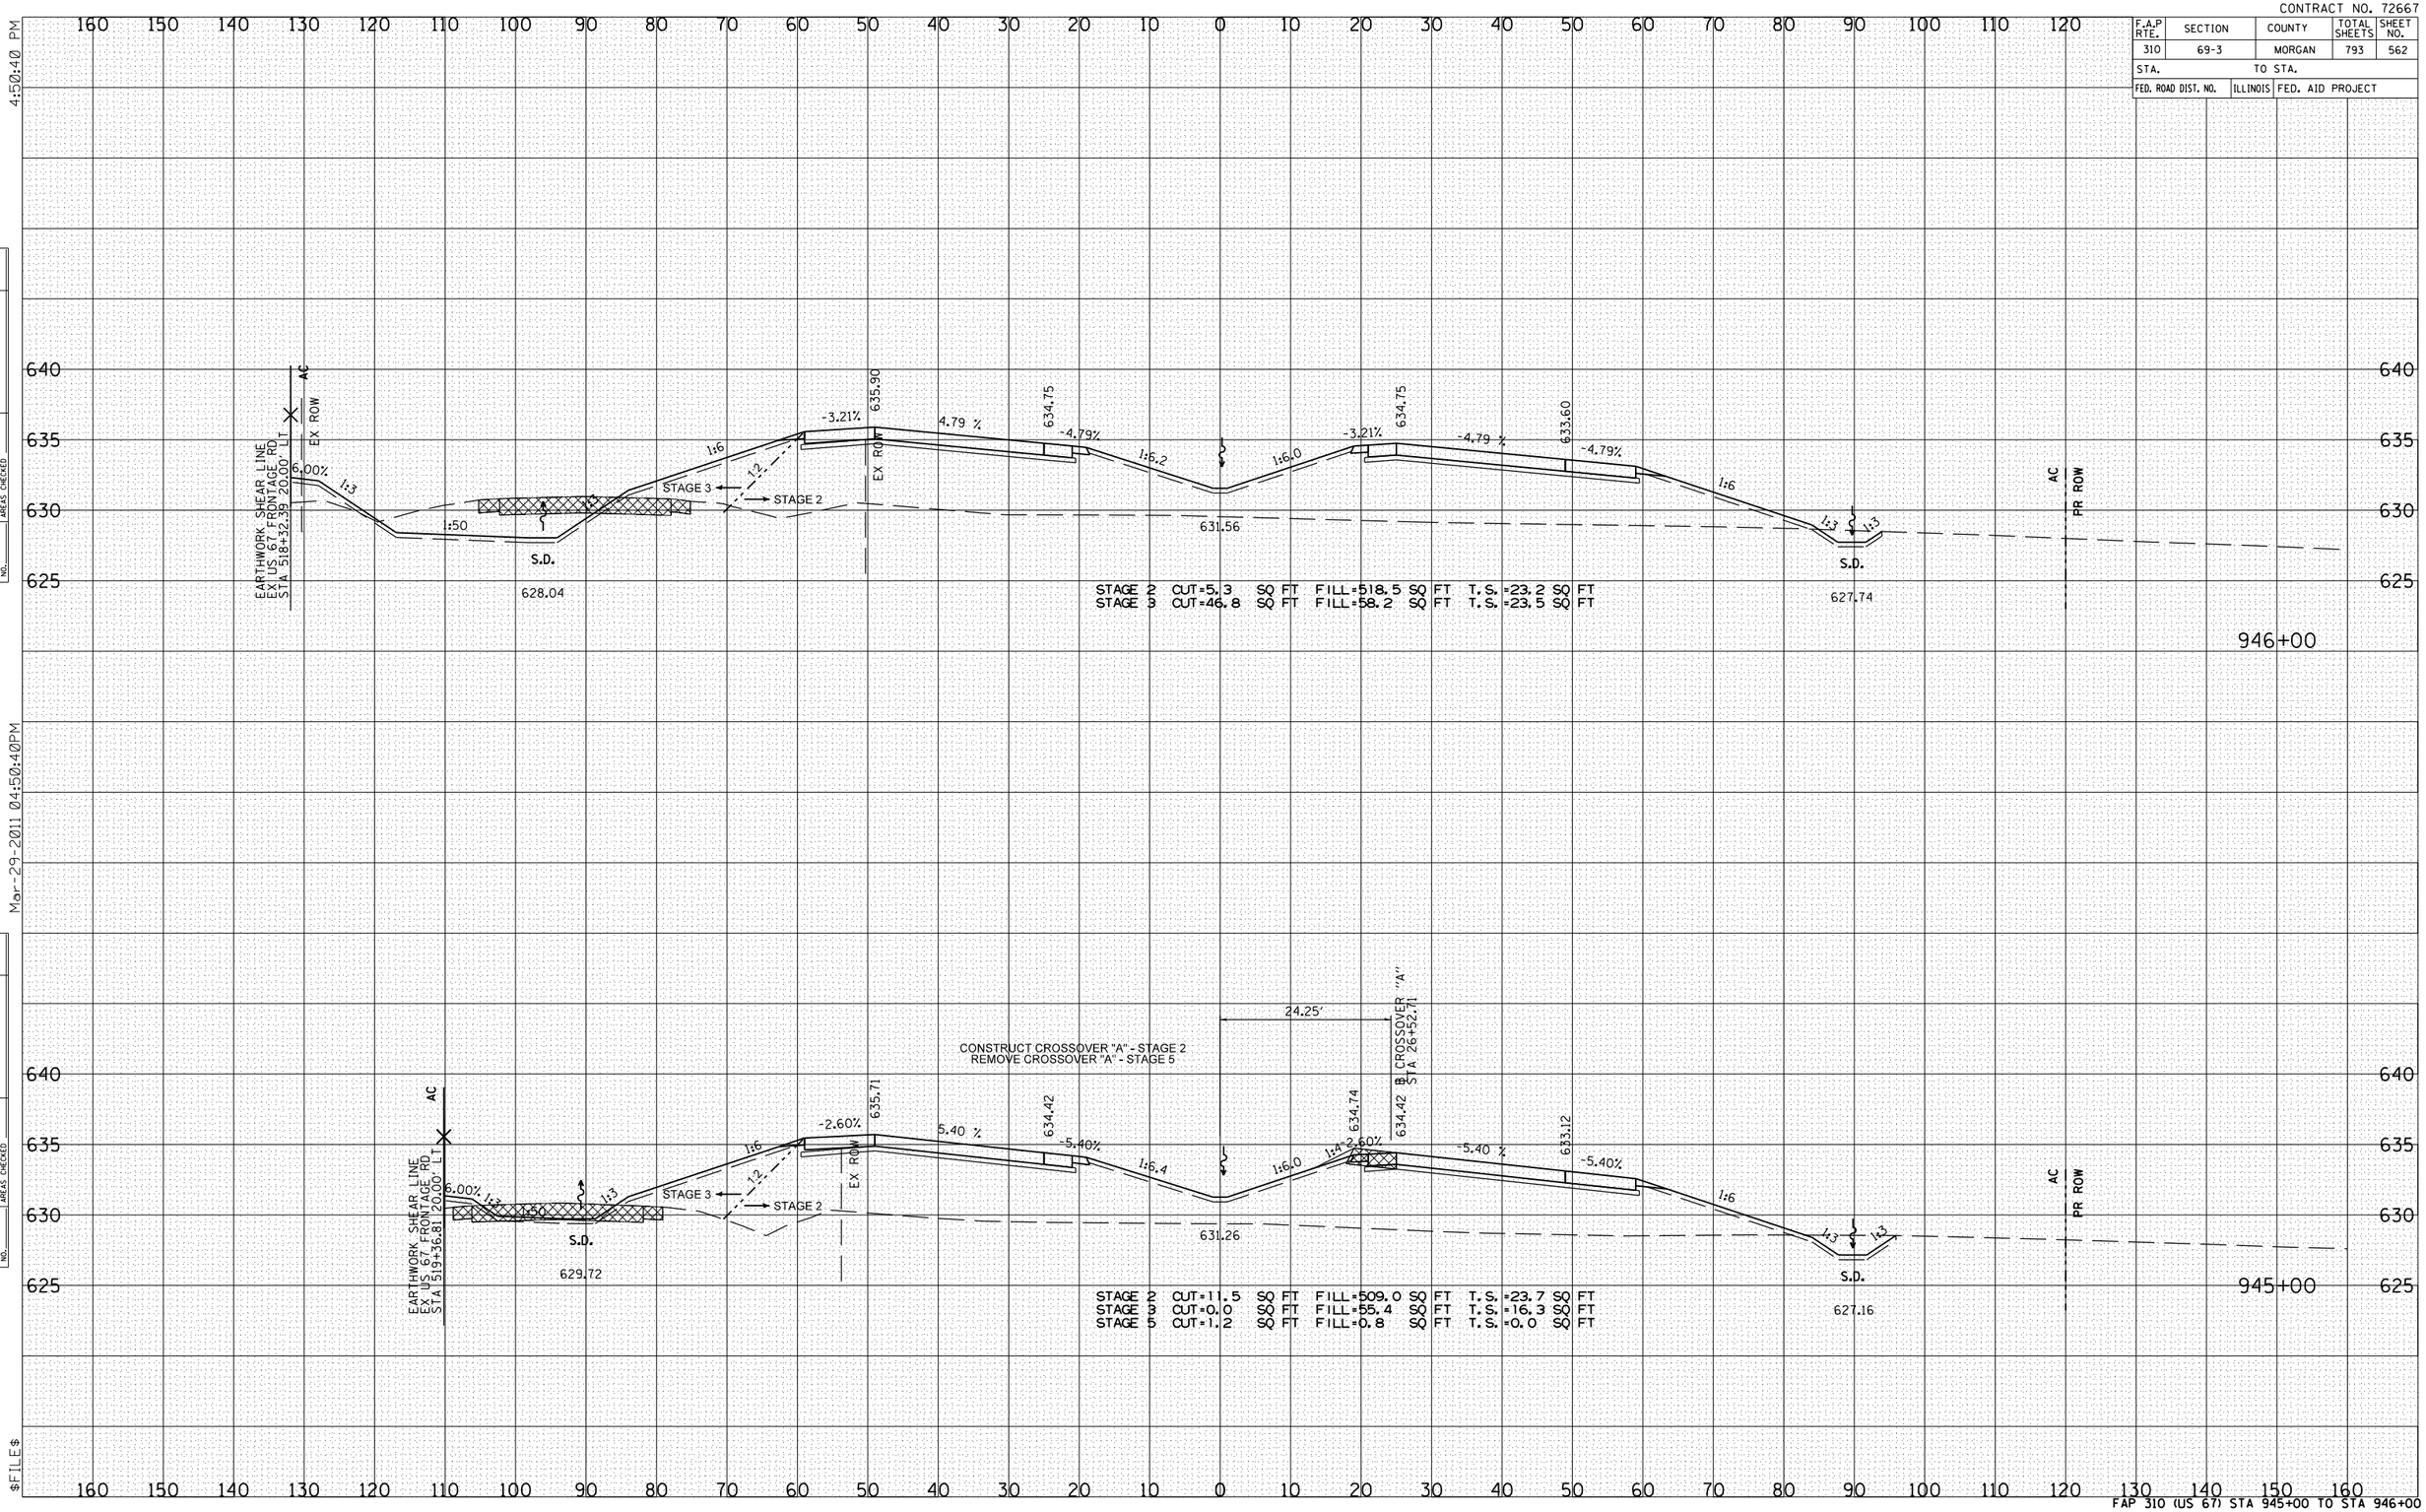

FAP 310 (US 67) STA 945+00 TO STA 946+00