CONTRACT NO. 72667

F.A.P RTE.	SECTION	COUNTY	TOTAL SHEETS	SHEET NO.
310	69-3	MORGAN	793	571
STA.	TO STA.			
FED. ROAD DIST. NO.	ILLINOIS	FED. AID PROJECT		

FINAL SURVEY	DATE	BY
SURVEYED		
PLOTTED		
TYPING DATE		
NOTE BOOK		
AREAS		
NO.	AREAS CHECKED	

ORIGINAL SURVEY	DATE	BY
SURVEYED		
PLOTTED		
TYPING DATE		
NOTE BOOK		
AREAS		
NO.	AREAS CHECKED	

Mar-29-2011 04:50:47 PM

$FILE$

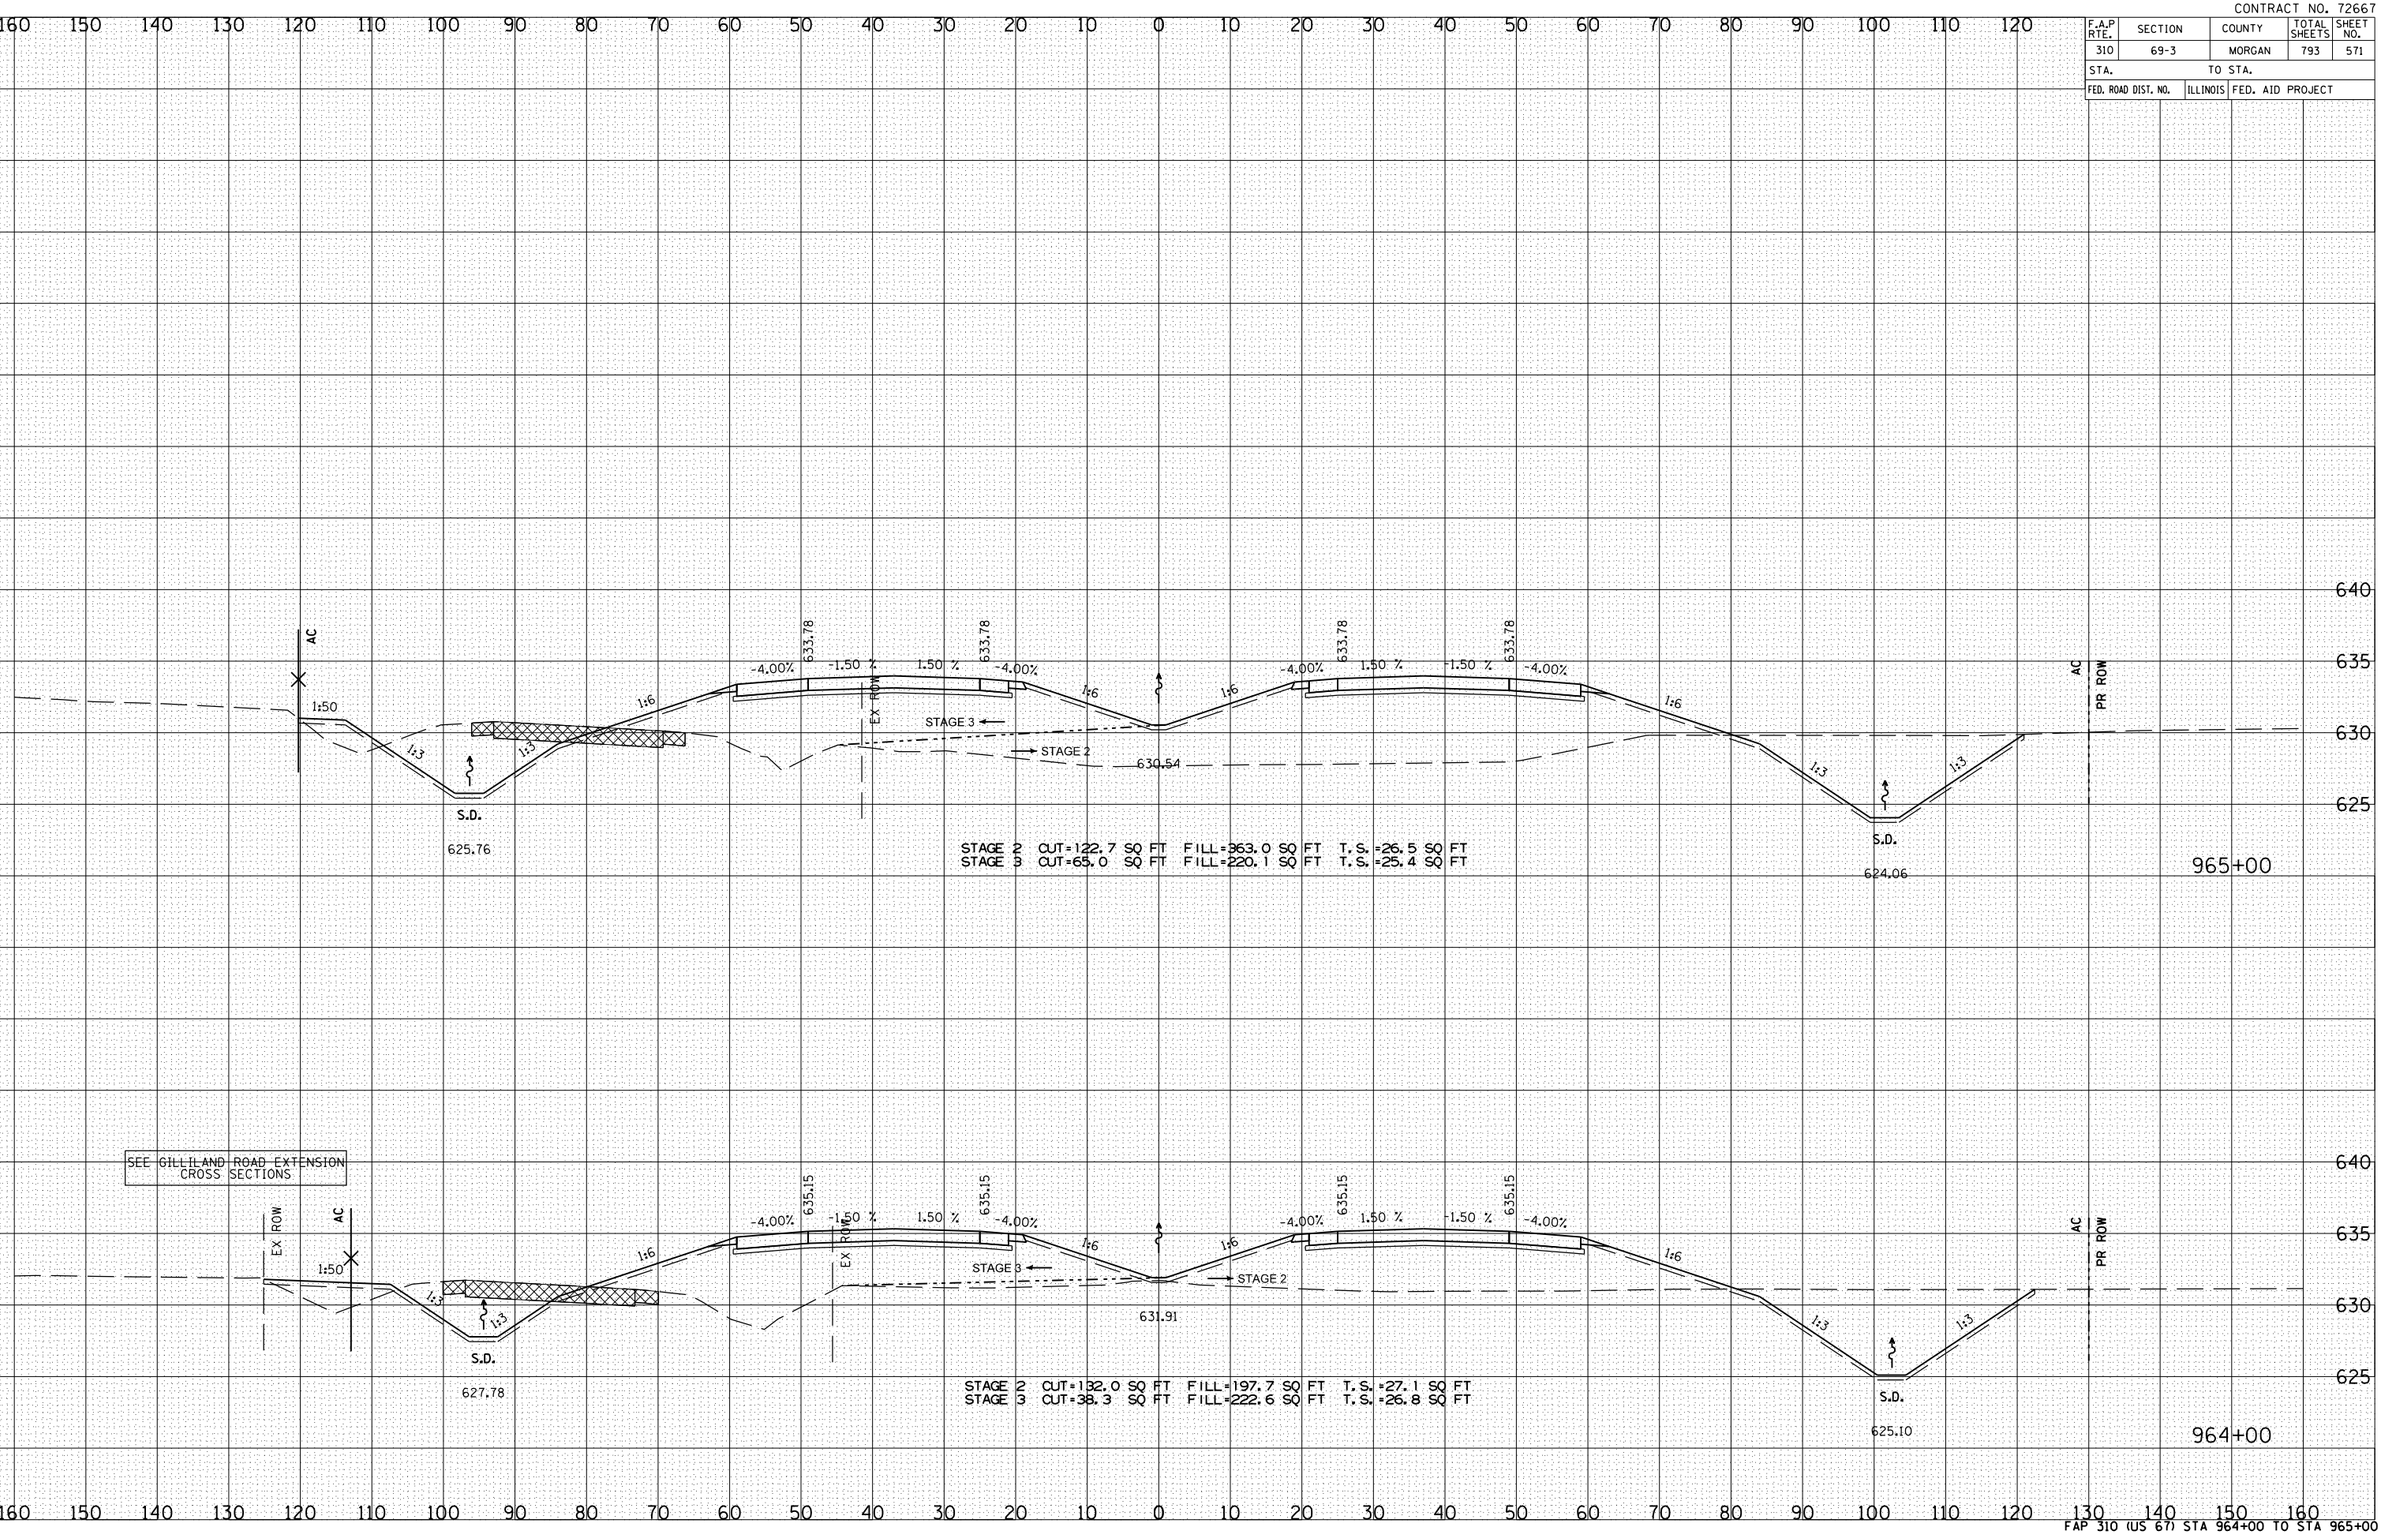

STAGE 2 CUT=122.7 SQ FT FILL=363.0 SQ FT T.S.=26.5 SQ FT
STAGE 3 CUT=65.0 SQ FT FILL=220.1 SQ FT T.S.=25.4 SQ FT

STAGE 2 CUT=132.0 SQ FT FILL=197.7 SQ FT T.S.=27.1 SQ FT
STAGE 3 CUT=38.3 SQ FT FILL=222.6 SQ FT T.S.=26.8 SQ FT

FAP 310 (US 67) STA 964+00 TO STA 965+00