CONTRACT NO. 72667

F.A.P RTE.	SECTION	COUNTY	TOTAL SHEETS	SHEET NO.
310	69-3	MORGAN	793	580
STA.		TO STA.		
FED. ROAD DIST. NO.	ILLINOIS	FED. AID PROJECT		

4:51:17 PM

Mar-29-2011 04:51:17PM

$FILE$

FINAL SURVEY — NOTE BOOK — NO. — SURVEYED — PLOTTED — TRACED — AREAS — AREAS CHECKED — BY — DATE

ORIGINAL SURVEY — NOTE BOOK — NO. — SURVEYED — PLOTTED — TRACED — AREAS — AREAS CHECKED — BY — DATE

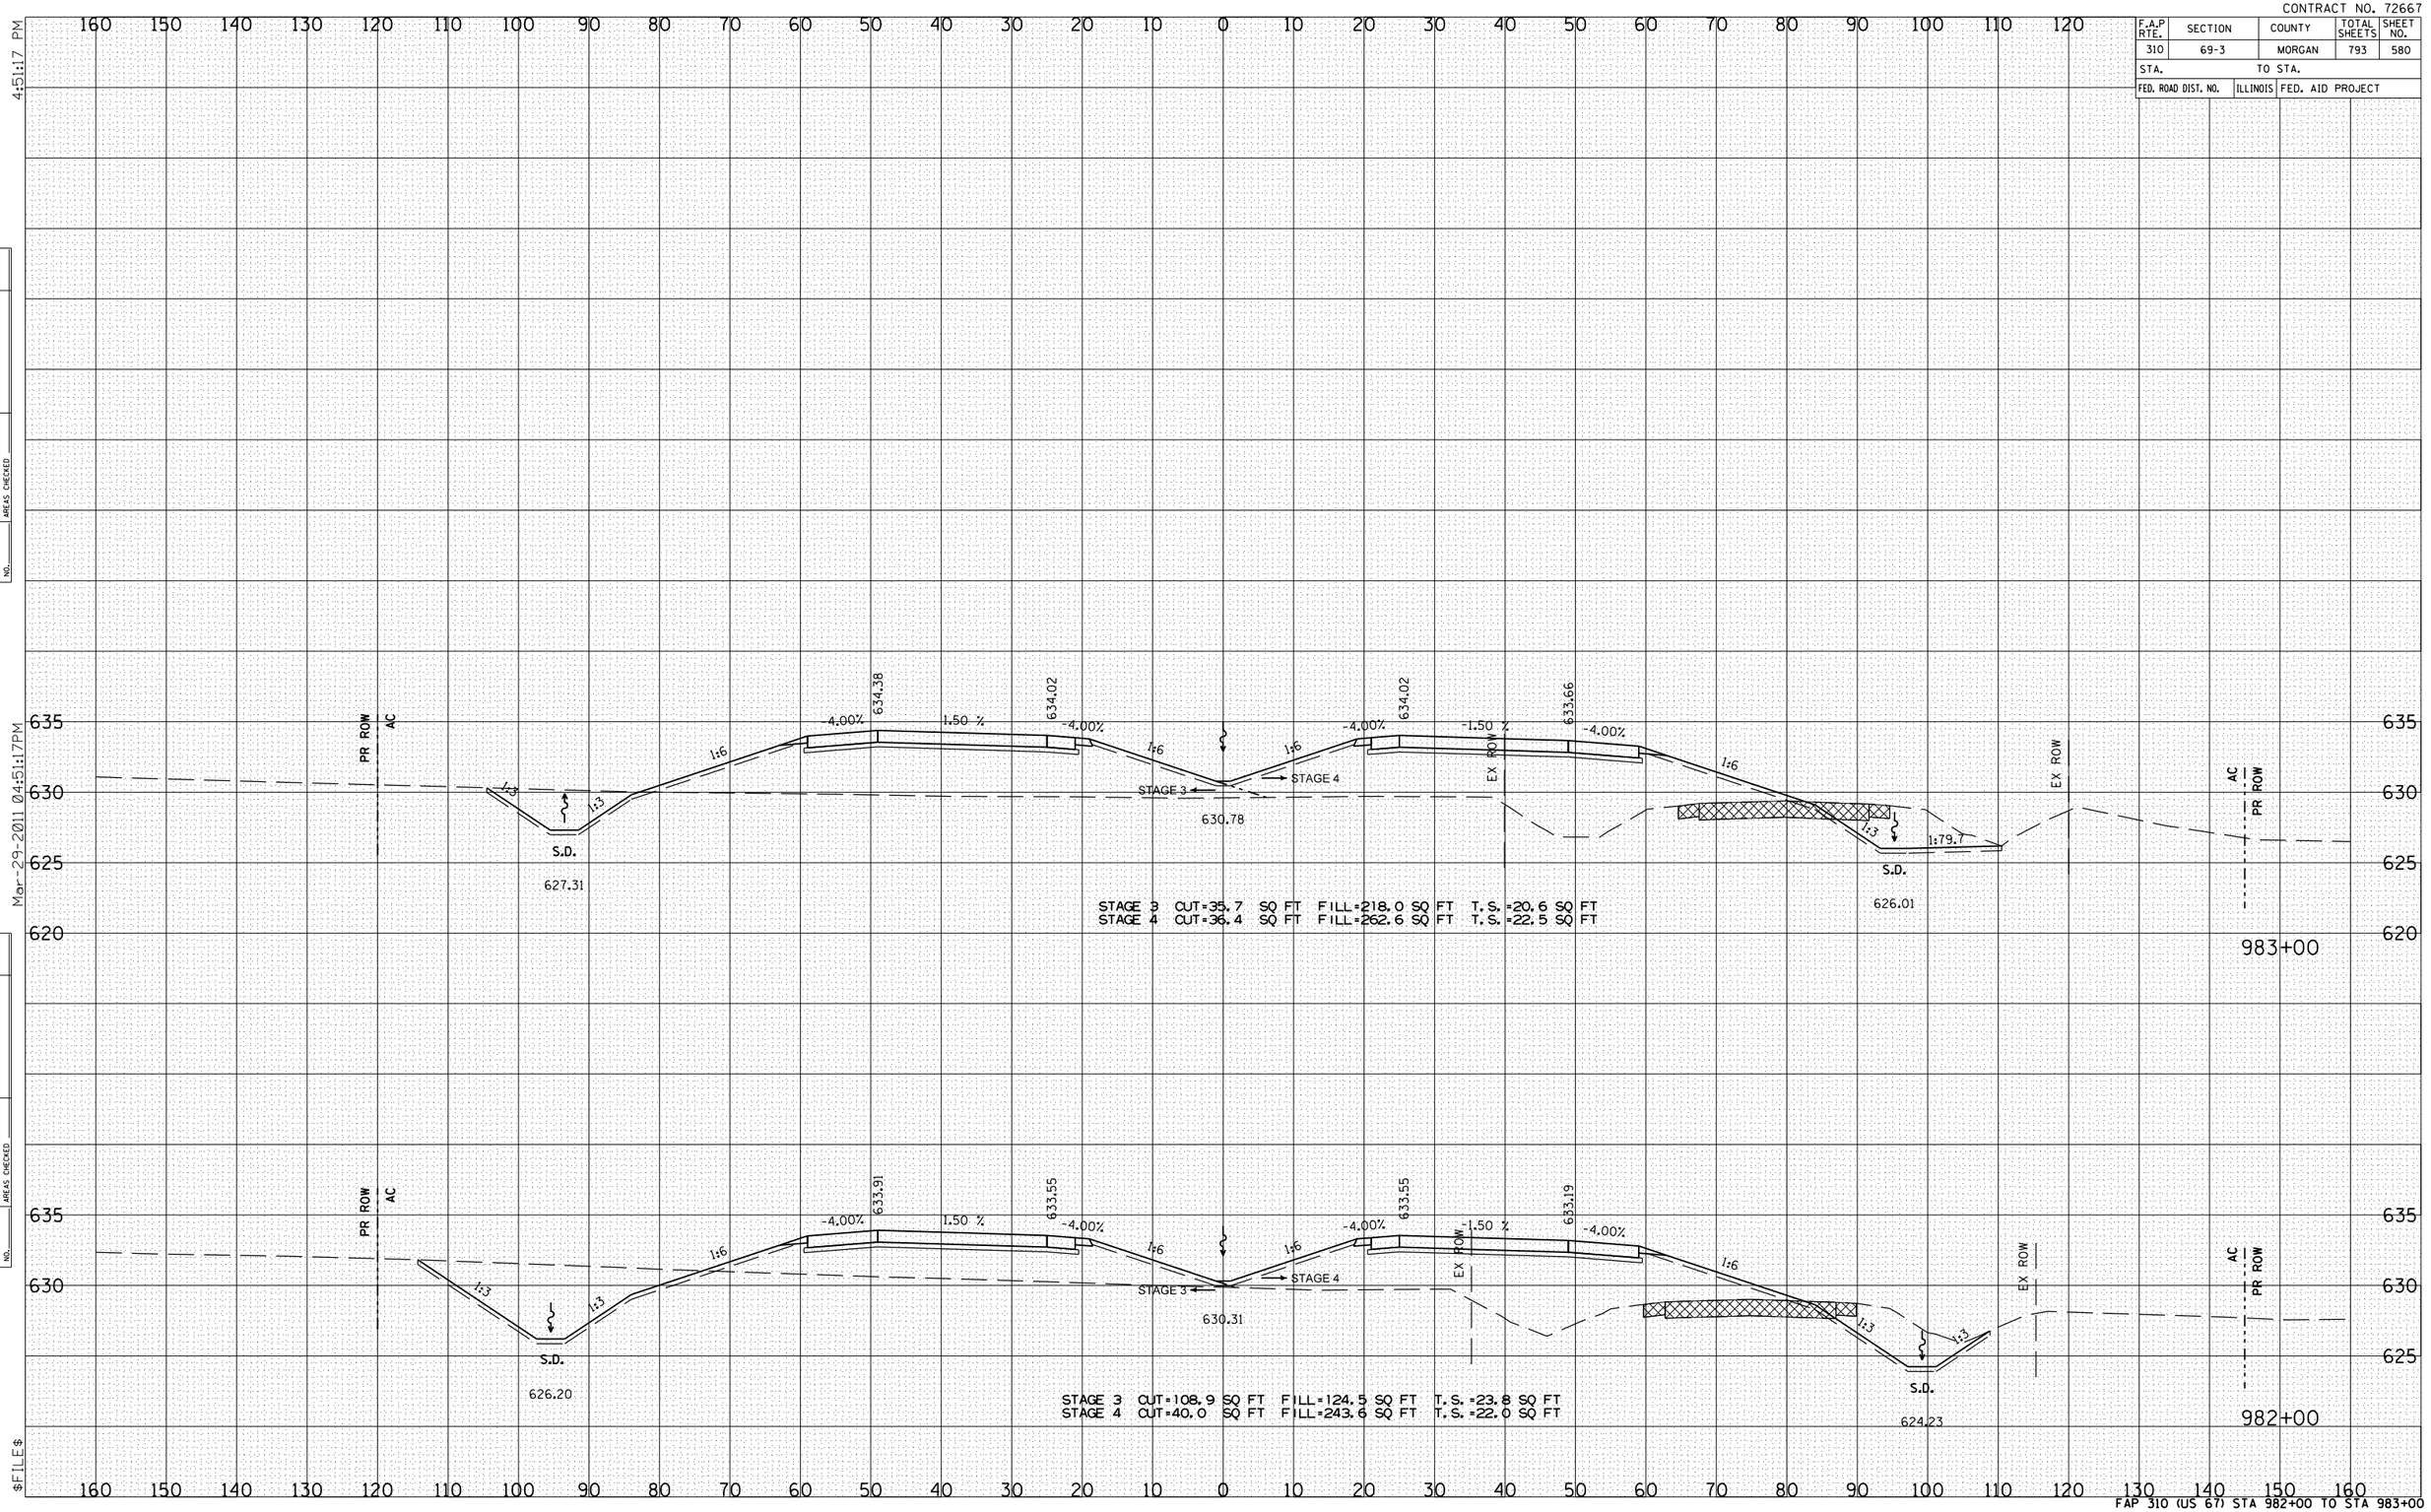

STAGE 3 CUT=35.7 SQ FT FILL=218.0 SQ FT T.S.=20.6 SQ FT
STAGE 4 CUT=36.4 SQ FT FILL=262.6 SQ FT T.S.=22.5 SQ FT

STAGE 3 CUT=108.9 SQ FT FILL=124.5 SQ FT T.S.=23.8 SQ FT
STAGE 4 CUT=40.0 SQ FT FILL=243.6 SQ FT T.S.=22.0 SQ FT

FAP 310 (US 67) STA 982+00 TO STA 983+00