CONTRACT NO. 72667

F.A.P RTE.	SECTION	COUNTY	TOTAL SHEETS	SHEET NO.
310	69-3	MORGAN	793	602
STA.		TO STA.		
FED. ROAD DIST. NO.	ILLINOIS	FED. AID PROJECT		

FINAL SURVEY	NOTE BOOK	NO.
SURVEYED	BY	
PLOTTED		
TYPED & E		
AREAS		
AREAS CHECKED	DATE	

ORIGINAL SURVEY	NOTE BOOK	NO.
SURVEYED	BY	
PLOTTED		
TYPED & E		
AREAS		
AREAS CHECKED	DATE	

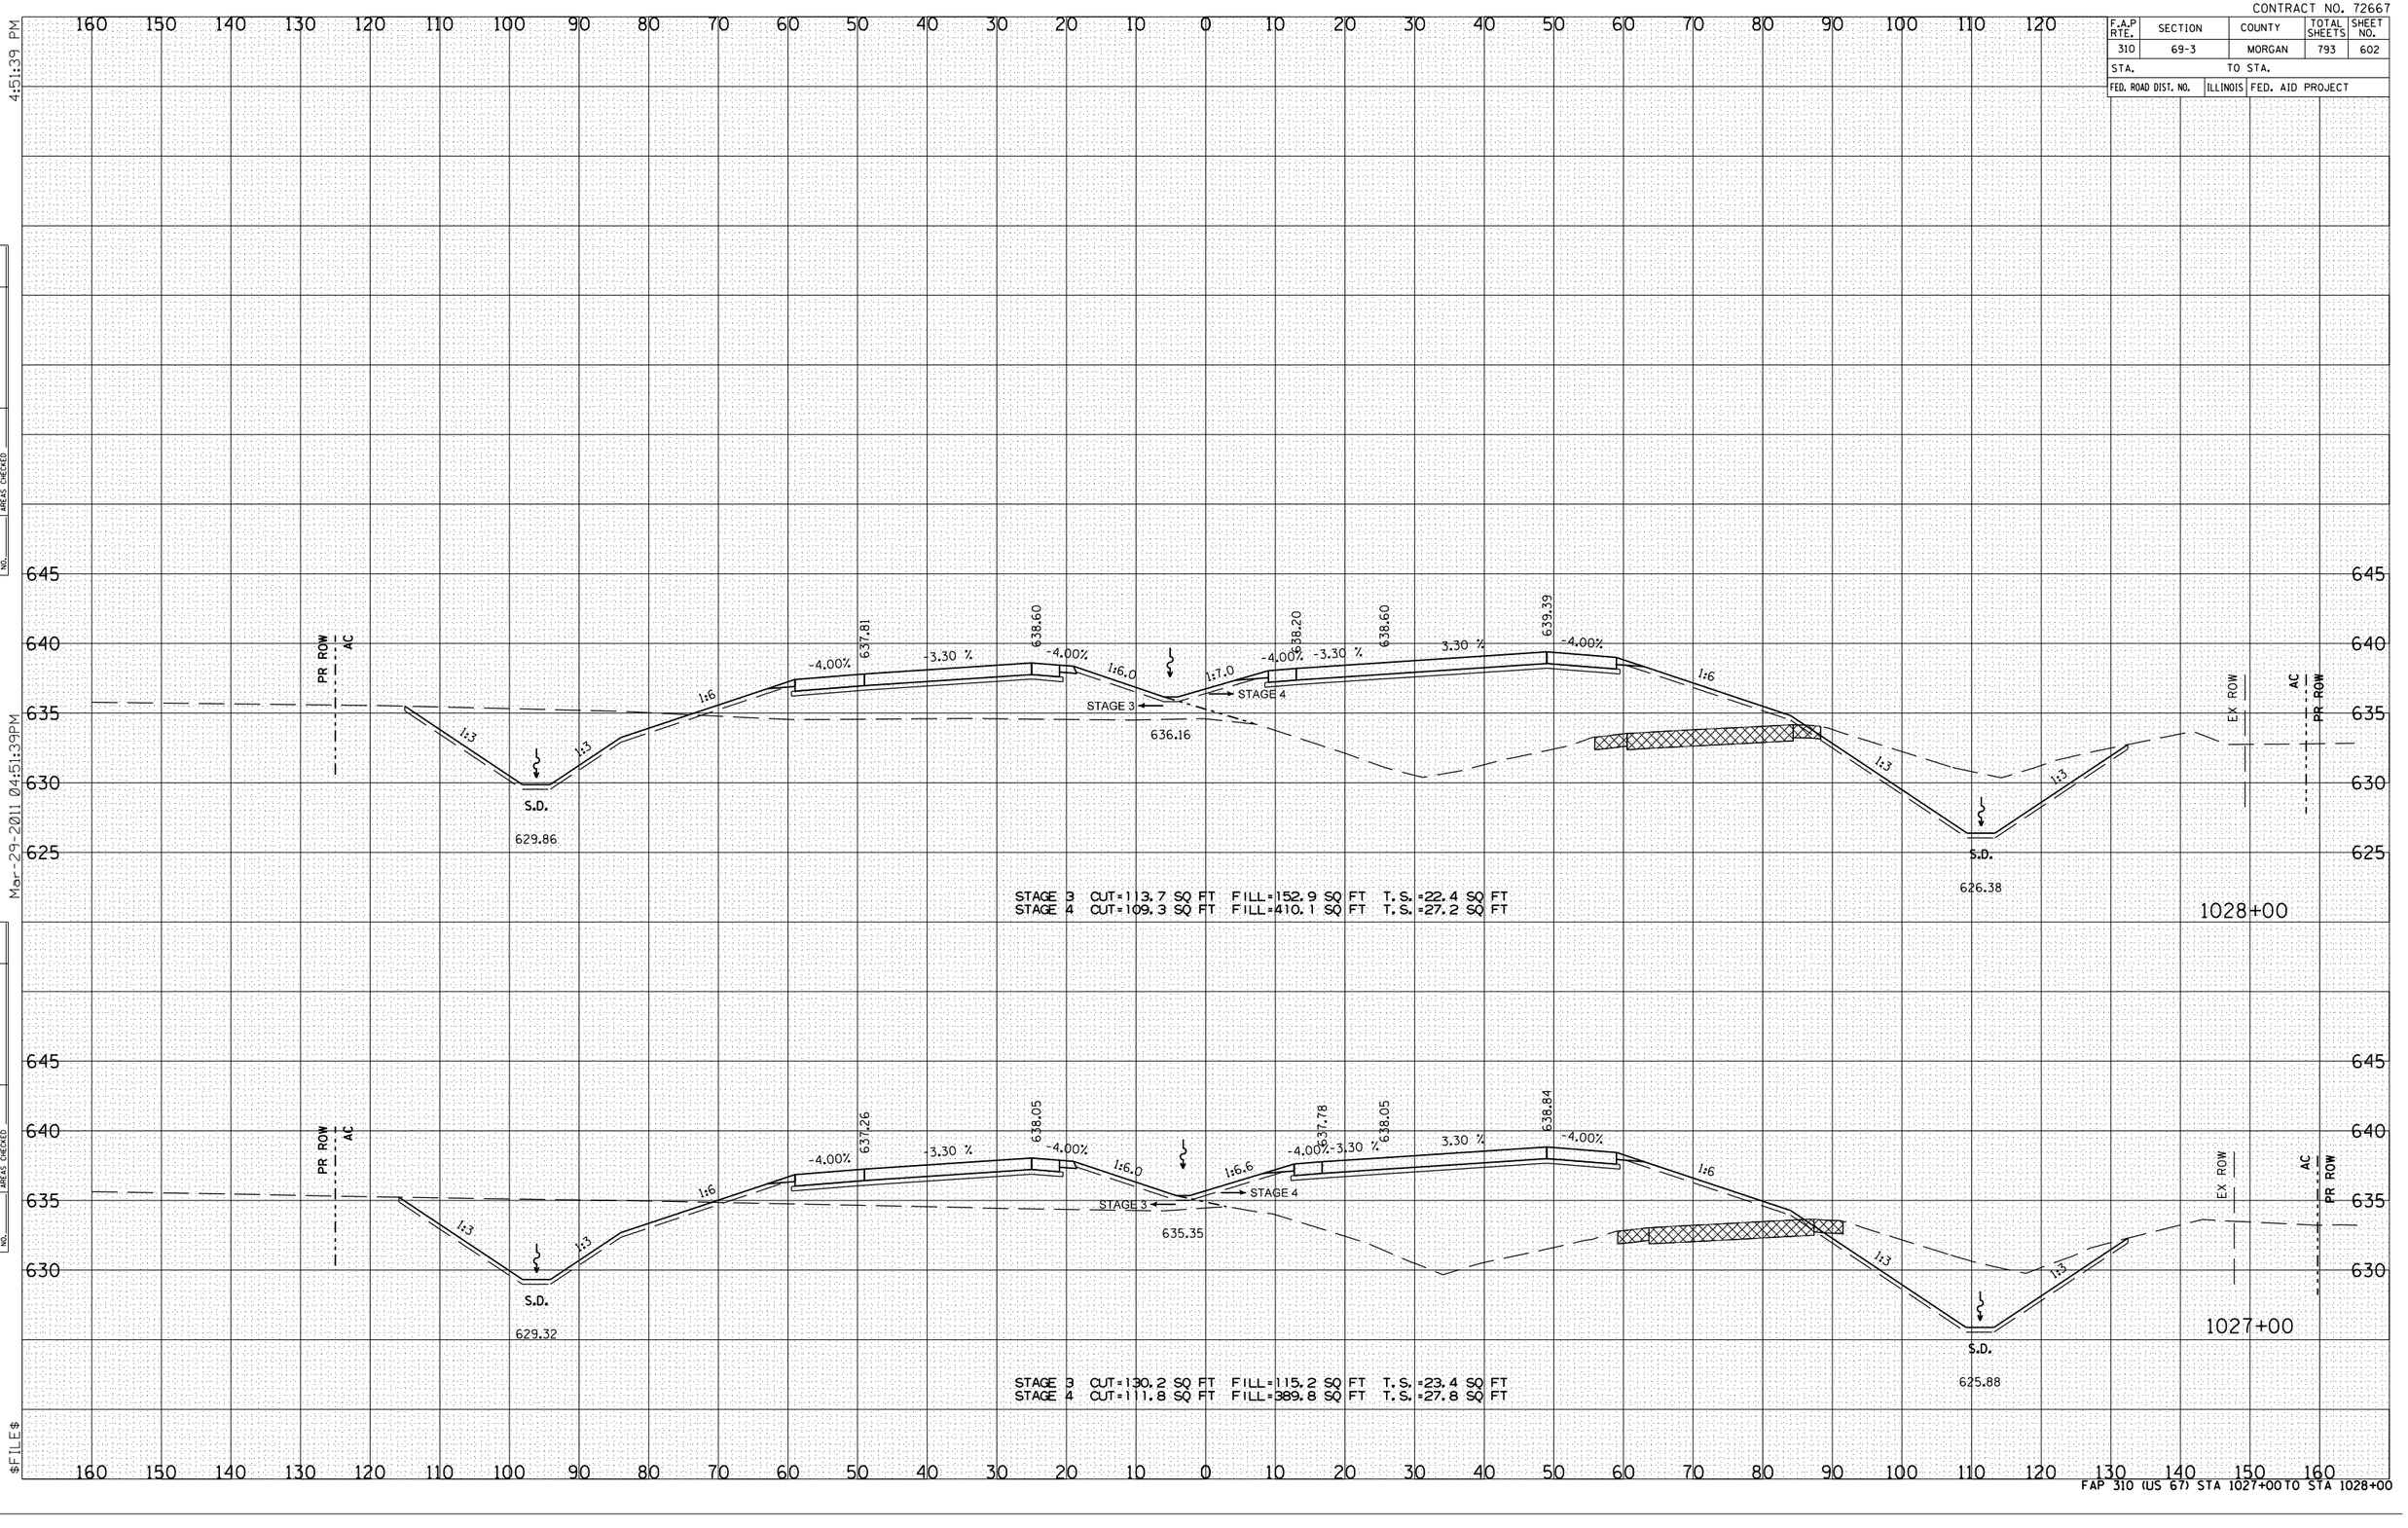

STAGE 3 CUT=113.7 SQ FT FILL=152.9 SQ FT T.S.=22.4 SQ FT
STAGE 4 CUT=109.3 SQ FT FILL=410.1 SQ FT T.S.=27.2 SQ FT

STAGE 3 CUT=130.2 SQ FT FILL=115.2 SQ FT T.S.=23.4 SQ FT
STAGE 4 CUT=111.8 SQ FT FILL=389.8 SQ FT T.S.=27.8 SQ FT

FAP 310 (US 67) STA 1027+00 TO STA 1028+00

Mar-29-2011 04:51:39 PM

$FILE$