CONTRACT NO. 72667

F.A.P RTE.	SECTION	COUNTY	TOTAL SHEETS	SHEET NO.
310	69-3	MORGAN	793	611
STA.		TO STA.		
FED. ROAD DIST. NO.	ILLINOIS	FED. AID PROJECT		

FINAL SURVEY	NOTE BOOK	NO.	BY	DATE
	SURVEYED			
	PLOTTED			
	TYPE SIZE			
	AREAS			
	AREAS CHECKED			

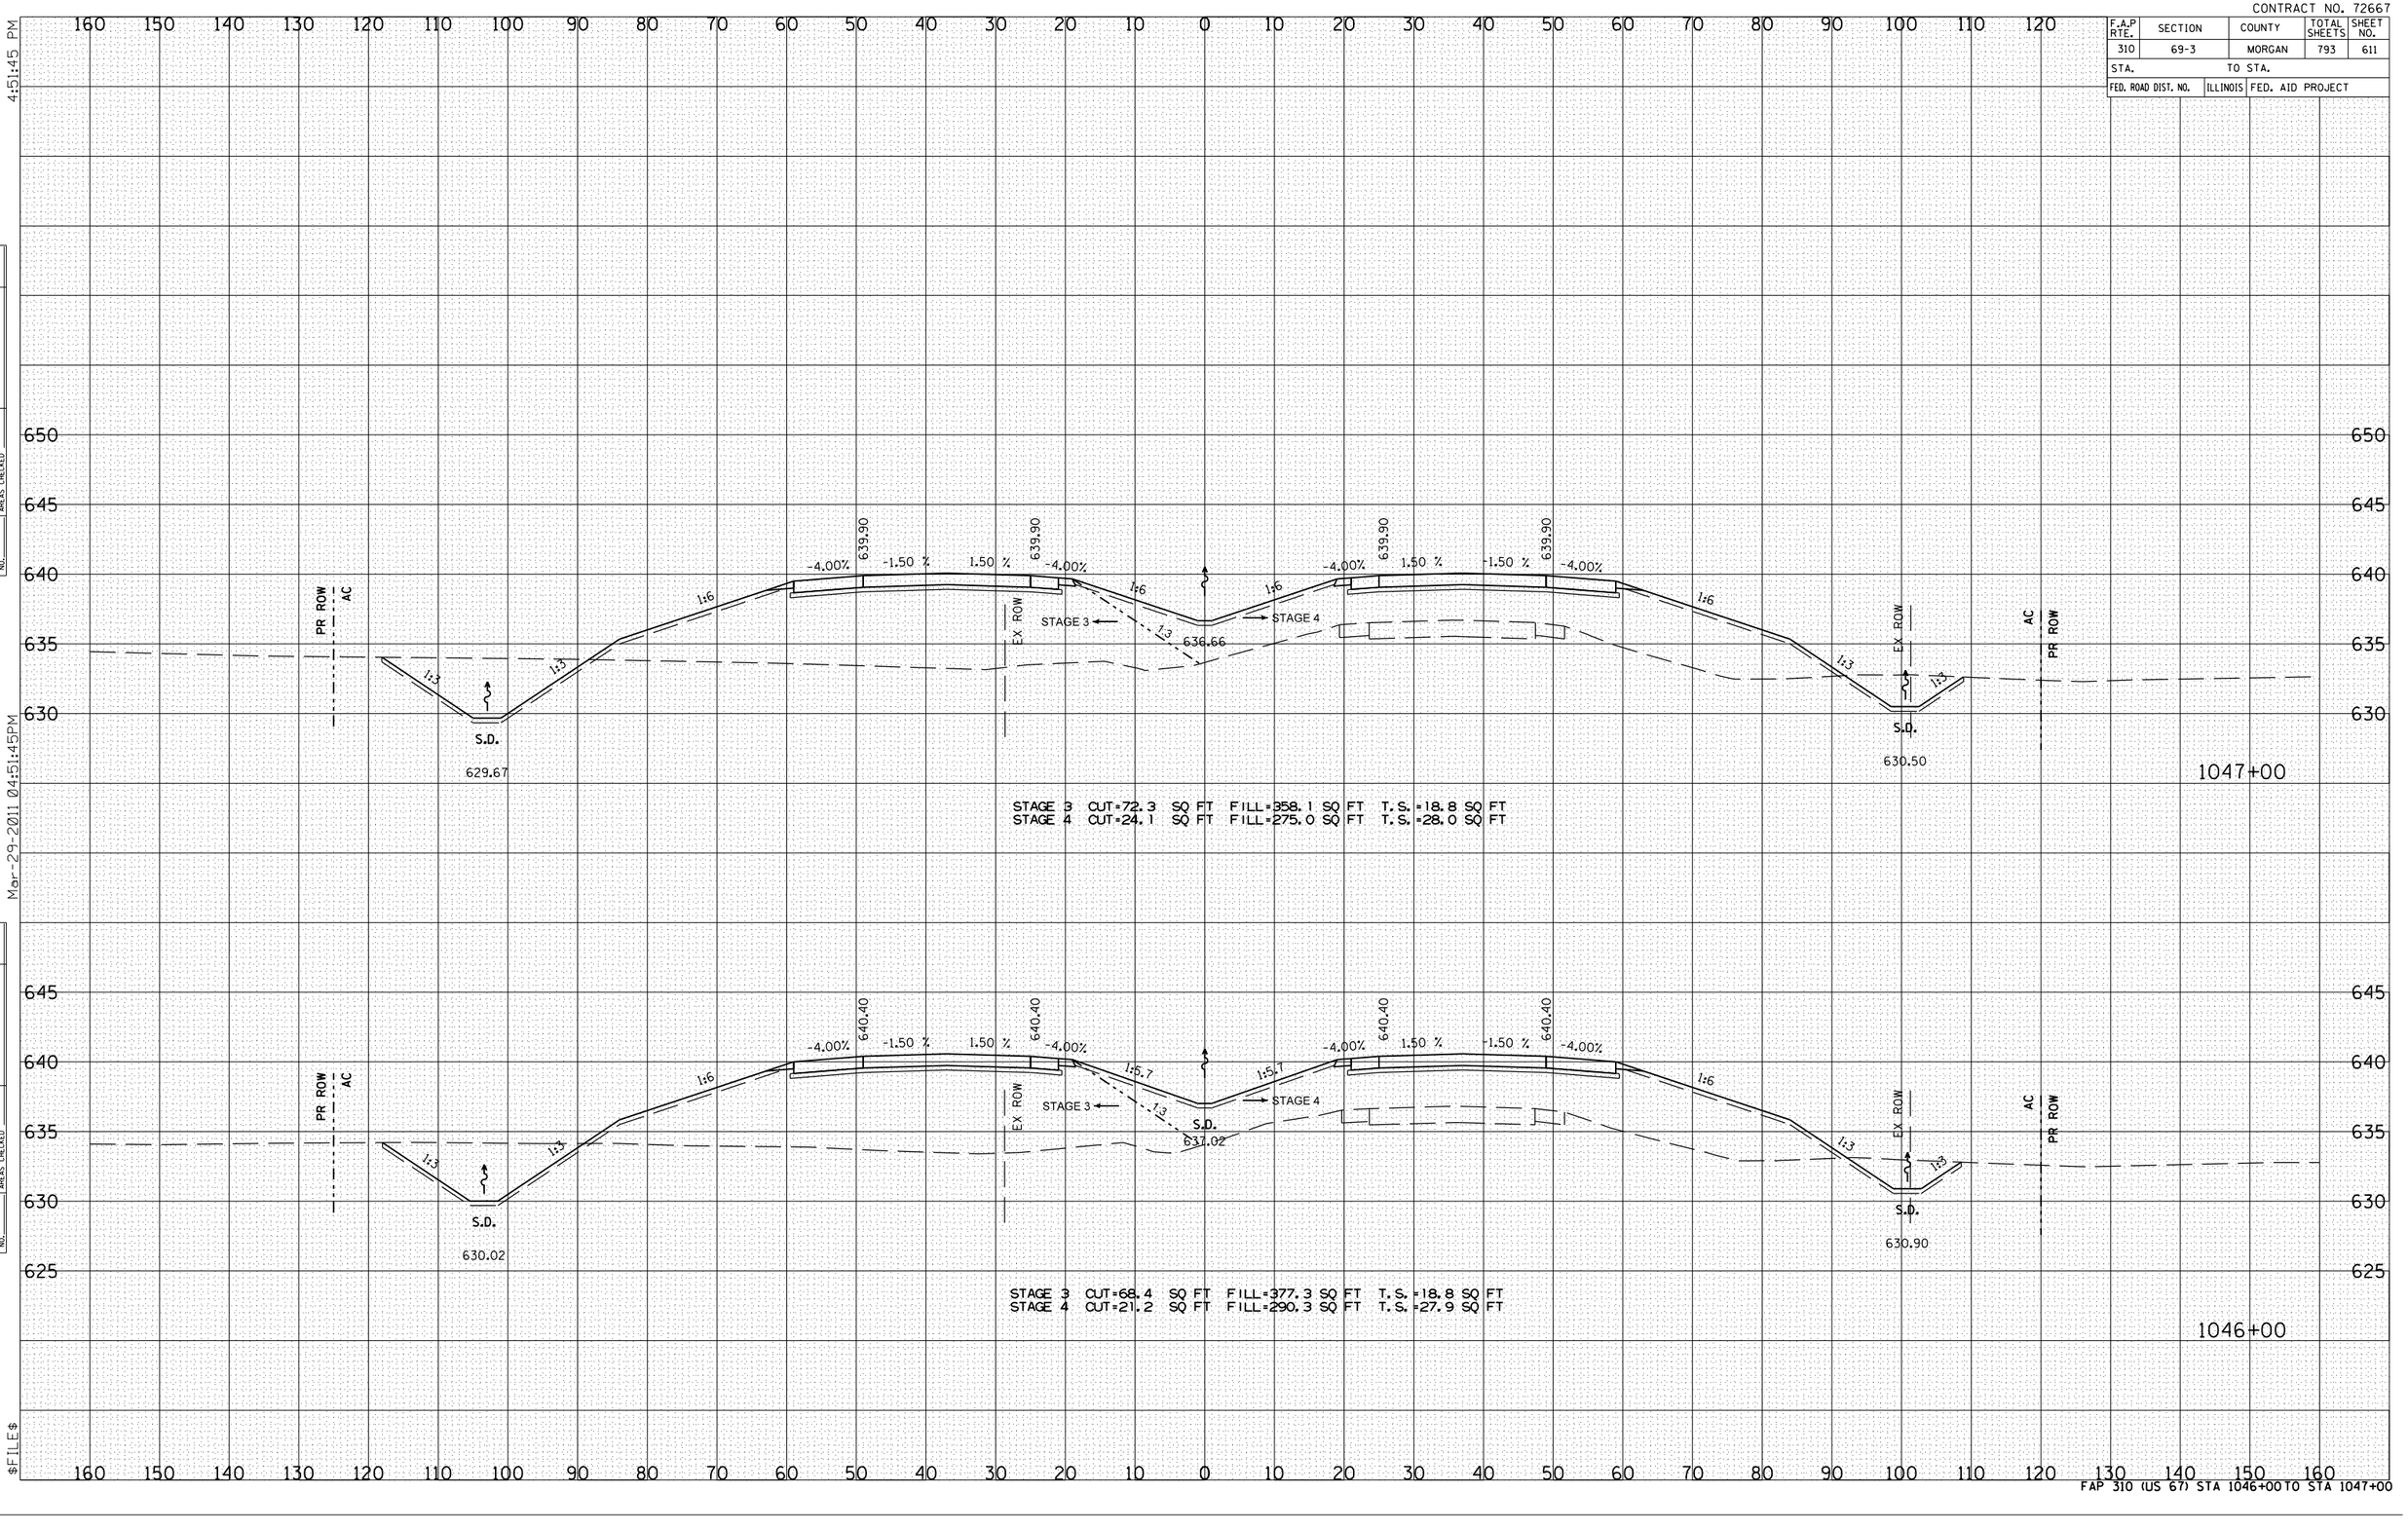

ORIGINAL SURVEY	NOTE BOOK	NO.	BY	DATE
	SURVEYED			
	PLOTTED			
	TYPE SIZE			
	AREAS			
	AREAS CHECKED			

Mar-29-2011 04:51:45 PM

$FILE$

FAP 310 (US 67) STA 1046+00 TO STA 1047+00