CONTRACT NO. 72667

F.A.P RTE.	SECTION	COUNTY	TOTAL SHEETS	SHEET NO.
310	69-3	MORGAN	793	630
STA.	TO STA.			
FED. ROAD DIST. NO.	ILLINOIS	FED. AID PROJECT		

Mar-29-2011 04:52:08 PM

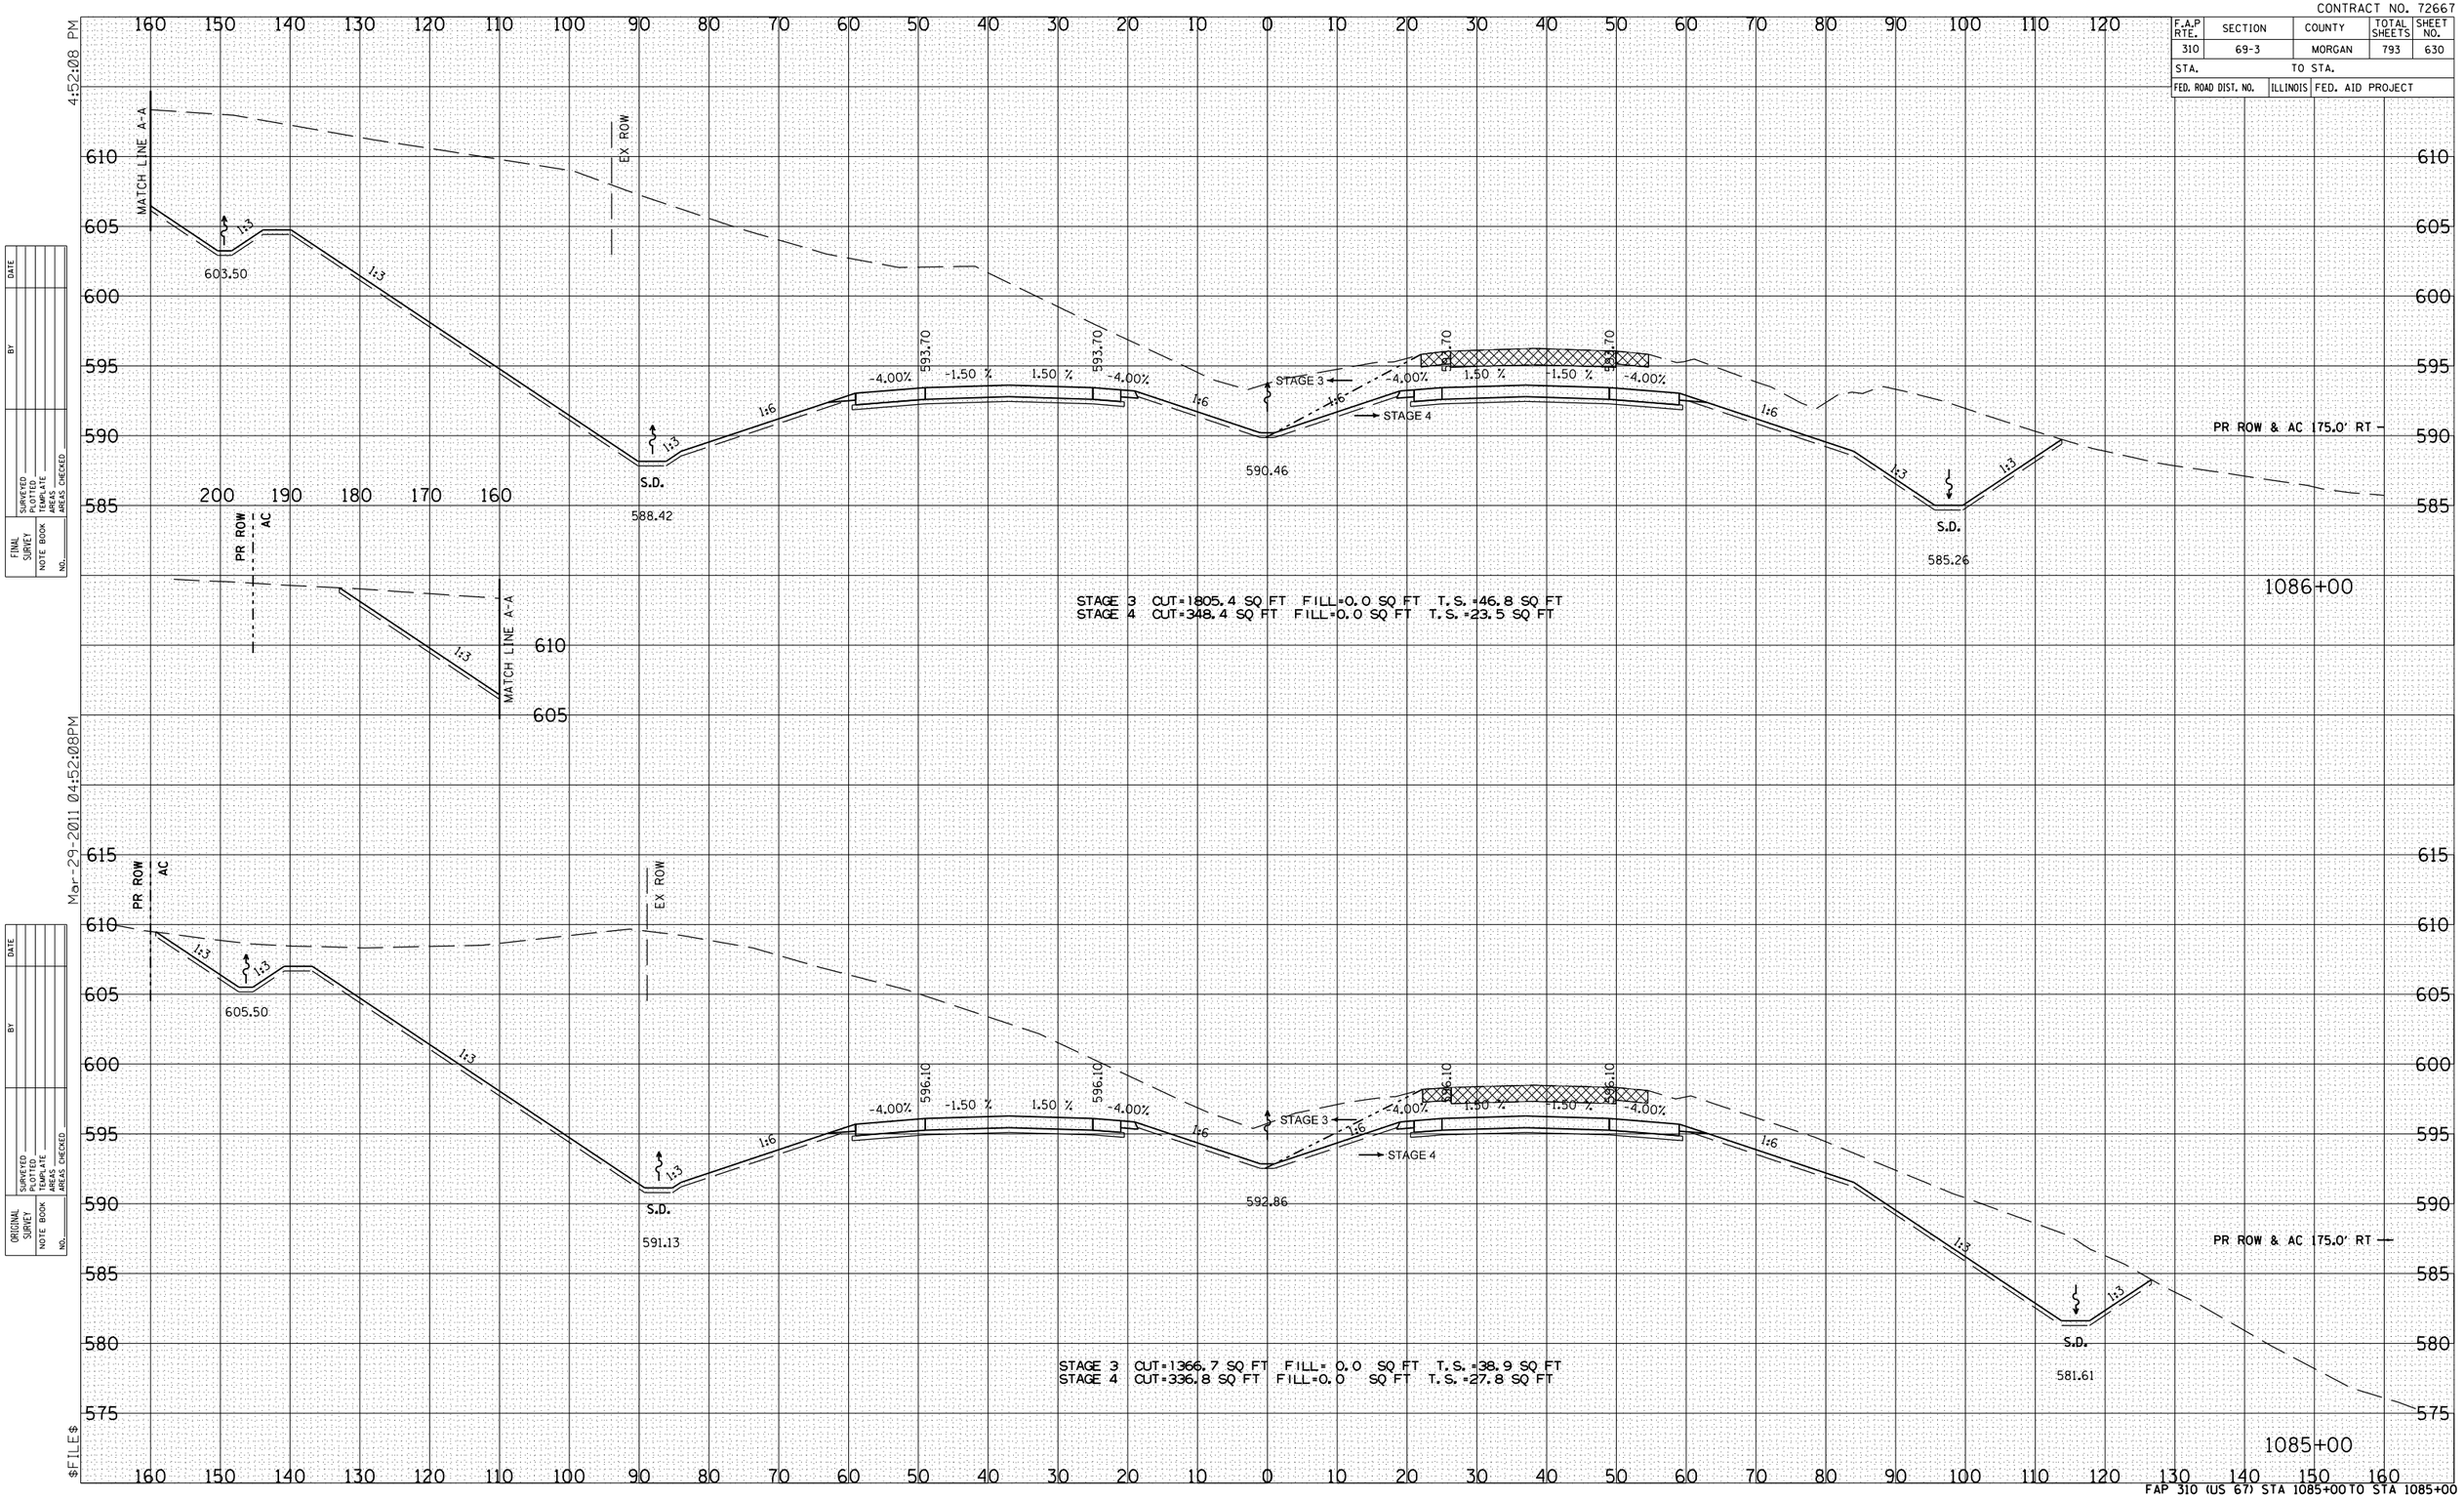

FINAL SURVEY NOTE BOOK — NO. — BY — DATE
SURVEYED — PLOTTED — PLANIMETER AREAS — AREAS CHECKED

ORIGINAL SURVEY NOTE BOOK — NO. — BY — DATE
SURVEYED — PLOTTED — PLANIMETER AREAS — AREAS CHECKED

$FILE$