CONTRACT NO. 72667

F.A.P RTE.	SECTION	COUNTY	TOTAL SHEETS	SHEET NO.
310	69-3	MORGAN	793	655
STA.		TO STA.		
FED. ROAD DIST. NO.	ILLINOIS	FED. AID PROJECT		

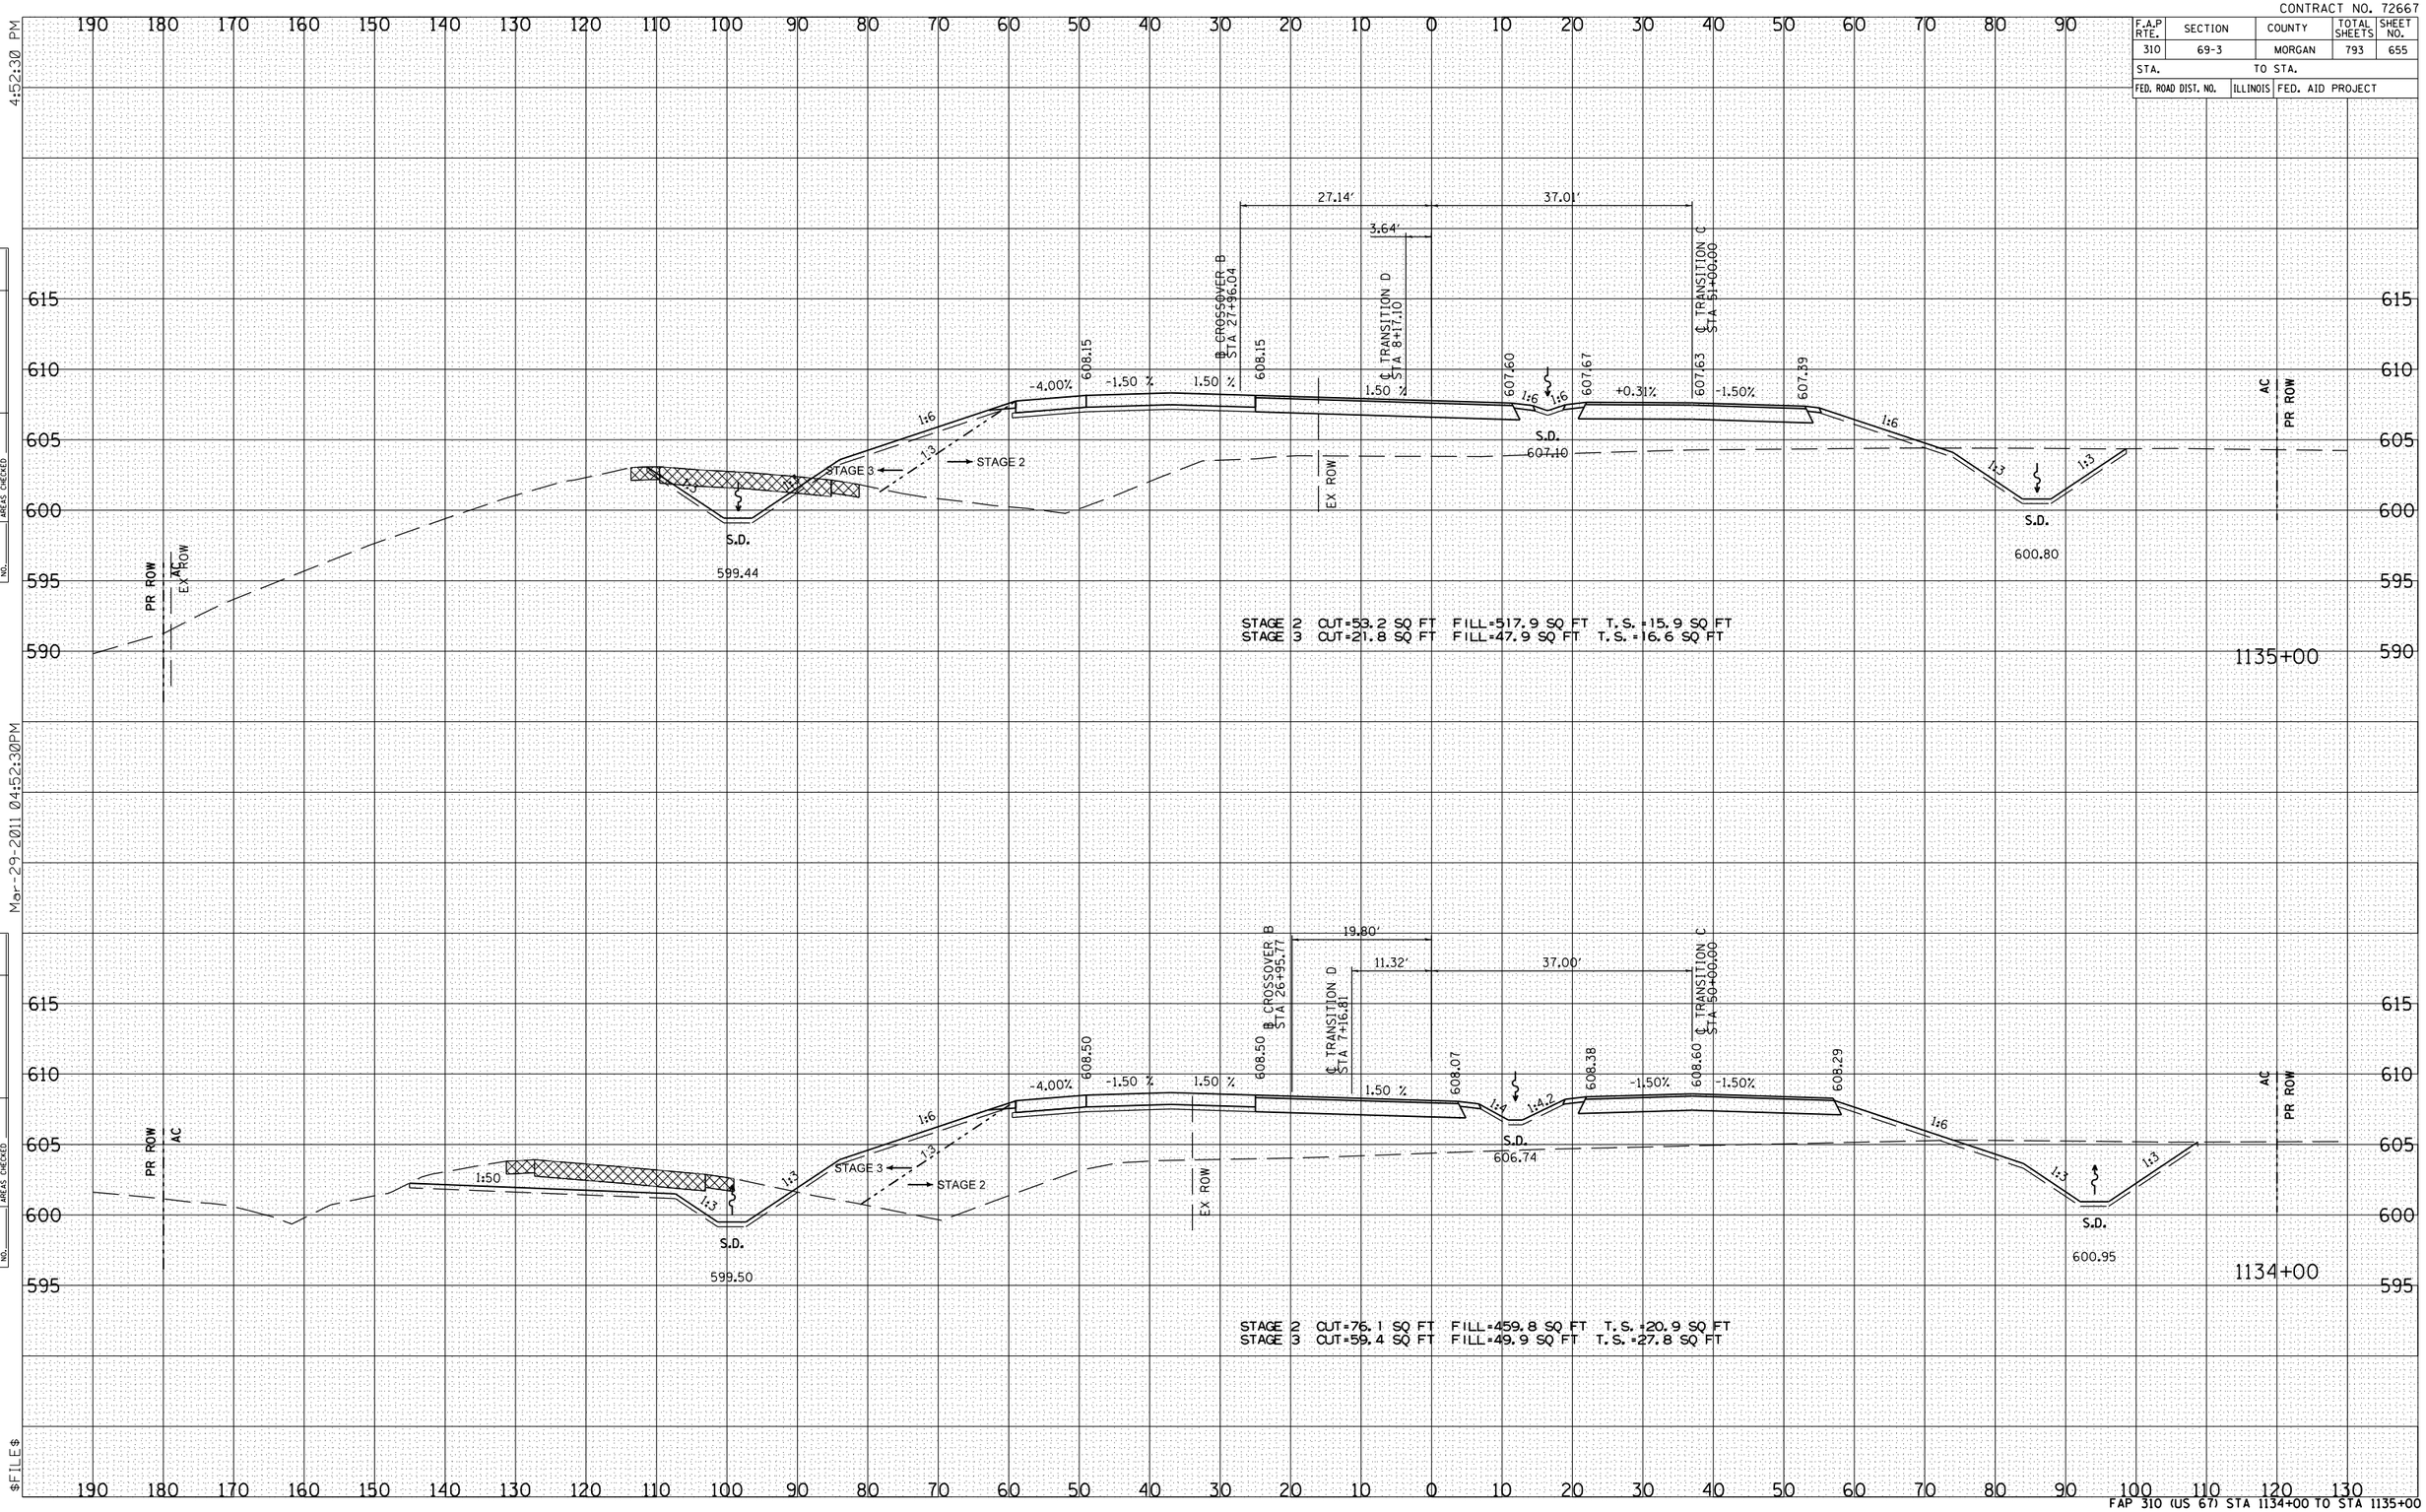

FAP 310 (US 67) STA 1134+00 TO STA 1135+00