CONTRACT NO. 72667

F.A.P RTE.	SECTION	COUNTY	TOTAL SHEETS	SHEET NO.
310	69-3	MORGAN	793	680
STA.		TO STA.		
FED. ROAD DIST. NO.	ILLINOIS	FED. AID PROJECT		

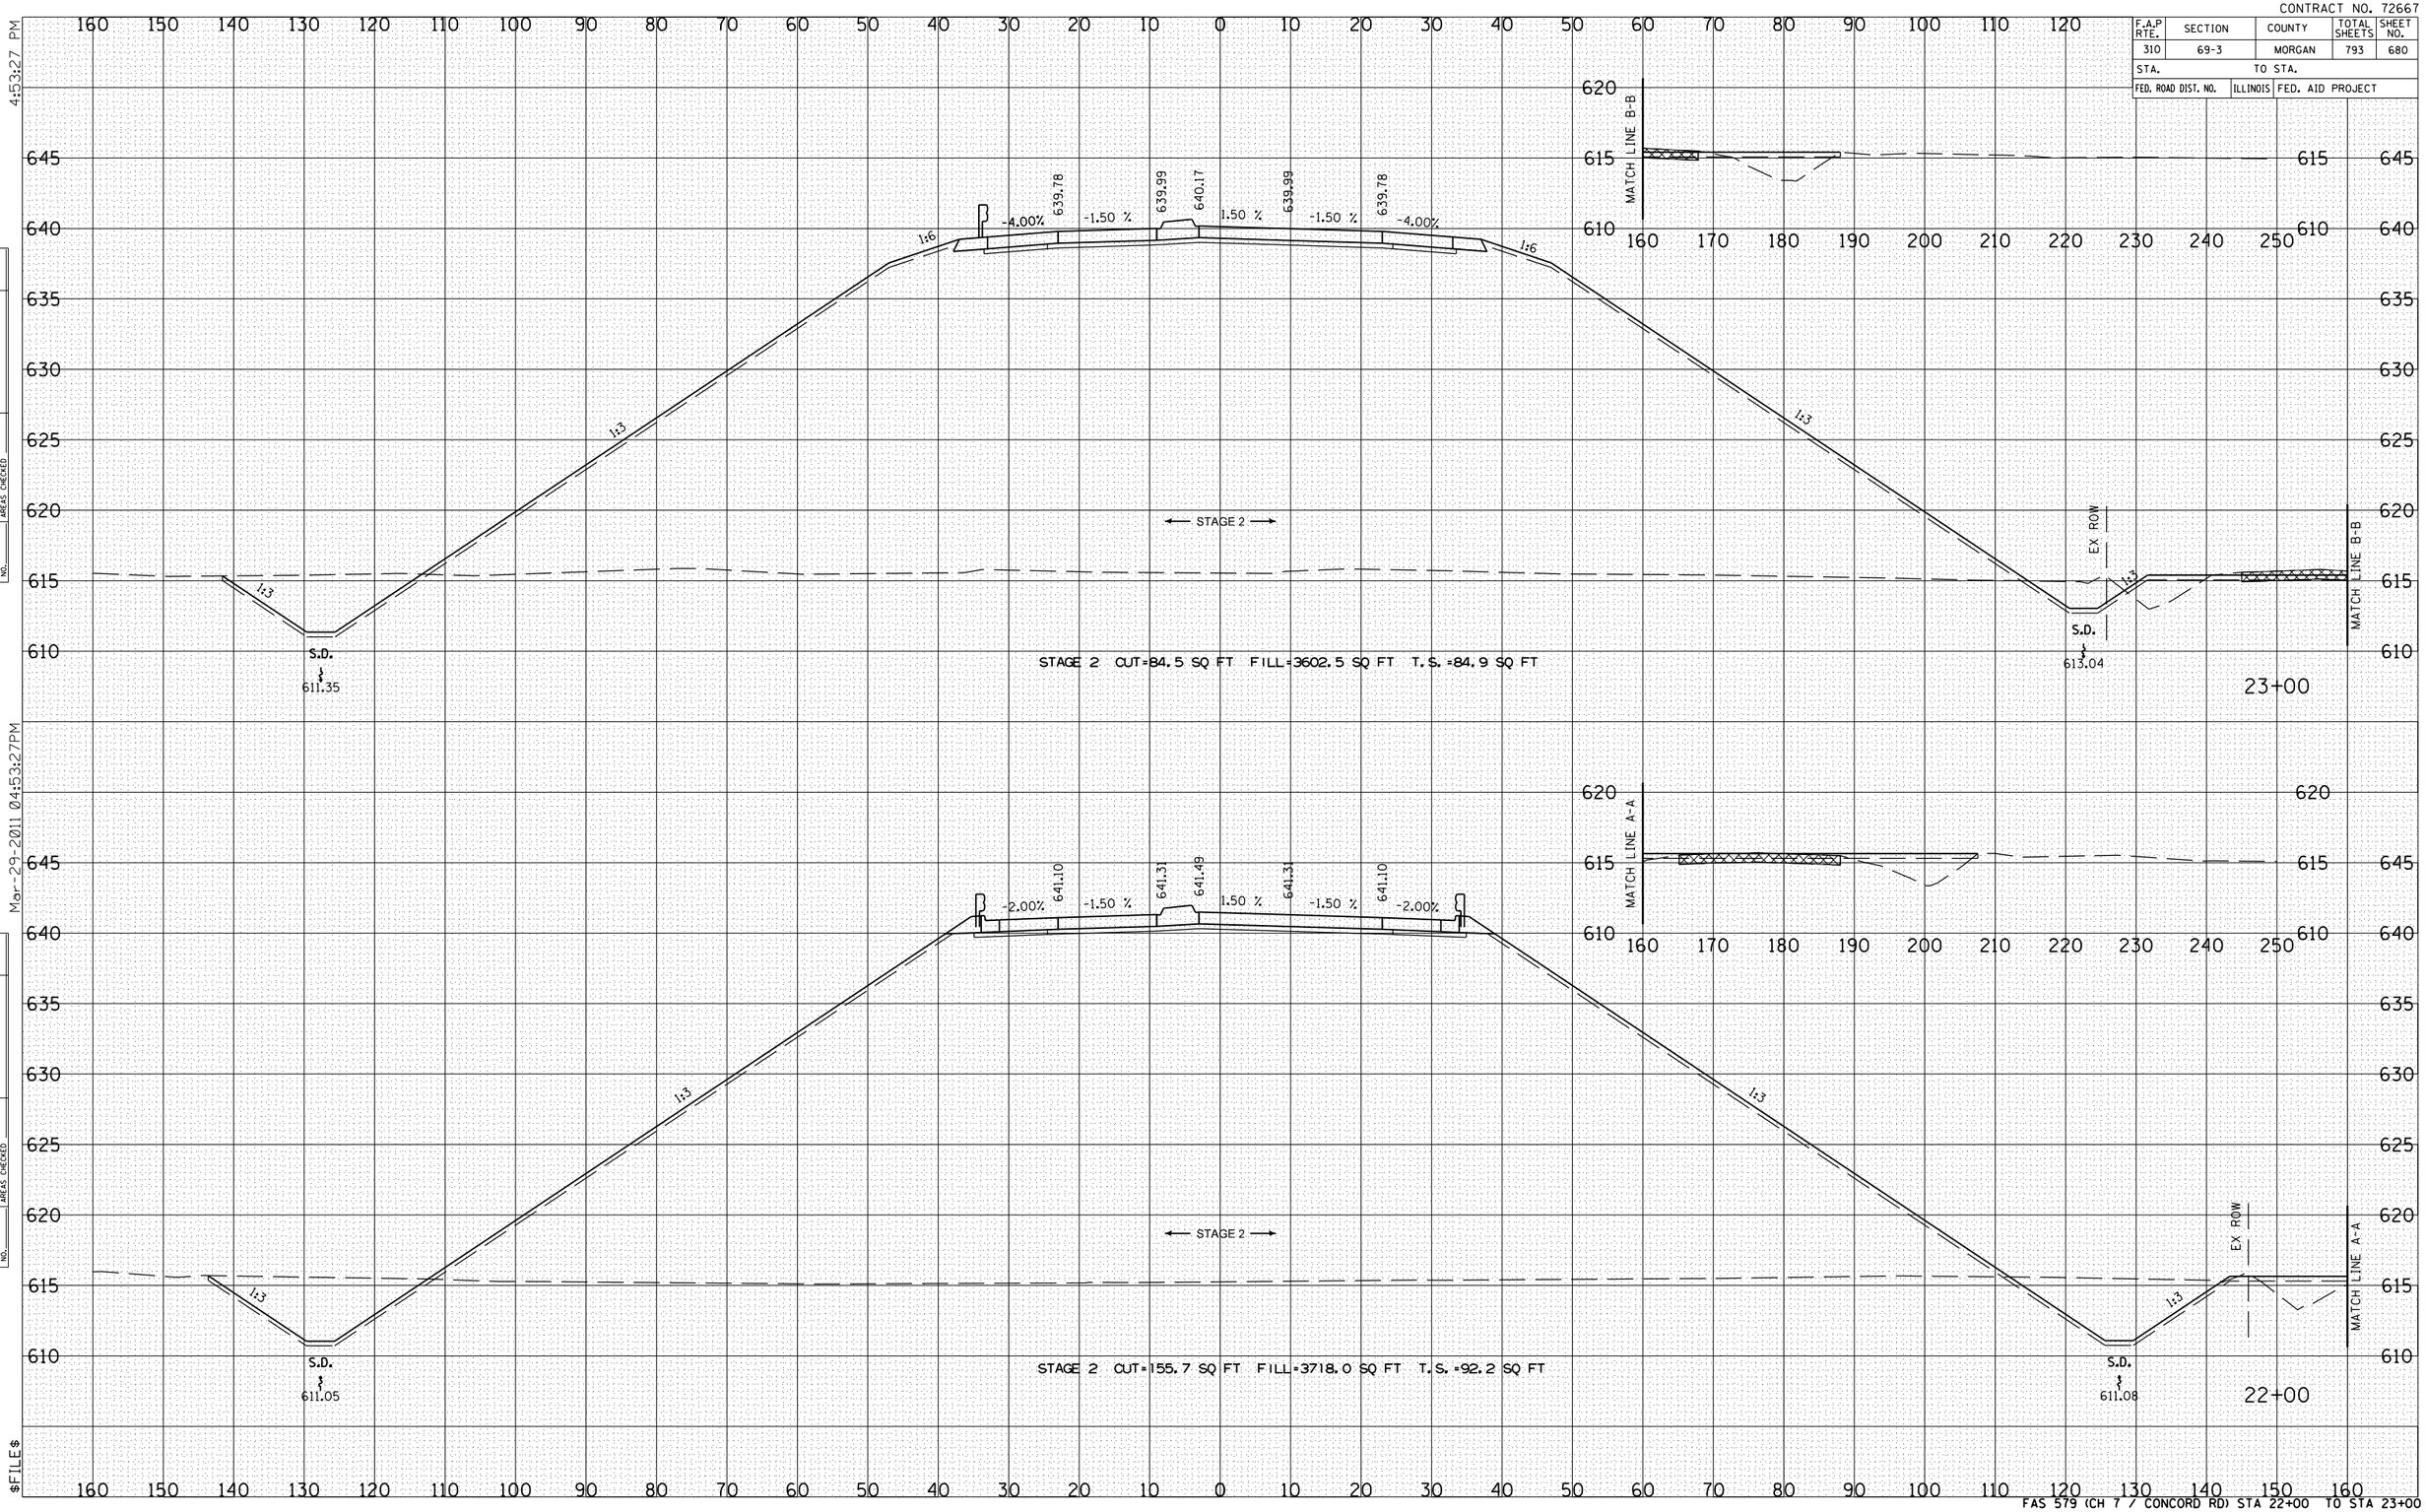

FINAL SURVEY	BY	DATE
SURVEYED		
PLOTTED		
TRANSLATE		
AREAS		
AREAS CHECKED		
NOTE BOOK NO.		

ORIGINAL SURVEY	BY	DATE
SURVEYED		
PLOTTED		
TRANSLATE		
AREAS		
AREAS CHECKED		
NOTE BOOK NO.		

Mar-29-2011 04:53:27PM

$FILE$

FAS 579 (CH 7 / CONCORD RD) STA 22+00 TO STA 23+00