CONTRACT NO. 72667

F.A.P RTE.	SECTION	COUNTY	TOTAL SHEETS	SHEET NO.
310	69-3	MORGAN	793	688
STA.		TO STA.		
FED. ROAD DIST. NO.	ILLINOIS	FED. AID PROJECT		

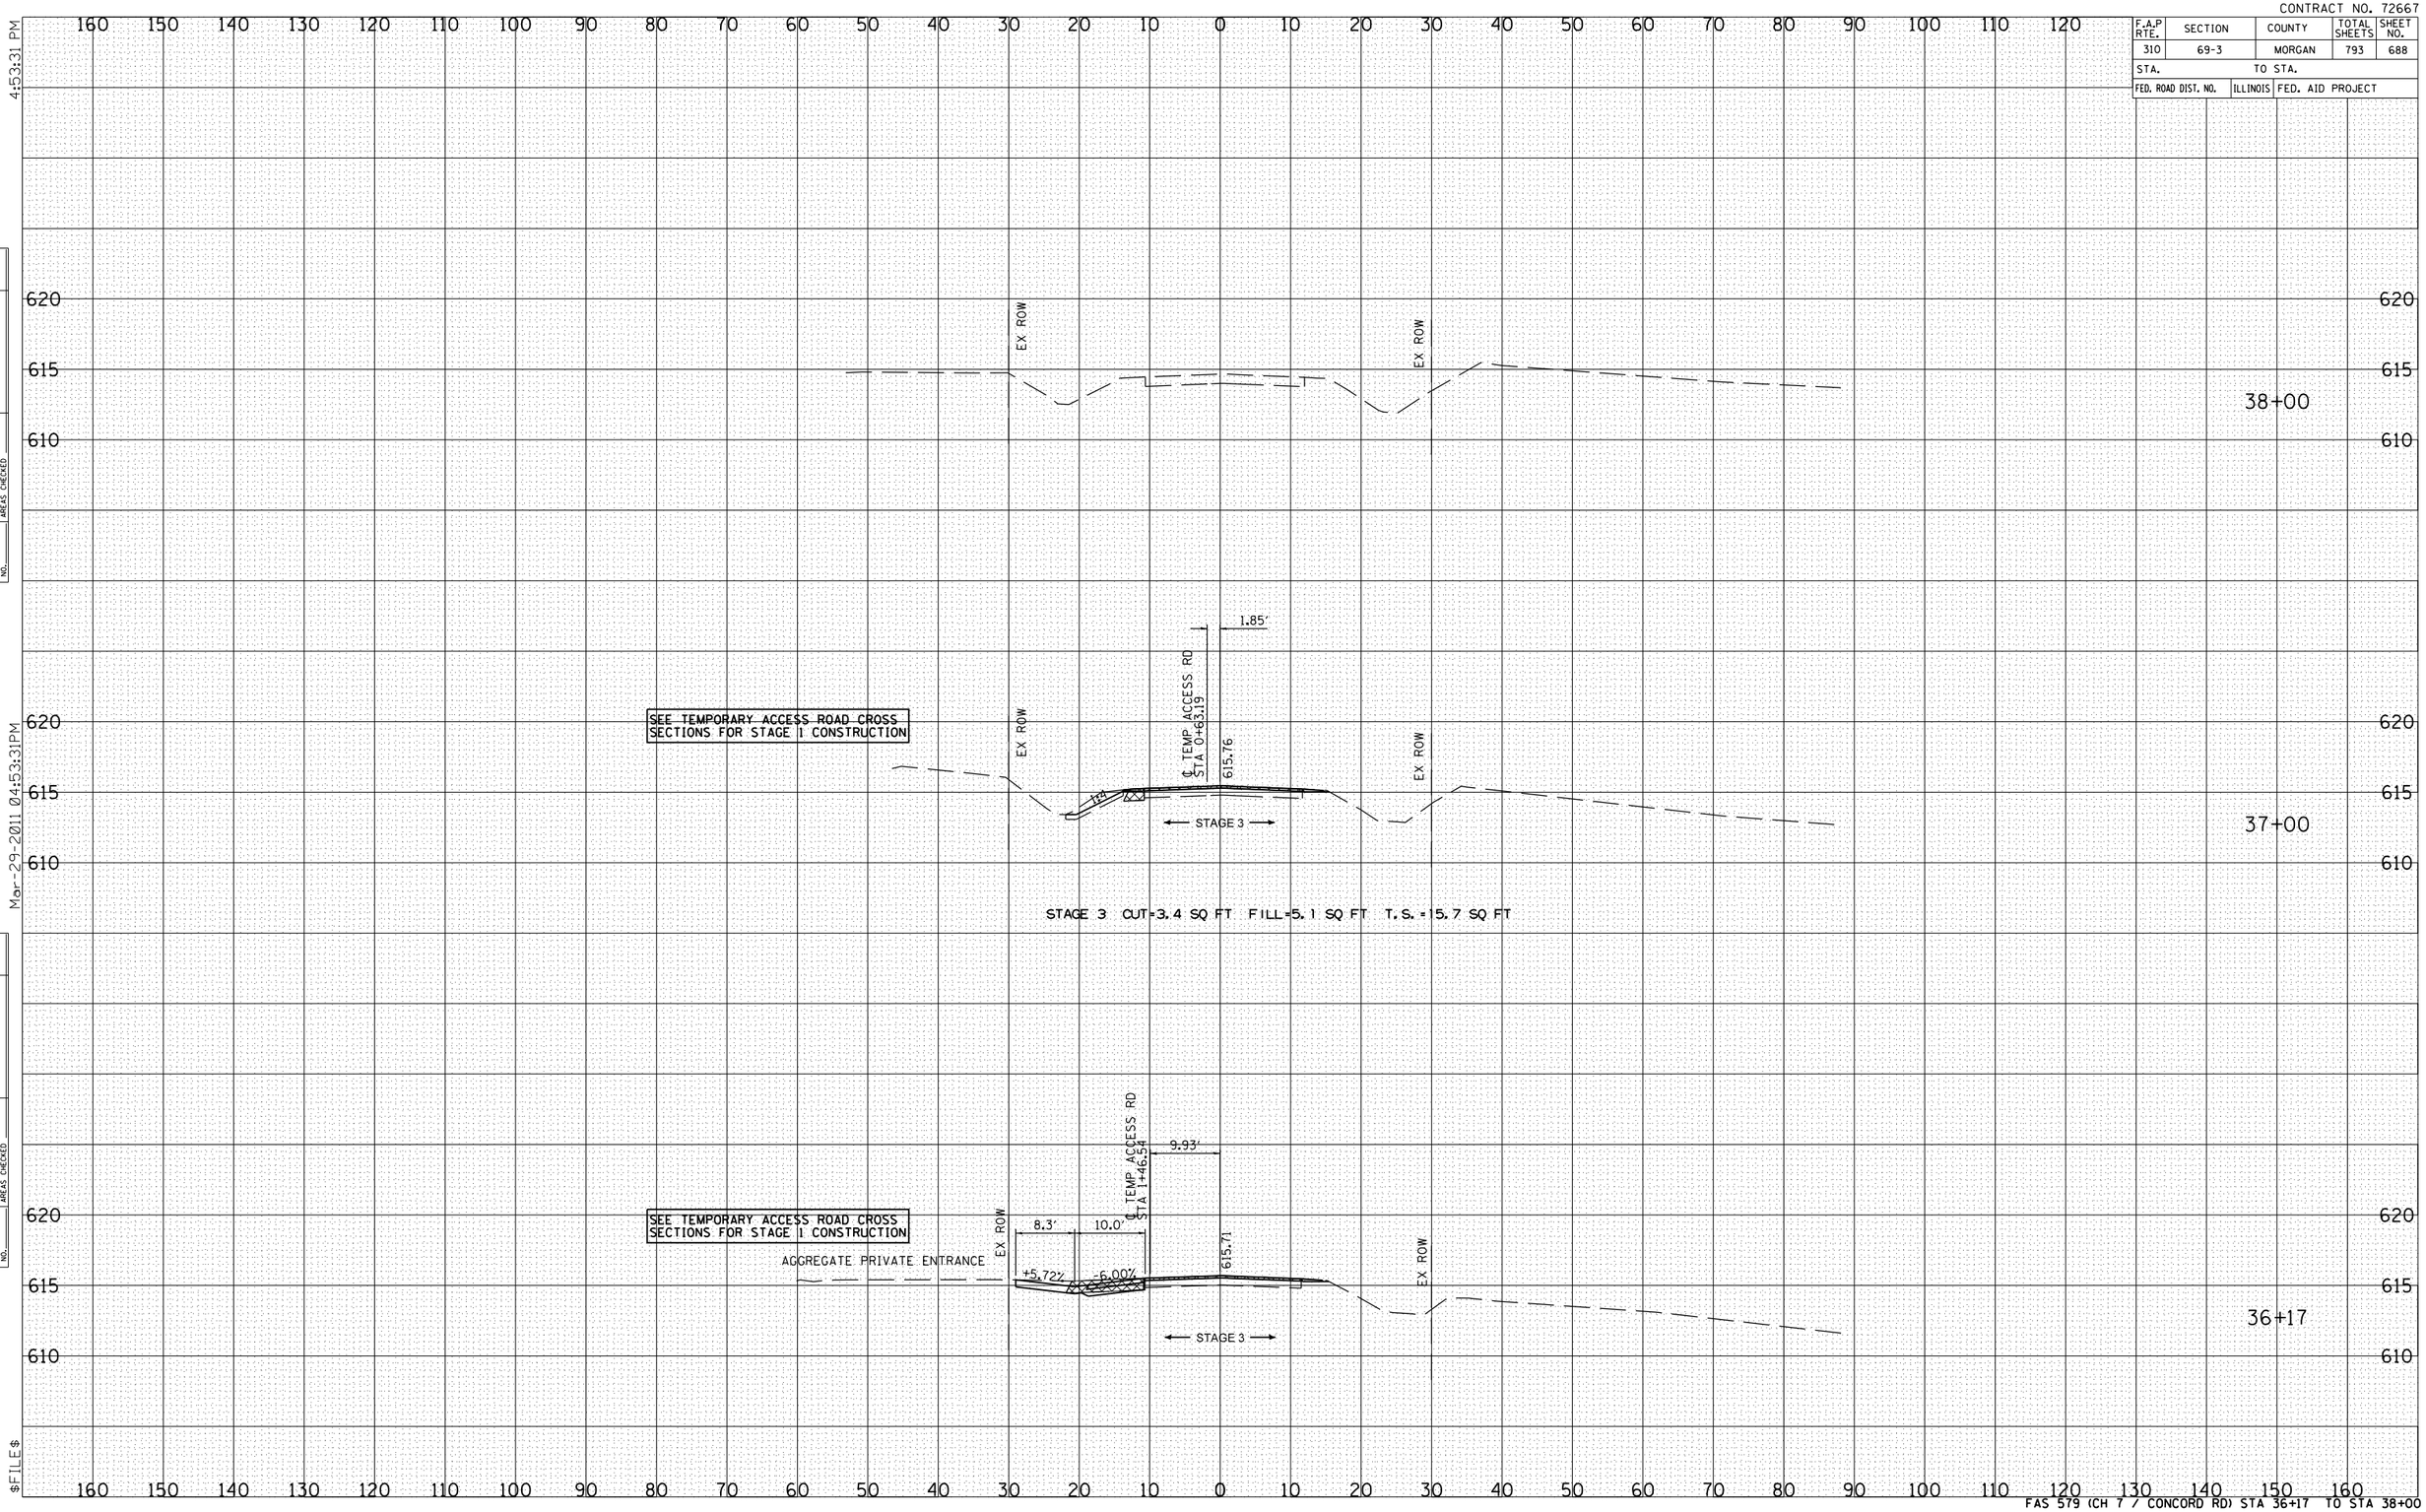

FAS 579 (CH 7 / CONCORD RD) STA 36+17 TO STA 38+00

FINAL SURVEY	BY	DATE
SURVEYED		
PLOTTED		
TRAVERSE		
DUPLICATE		
NOTE BOOK		
AREAS		
NO.	AREAS CHECKED	

ORIGINAL SURVEY	BY	DATE
SURVEYED		
PLOTTED		
TRAVERSE		
DUPLICATE		
NOTE BOOK		
AREAS		
NO.	AREAS CHECKED	

Mar-29-2011 04:53:31PM

$FILE$