CONTRACT NO. 72667

F.A.P RTE.	SECTION	COUNTY	TOTAL SHEETS	SHEET NO.
310	69-3	MORGAN	793	774
STA.		TO STA.		
FED. ROAD DIST. NO.	ILLINOIS	FED. AID PROJECT		

END DUTCH LANE EAST
STA 158+79.83

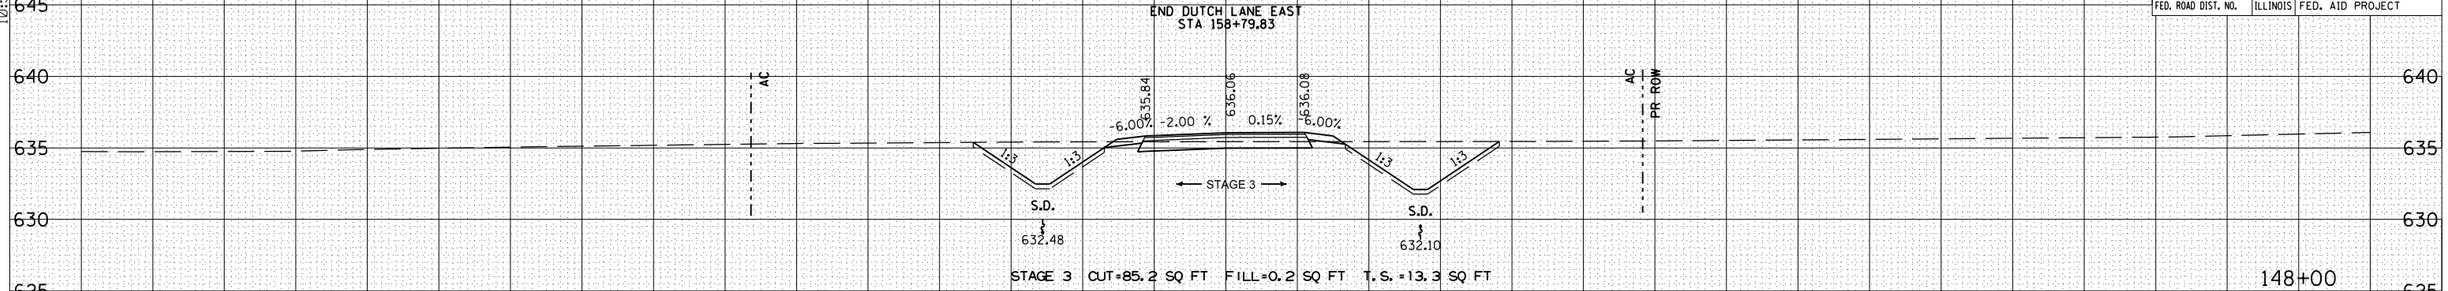

STAGE 3 CUT=85.2 SQ FT FILL=0.2 SQ FT T.S.=13.3 SQ FT

148+00

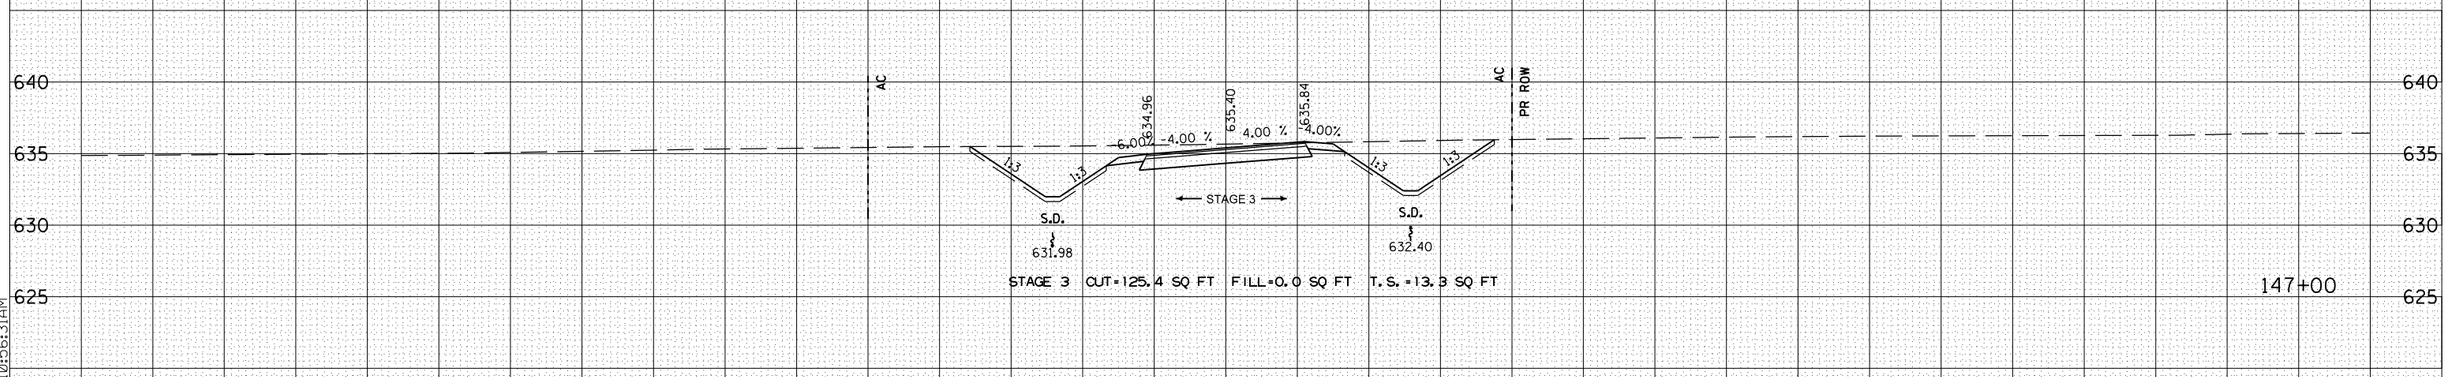

STAGE 3 CUT=125.4 SQ FT FILL=0.0 SQ FT T.S.=13.3 SQ FT

147+00

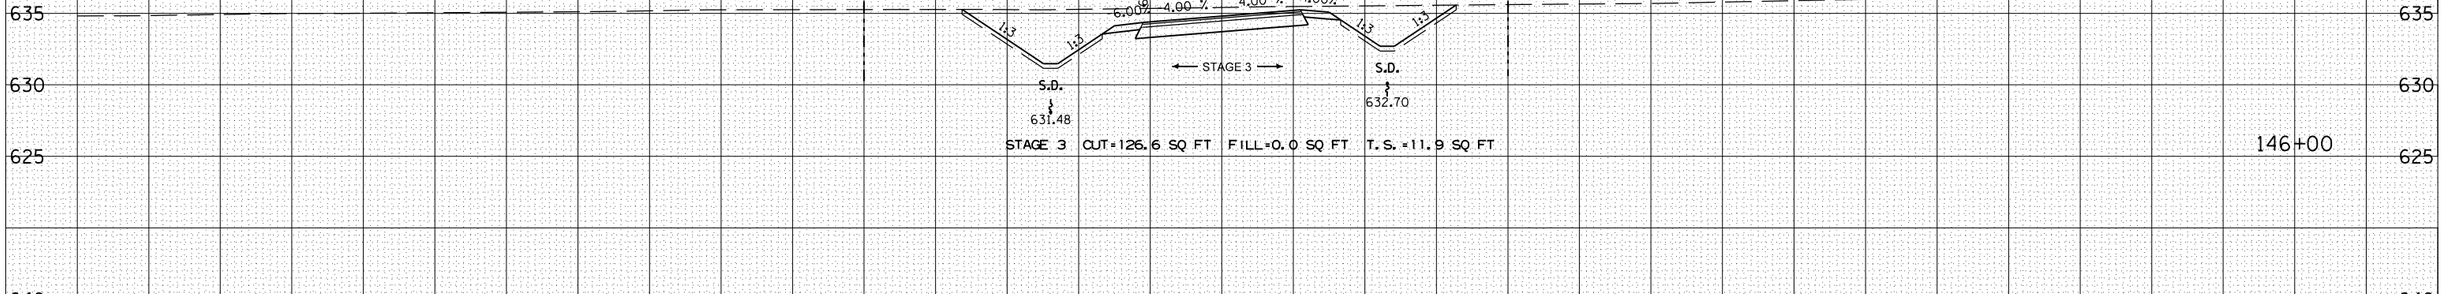

STAGE 3 CUT=126.6 SQ FT FILL=0.0 SQ FT T.S.=11.9 SQ FT

146+00

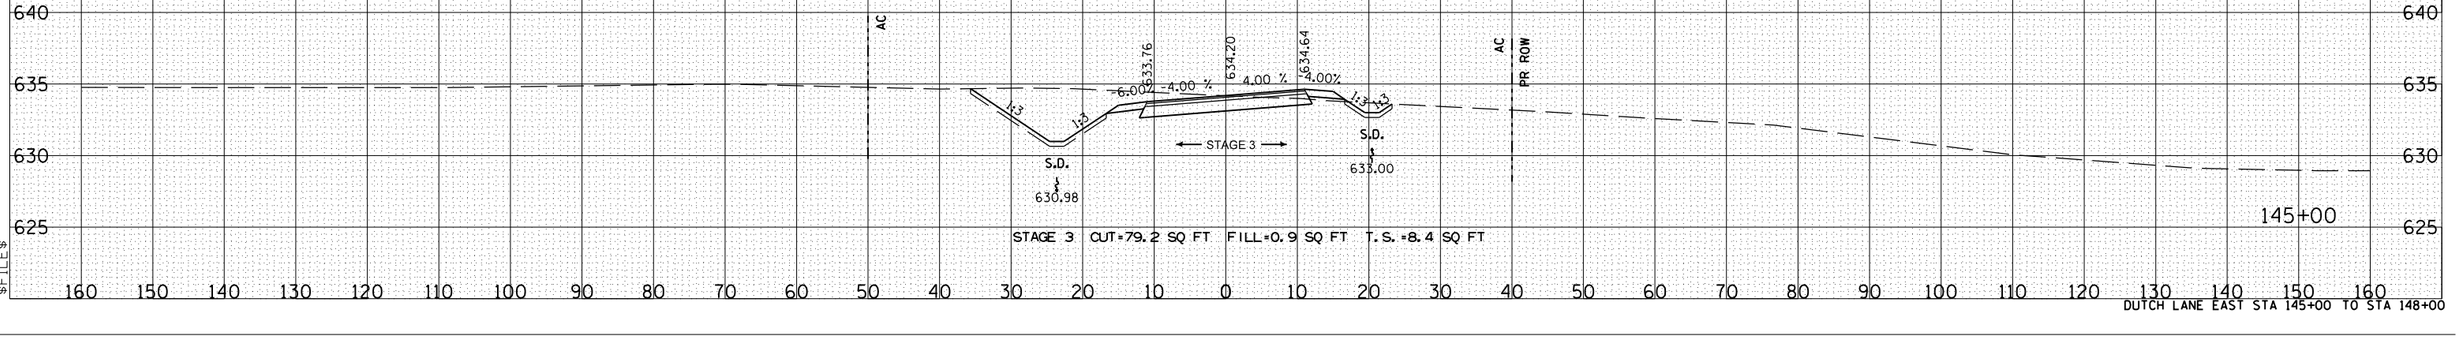

STAGE 3 CUT=79.2 SQ FT FILL=0.9 SQ FT T.S.=8.4 SQ FT

145+00

DUTCH LANE EAST STA 145+00 TO STA 148+00

FINAL SURVEY	NOTE BOOK	NO.	BY	DATE
SURVEYED				
PLOTTED				
TYPE SIZE				
AREAS				
AREAS CHECKED				

ORIGINAL SURVEY	NOTE BOOK	NO.	BY	DATE
SURVEYED				
PLOTTED				
TYPE SIZE				
AREAS				
AREAS CHECKED				

Mar-30-2011 10:56:31 AM

$FILE$