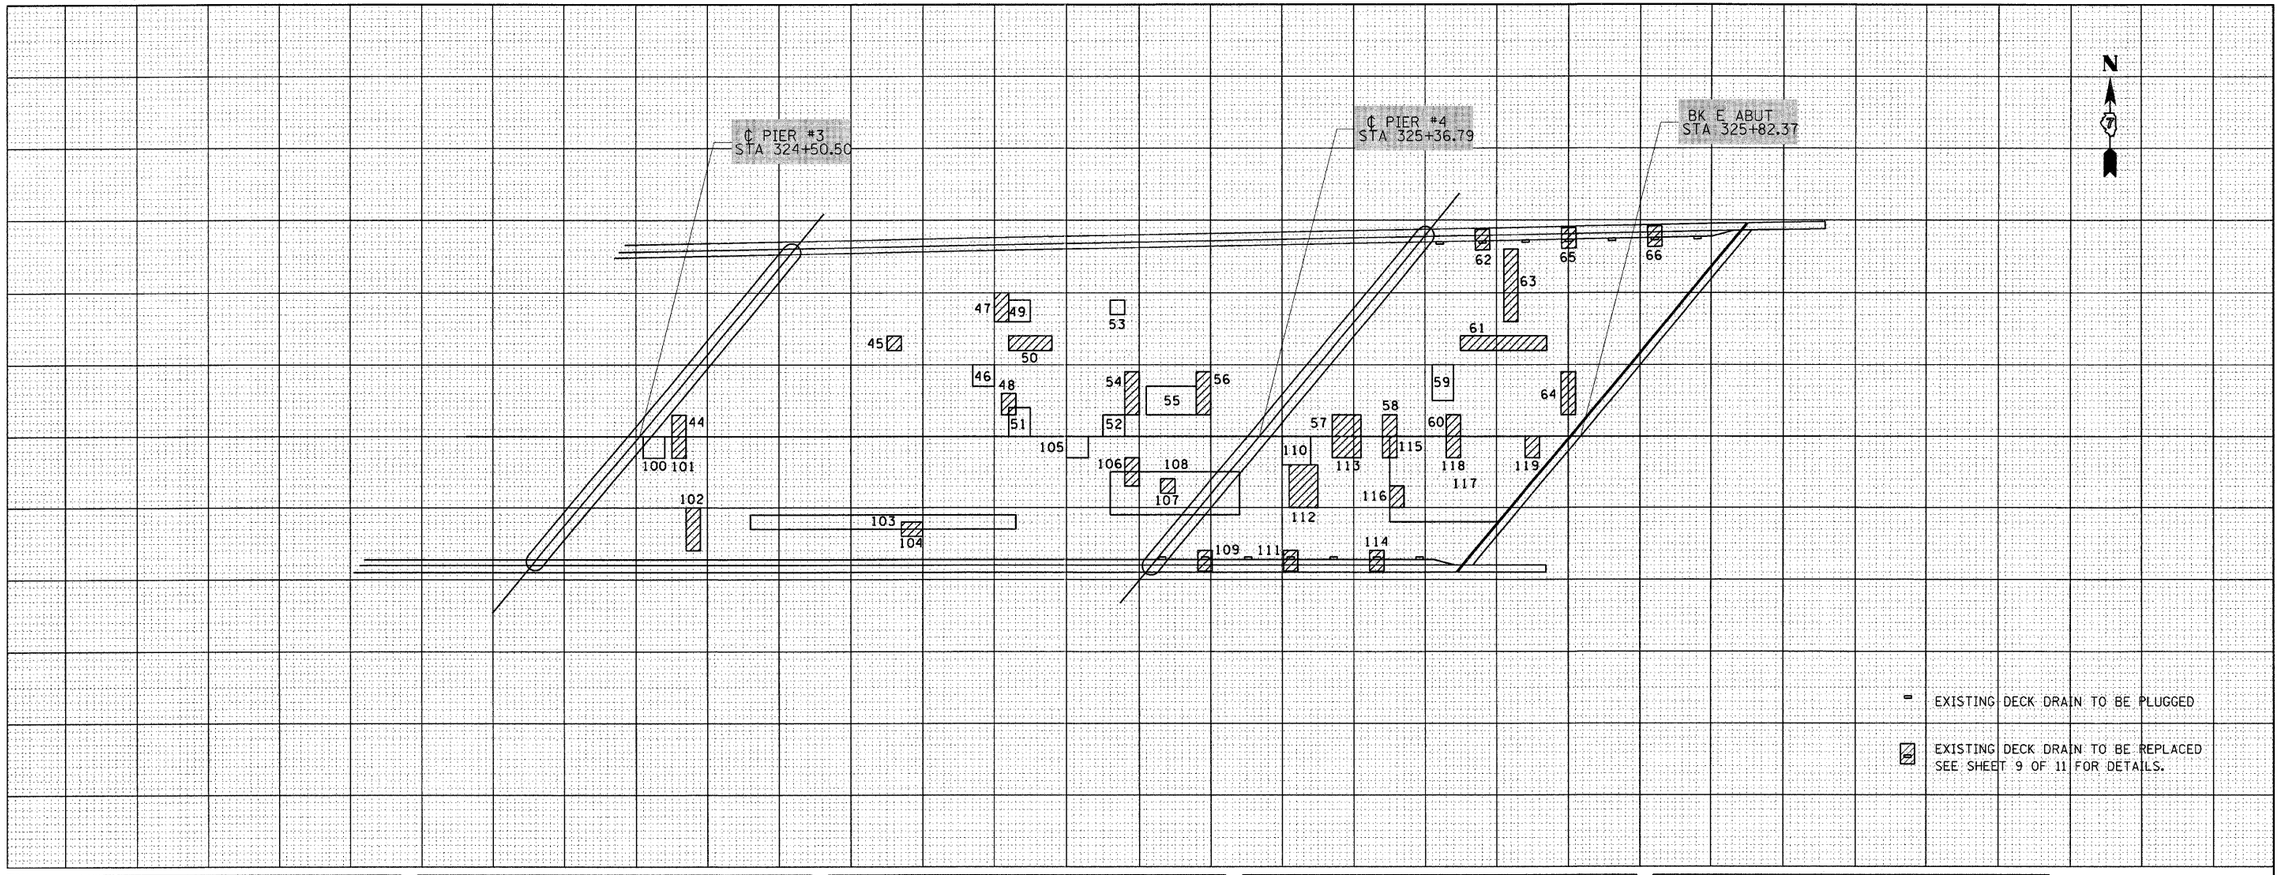

PATCH NO.	SIZE	DECK SLAB REPAIR (PART DEPTH) SQ FT	DECK SLAB REPAIR (FD TY 1) SQ FT	DECK SLAB REPAIR (FD TY 2) SQ FT	
44	2.0 x 3.0			6.0	
45	2.0 x 2.0		4.0		
46	3.0 x 3.0	9.0			
47	2.0 x 4.0			8.0	
48	2.0 x 3.0			6.0	
49	3.0 x 3.0	9.0			
50	6.0 x 2.0			12.0	
51	3.0 x 4.0	12.0			
52	3.0 x 3.0	9.0			
53	2.0 x 2.0	4.0			
54	2.0 x 6.0			12.0	
55	7.0 x 4.0	28.0			
56	2.0 x 6.0			12.0	
57	4.0 x 3.0			12.0	
58	2.0 x 3.0			6.0	
59	3.0 x 5.0	15.0			
60	2.0 x 3.0			6.0	
61	12.0 x 2.0			24.0	

PATCH NO.	SIZE	DECK SLAB REPAIR (PART DEPTH) SQ FT	DECK SLAB REPAIR (FD TY 1) SQ FT	DECK SLAB REPAIR (FD TY 2) SQ FT	
62	2.0 x 2.8			5.6	
63	2.0 x 10.0			20.0	
64	2.0 x 6.0			12.0	
65	2.0 x 2.8			5.6	
66	2.0 x 2.8			5.6	

PATCH NO.	SIZE	DECK SLAB REPAIR (PART DEPTH) SQ FT	DECK SLAB REPAIR (FD TY 1) SQ FT	DECK SLAB REPAIR (FD TY 2) SQ FT	
100	3.0 x 3.0	9.0			
101	2.0 x 3.0			6.0	
102	2.0 x 6.0			12.0	
103	37.0 x 2.0	74.0			
104	3.0 x 2.0			6.0	
105	3.0 x 3.0	9.0			
106	2.0 x 4.0			8.0	
107	2.0 x 2.0		4.0		
108	18.0 x 6.0	108.0			
109	2.0 x 2.8			5.6	
110	4.0 x 4.0	16.0			
111	2.0 x 2.8			5.6	
112	4.0 x 6.0			24.0	
113	4.0 x 3.0			12.0	
114	2.0 x 2.8			5.6	
115	2.0 x 3.0			6.0	
116	2.0 x 3.0			6.0	
117	20.2 x 12.0	242.4			

PATCH NO.	SIZE	DECK SLAB REPAIR (PART DEPTH) SQ FT	DECK SLAB REPAIR (FD TY 1) SQ FT	DECK SLAB REPAIR (FD TY 2) SQ FT	
118	2.0 x 3.0			6.0	
119	2.0 x 3.0			6.0	
	TOTAL	1377	28	768	0
	PARTIAL DEPTH				
	(FOR INFORMATION ONLY)				
	1377 / 9 =	153.0			
	USE	153	SQ YD		
	FULL DEPTH, TYPE 1				
	28 / 9 =	3.1			
	USE	3	SQ YD		
	FULL DEPTH, TYPE 2				
	768 / 9 =	85.4			
	USE	85	SQ YD		

PATCH NO.	SIZE	DECK SLAB REPAIR (PART DEPTH) SQ FT	DECK SLAB REPAIR (FD TY 1) SQ FT	DECK SLAB REPAIR (FD TY 2) SQ FT	

THE LOCATIONS AND SIZES SHOWN GRAPHICALLY ABOVE ARE APPROXIMATE. SEE THIS TABLE FOR ACTUAL SIZES.

PATCHING LEGEND

PARTIAL DEPTH (FOR INFORMATION ONLY)

FULL DEPTH

DATE OF SURVEY: 10-29-10
SURVEY BY: MEA, ESS, KLB
METHOD OF SURVEY: VISUAL

BRIDGE DECK PATCHING
MACON COUNTY
LOCATION

SN 058-0085

085

FILE NAME = c:\pw_work\pwidot\swartzrw\d0289400\D774487-sht-brpatch-0580084&85.dgn	USER NAME = swartzrw	DESIGNED - KLB	REVISED -
		DRAWN - KLB	REVISED -
	PLOT SCALE = 50.0000 ' / IN.	CHECKED - MEA	REVISED -
	PLOT DATE = 2/7/2011	DATE - 11/29/2010	REVISED -

STATE OF ILLINOIS
DEPARTMENT OF TRANSPORTATION

BRIDGE DECK PATCHING
SN. 058-0085

SCALE: 50 | SHEET NO. 8 OF 11 SHEETS | STA. | TO STA.

F.A.I. RTE.	SECTION	COUNTY	TOTAL SHEETS	SHEET NO.
72	•	Macon	25	22
		CONTRACT NO. 74487		
FED. ROAD DIST. NO.	ILLINOIS	FED. AID PROJECT		

• D7 Bridge Repairs 2011-2