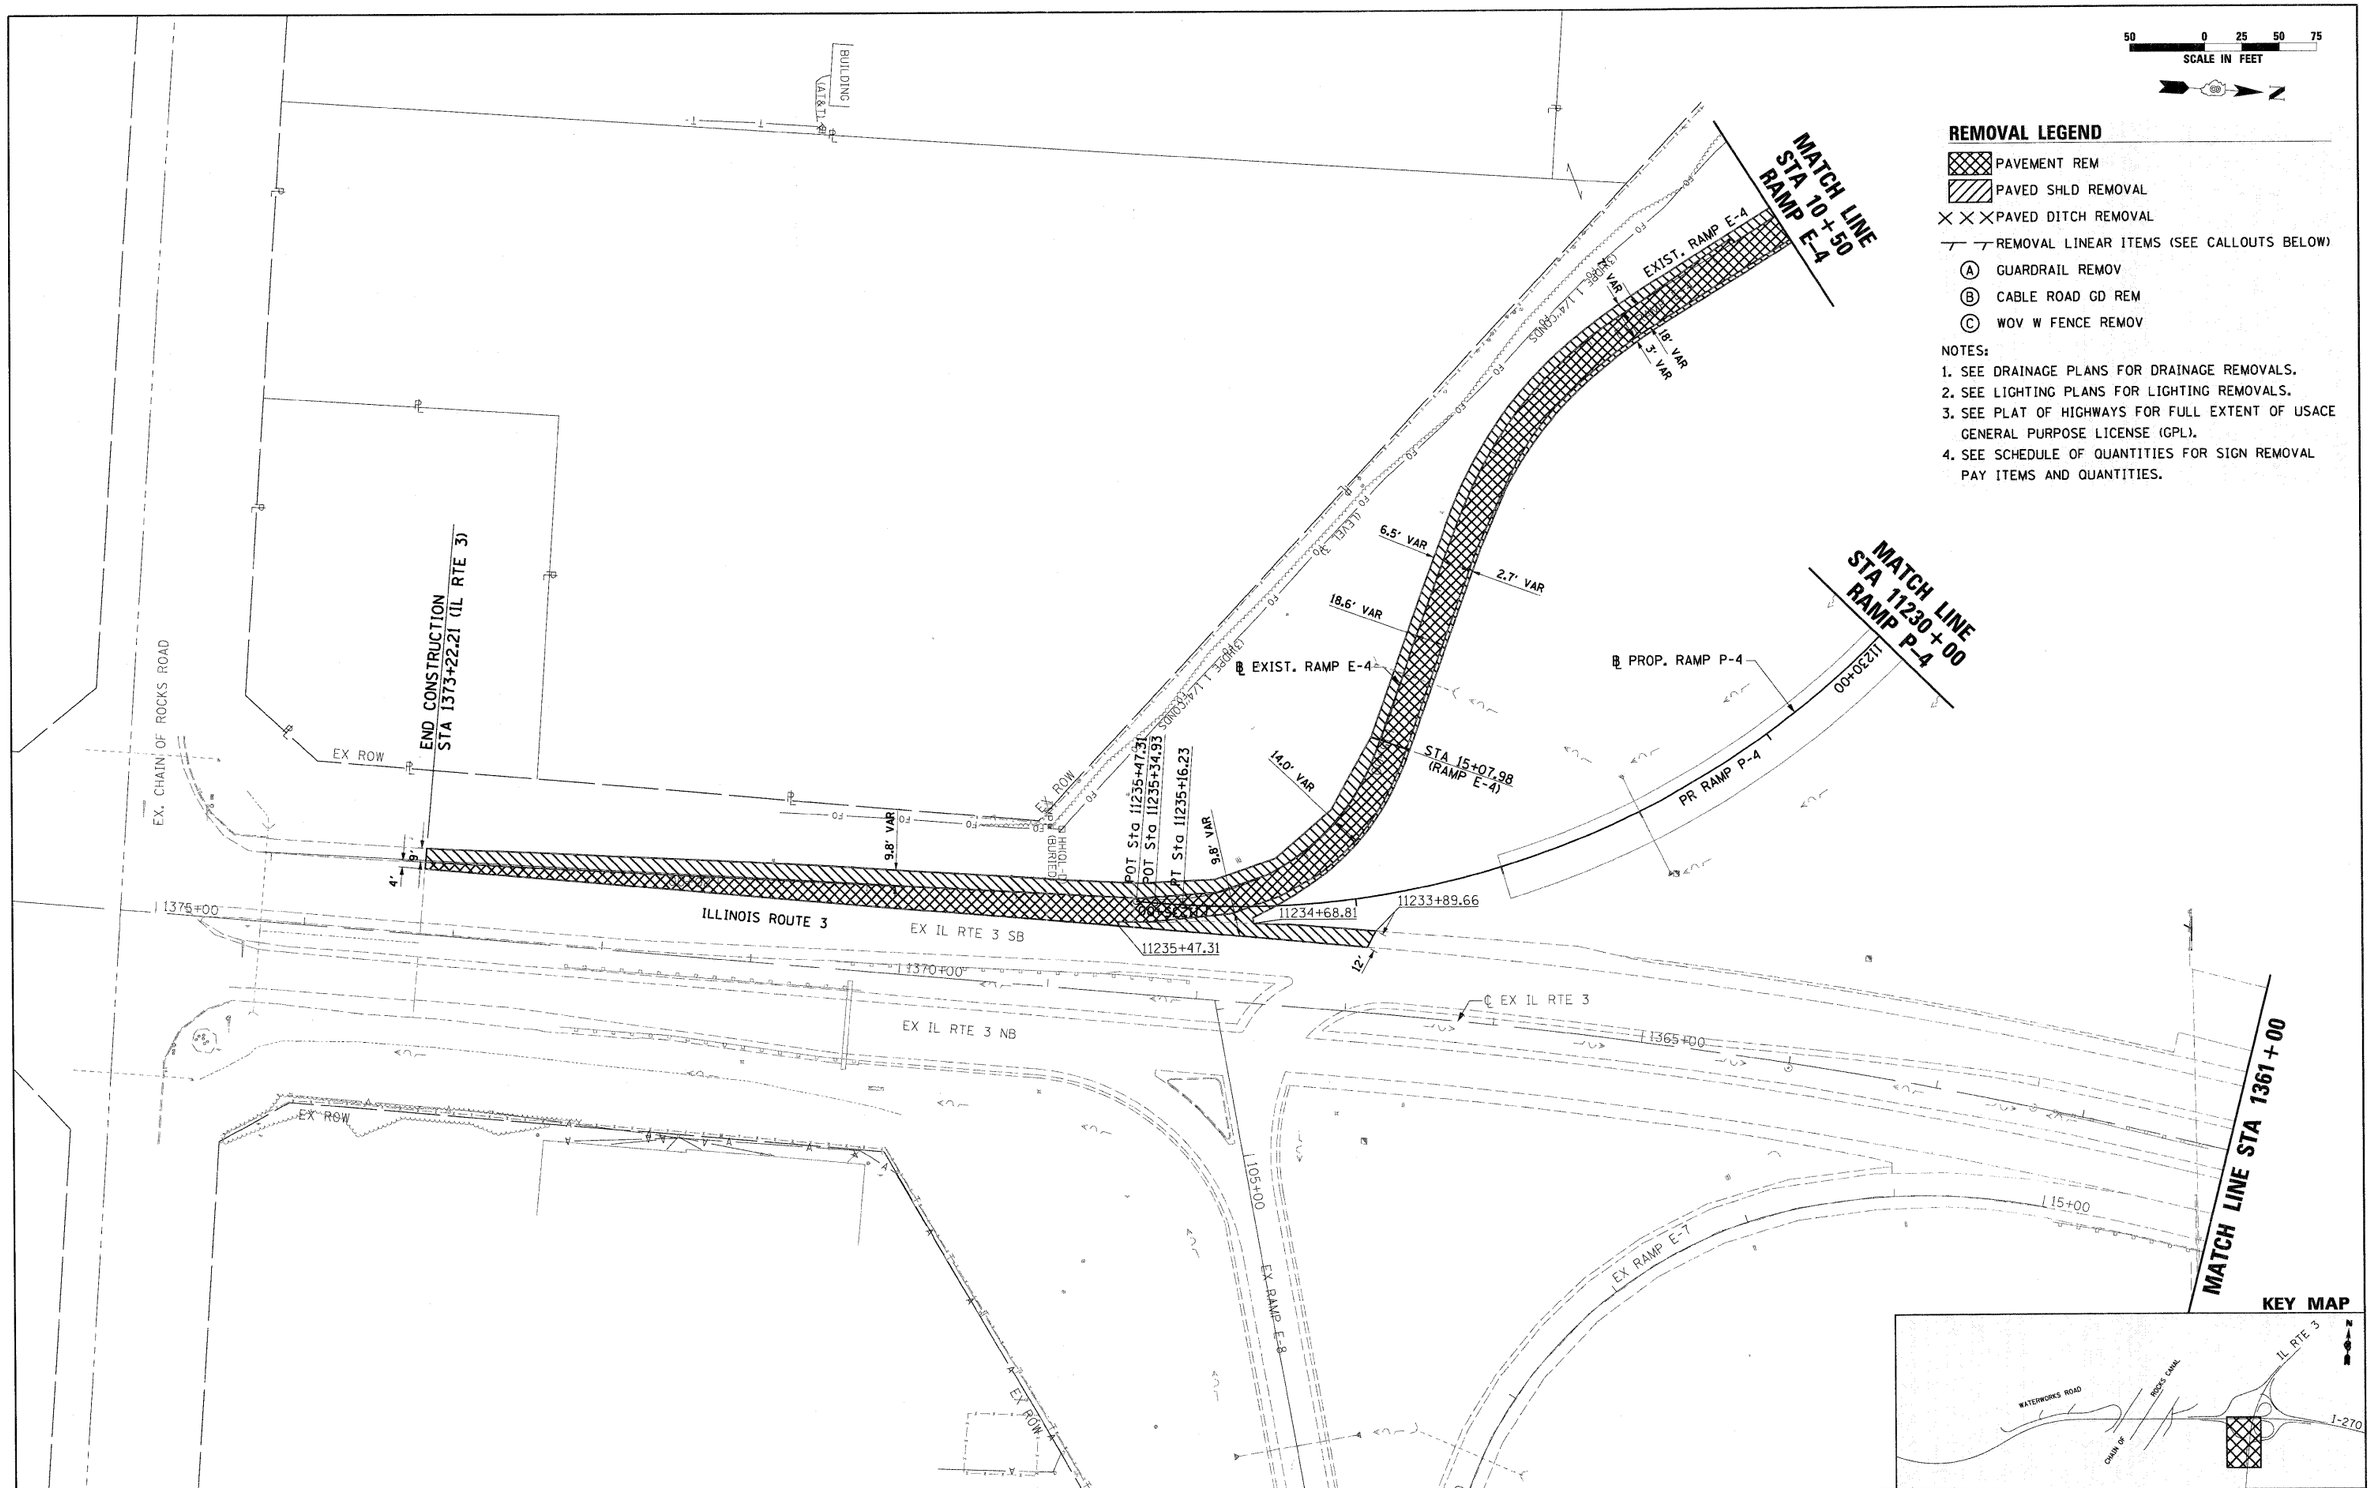

FILE NAME = D876A91-Sht-Rem07.dgn	USER NAME = malopez	DESIGNED - SJM	REVISED - 01-04-11	STATE OF ILLINOIS DEPARTMENT OF TRANSPORTATION	REMOVAL PLANS IL RTE 3
		DRAWN - ML	REVISED -		
	PLOT SCALE = $SCALE$	CHECKED - SJM	REVISED -		
	PLOT DATE = 3/16/2011	DATE - 06-30-10	REVISED -		SCALE: 1" = 50' SHEET NO. 7 OF 12 SHEETS STA. 1375+20 TO STA. 1361+00

F.A.I. RTE.	SECTION	COUNTY	TOTAL SHEETS	SHEET NO.
270	60-1B-1	MADISON	712	44
		CONTRACT NO. 76A91		
	ILLINOIS FED. AID PROJECT			