PLAN

| BY | DATE |
|---|---|
| SURVEYED | |
| PLOTTED | |
| ALIGNMENT CHECKED | |
| R/T. OF WAY CHECKED | |
| CADD FILE NAME | |
| NOTE BOOK | |
| NO. | |

PROFILE

| BY | DATE |
|---|---|
| SURVEYED | |
| PLOTTED | |
| GRADES CHECKED | |
| BM. NOTED | |
| STRUCTURE NOTATIONS CHKD | |
| NOTE BOOK | |
| NO. | |

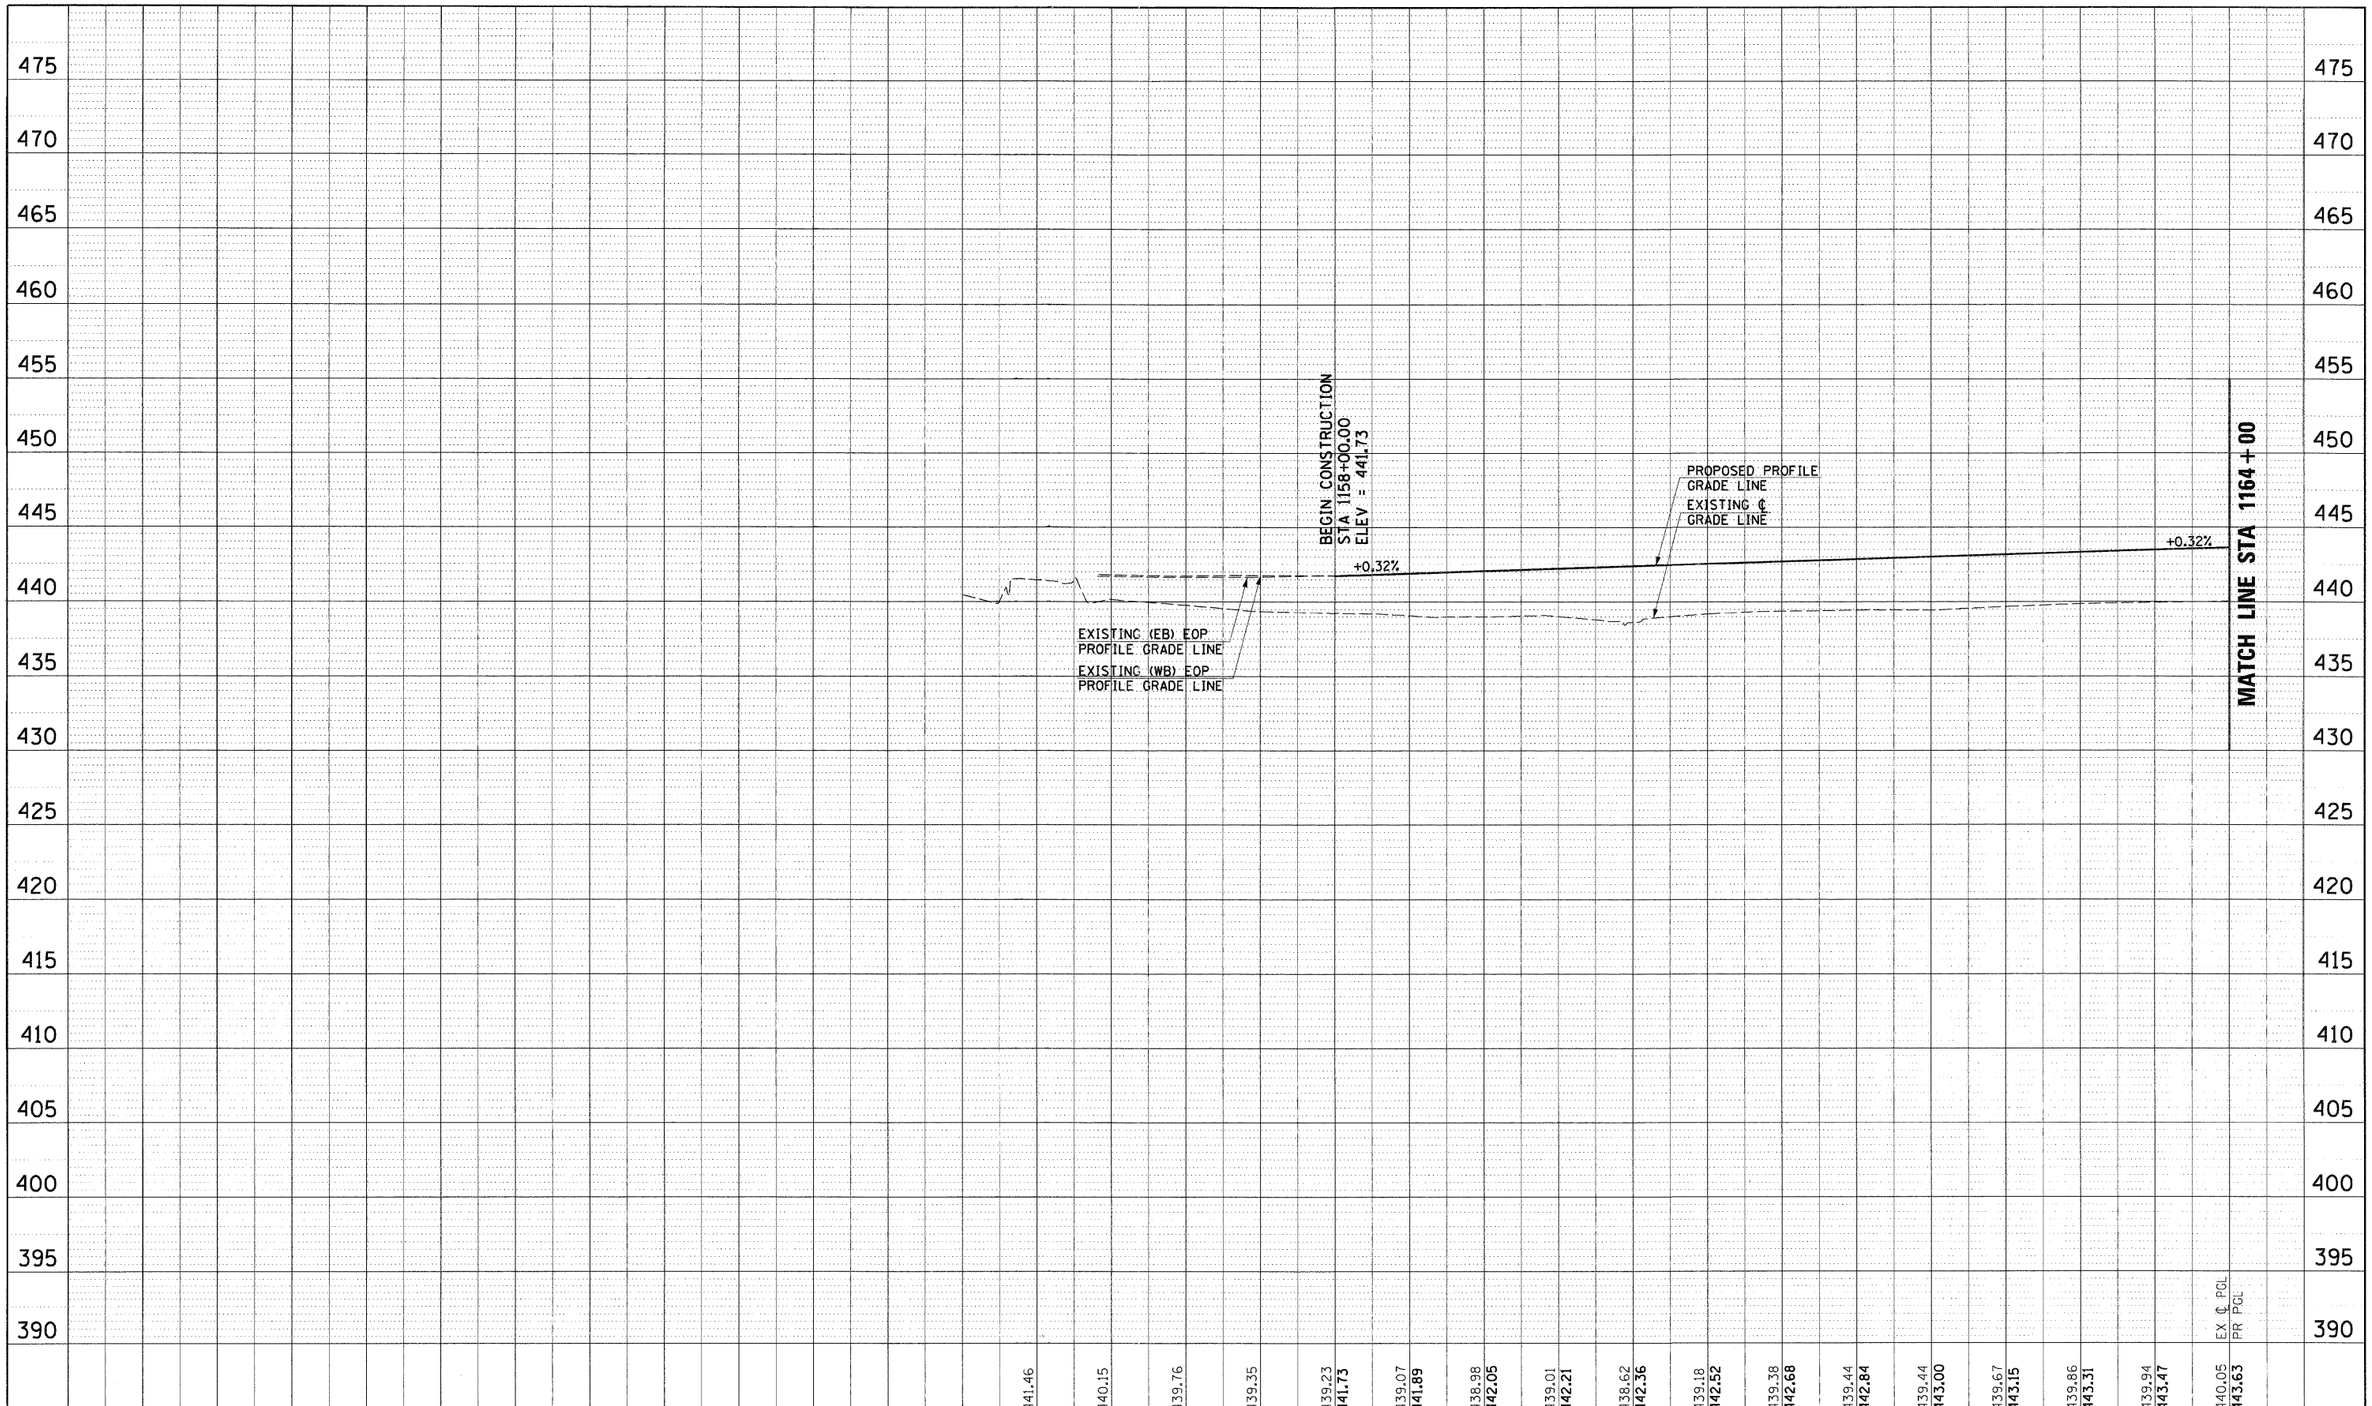


| | | | |
|---|---|---|---|
| FILE NAME = D876A91-Sht-Prof01.DGN | USER NAME = malopez | DESIGNED - SJM | REVISED - 07-30-10 |
| | | DRAWN - BAH | REVISED - |
| | PLOT SCALE = $SCALE$ | CHECKED - SJM | REVISED - |
| | PLOT DATE = 3/16/2011 | DATE - 06-30-10 | REVISED - |

**STATE OF ILLINOIS**
**DEPARTMENT OF TRANSPORTATION**

**PROPOSED PROFILE**
**INTERSTATE 270**

SCALE: 1"=(H)50'(V)5 | SHEET NO. 1 OF 16 SHEETS | STA. 2158+00 | TO STA. 2164+00

| F.A.I. RTE. | SECTION | COUNTY | TOTAL SHEETS | SHEET NO. |
|---|---|---|---|---|
| 270 | 60-1B-1 | MADISON | 712 | 62 |
| | | CONTRACT NO. 76A91 | | |
| FED. ROAD DIST. NO. | ILLINOIS | FED. AID PROJECT | | |