PLAN
SURVEYED
PLOTTED
CROSS CHECKED
R.M. NOTED
NOTE BOOK
NO. _____
BY
DATE

PROFILE
SURVEYED
PLOTTED
CROSS CHECKED
R.M. NOTED
NOTE BOOK
NO. _____
BY
DATE
STRUCTURE NO.(S) CHKD

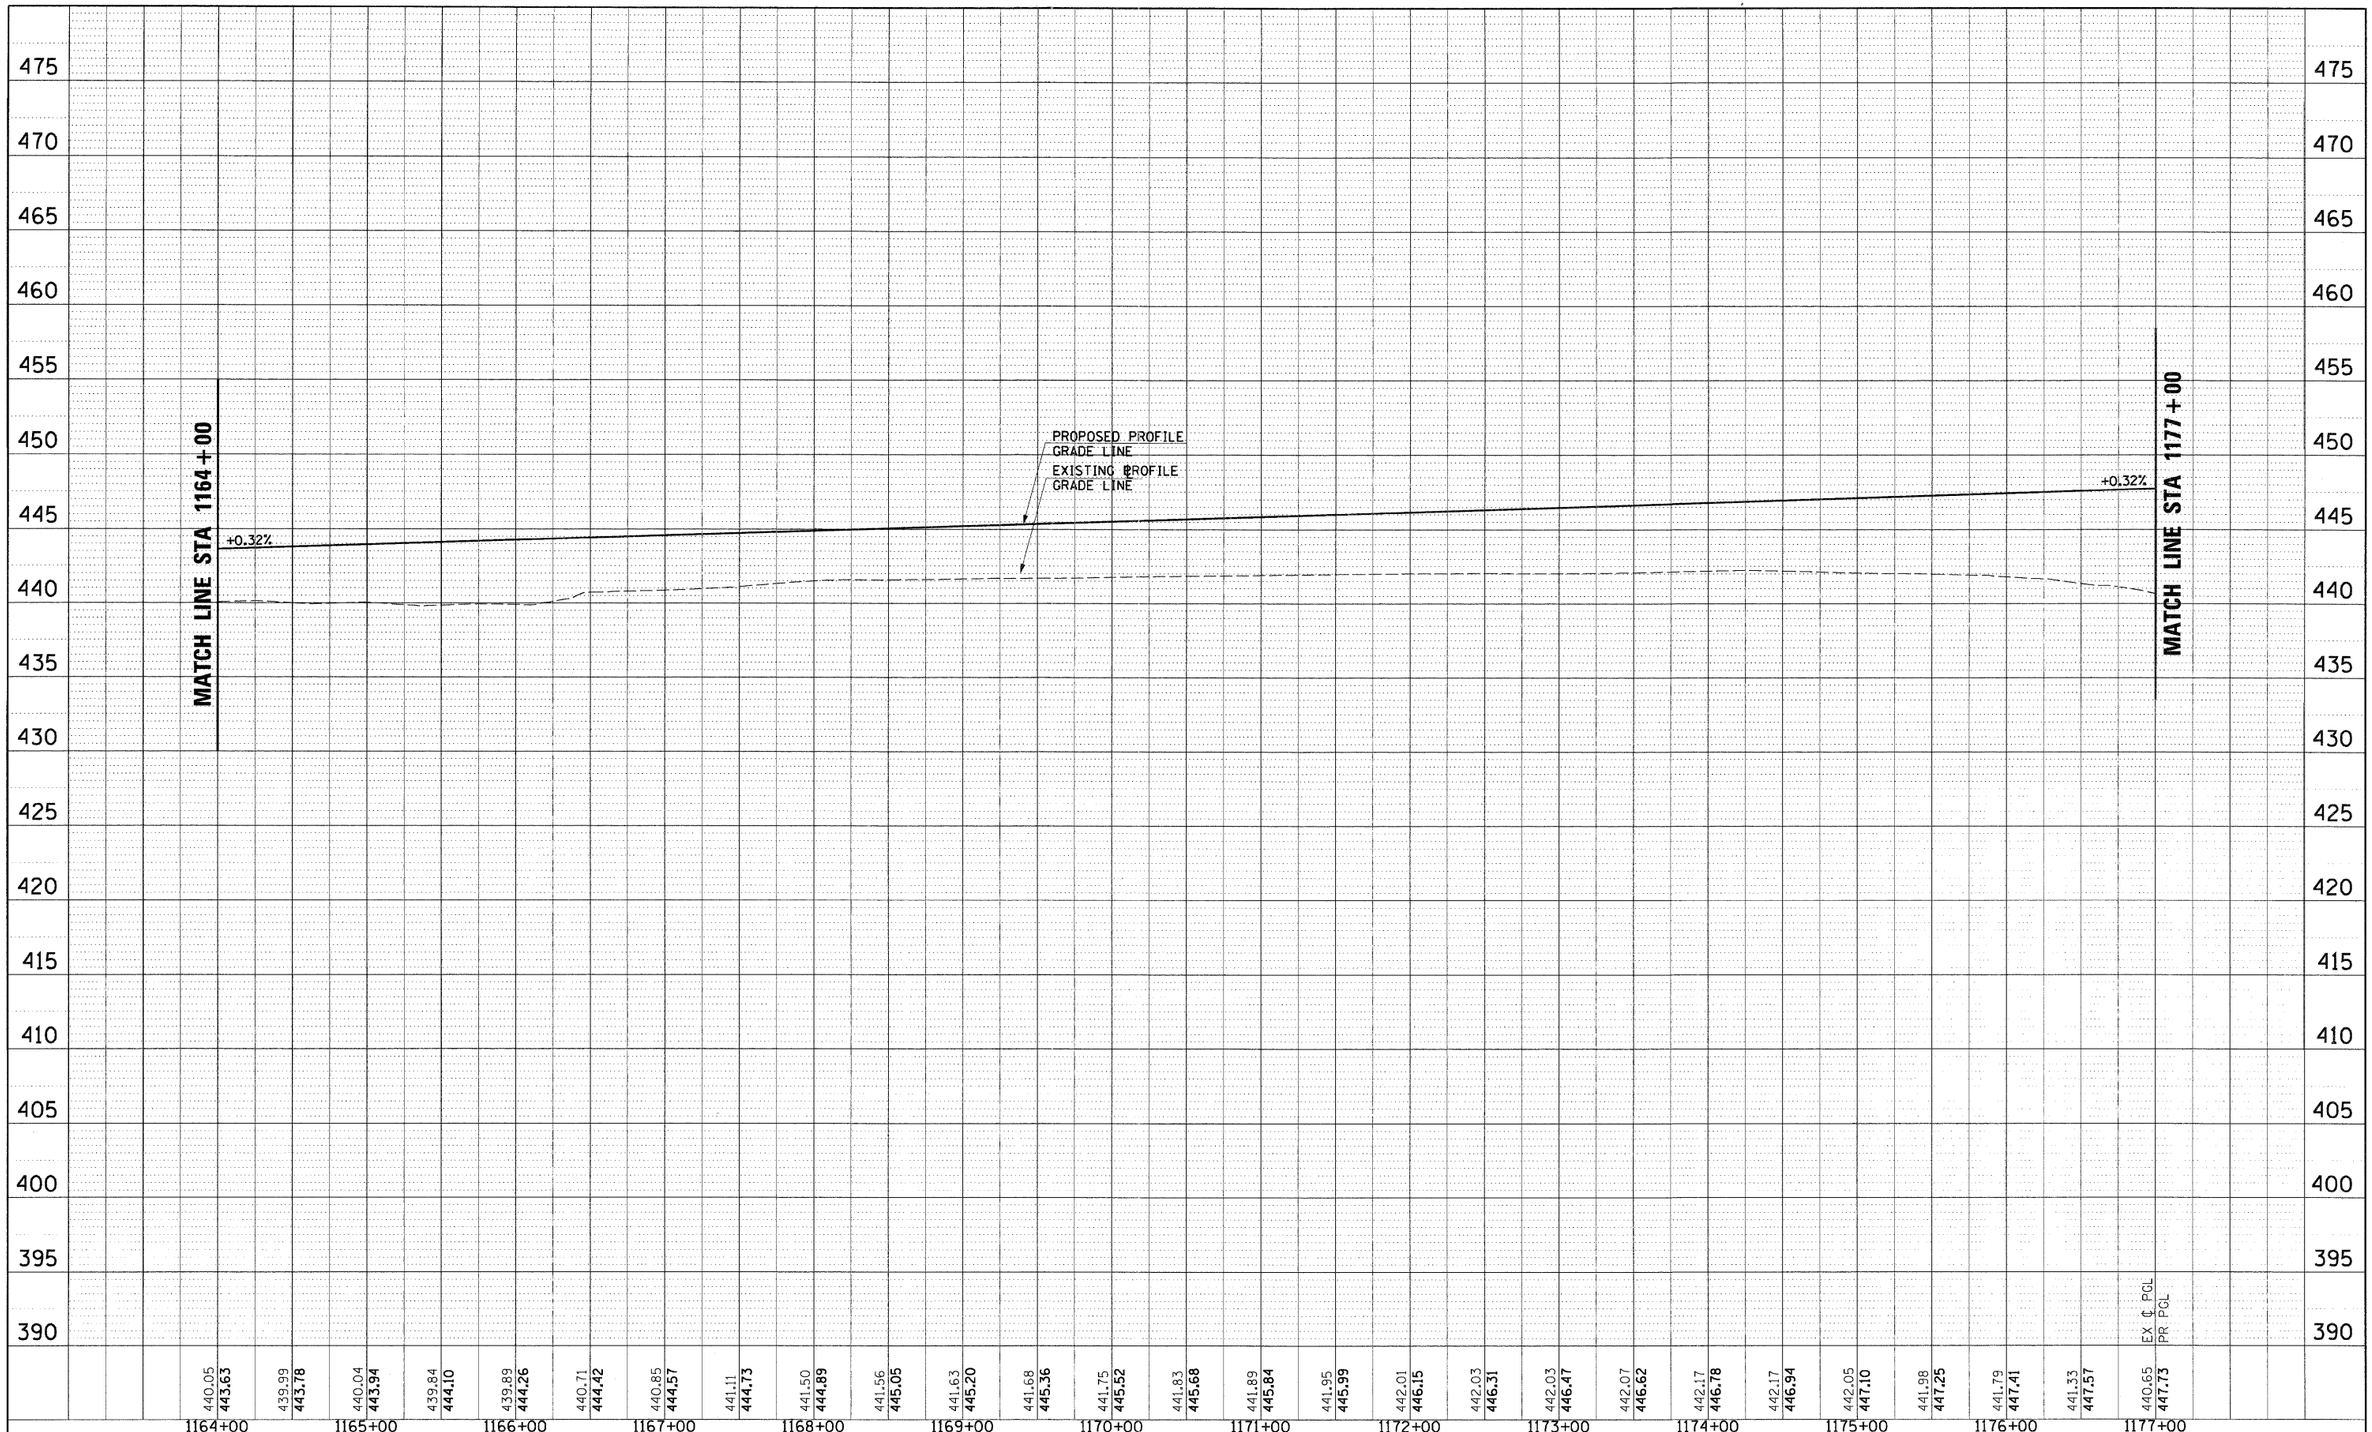

FILE NAME = D876A91-Sht-Prof02.DGN	USER NAME = malopez	DESIGNED - SJM	REVISED - 07-30-10
		DRAWN - BAH	REVISED -
	PLOT SCALE = $SCALE$	CHECKED - SJM	REVISED -
	PLOT DATE = 3/16/2011	DATE - 06-30-10	REVISED -

STATE OF ILLINOIS
DEPARTMENT OF TRANSPORTATION

PROPOSED PROFILE
INTERSTATE 270

SCALE: 1"=(H)50'(V)5 | SHEET NO. 2 OF 16 SHEETS | STA. 2164+00 | TO STA. 2177+00

F.A.I. RTE.	SECTION	COUNTY	TOTAL SHEETS	SHEET NO.
270	60-1B-1	MADISON	712	63
		CONTRACT NO. 76A91		
FED. ROAD DIST. NO.	ILLINOIS	FED. AID PROJECT		