PLAN | SURVEYED | PLOTTED | ROADWAY CHECKED | RT. OF WAY CHECKED | CADD FILE NAME | NOTE BOOK | NO. | BY | DATE

PROFILE | SURVEYED | PLOTTED | ROADWAY CHECKED | BM. NOTED | STRUCTURE NO(S)(YRS CHKD) | NOTE BOOK | NO. | BY | DATE

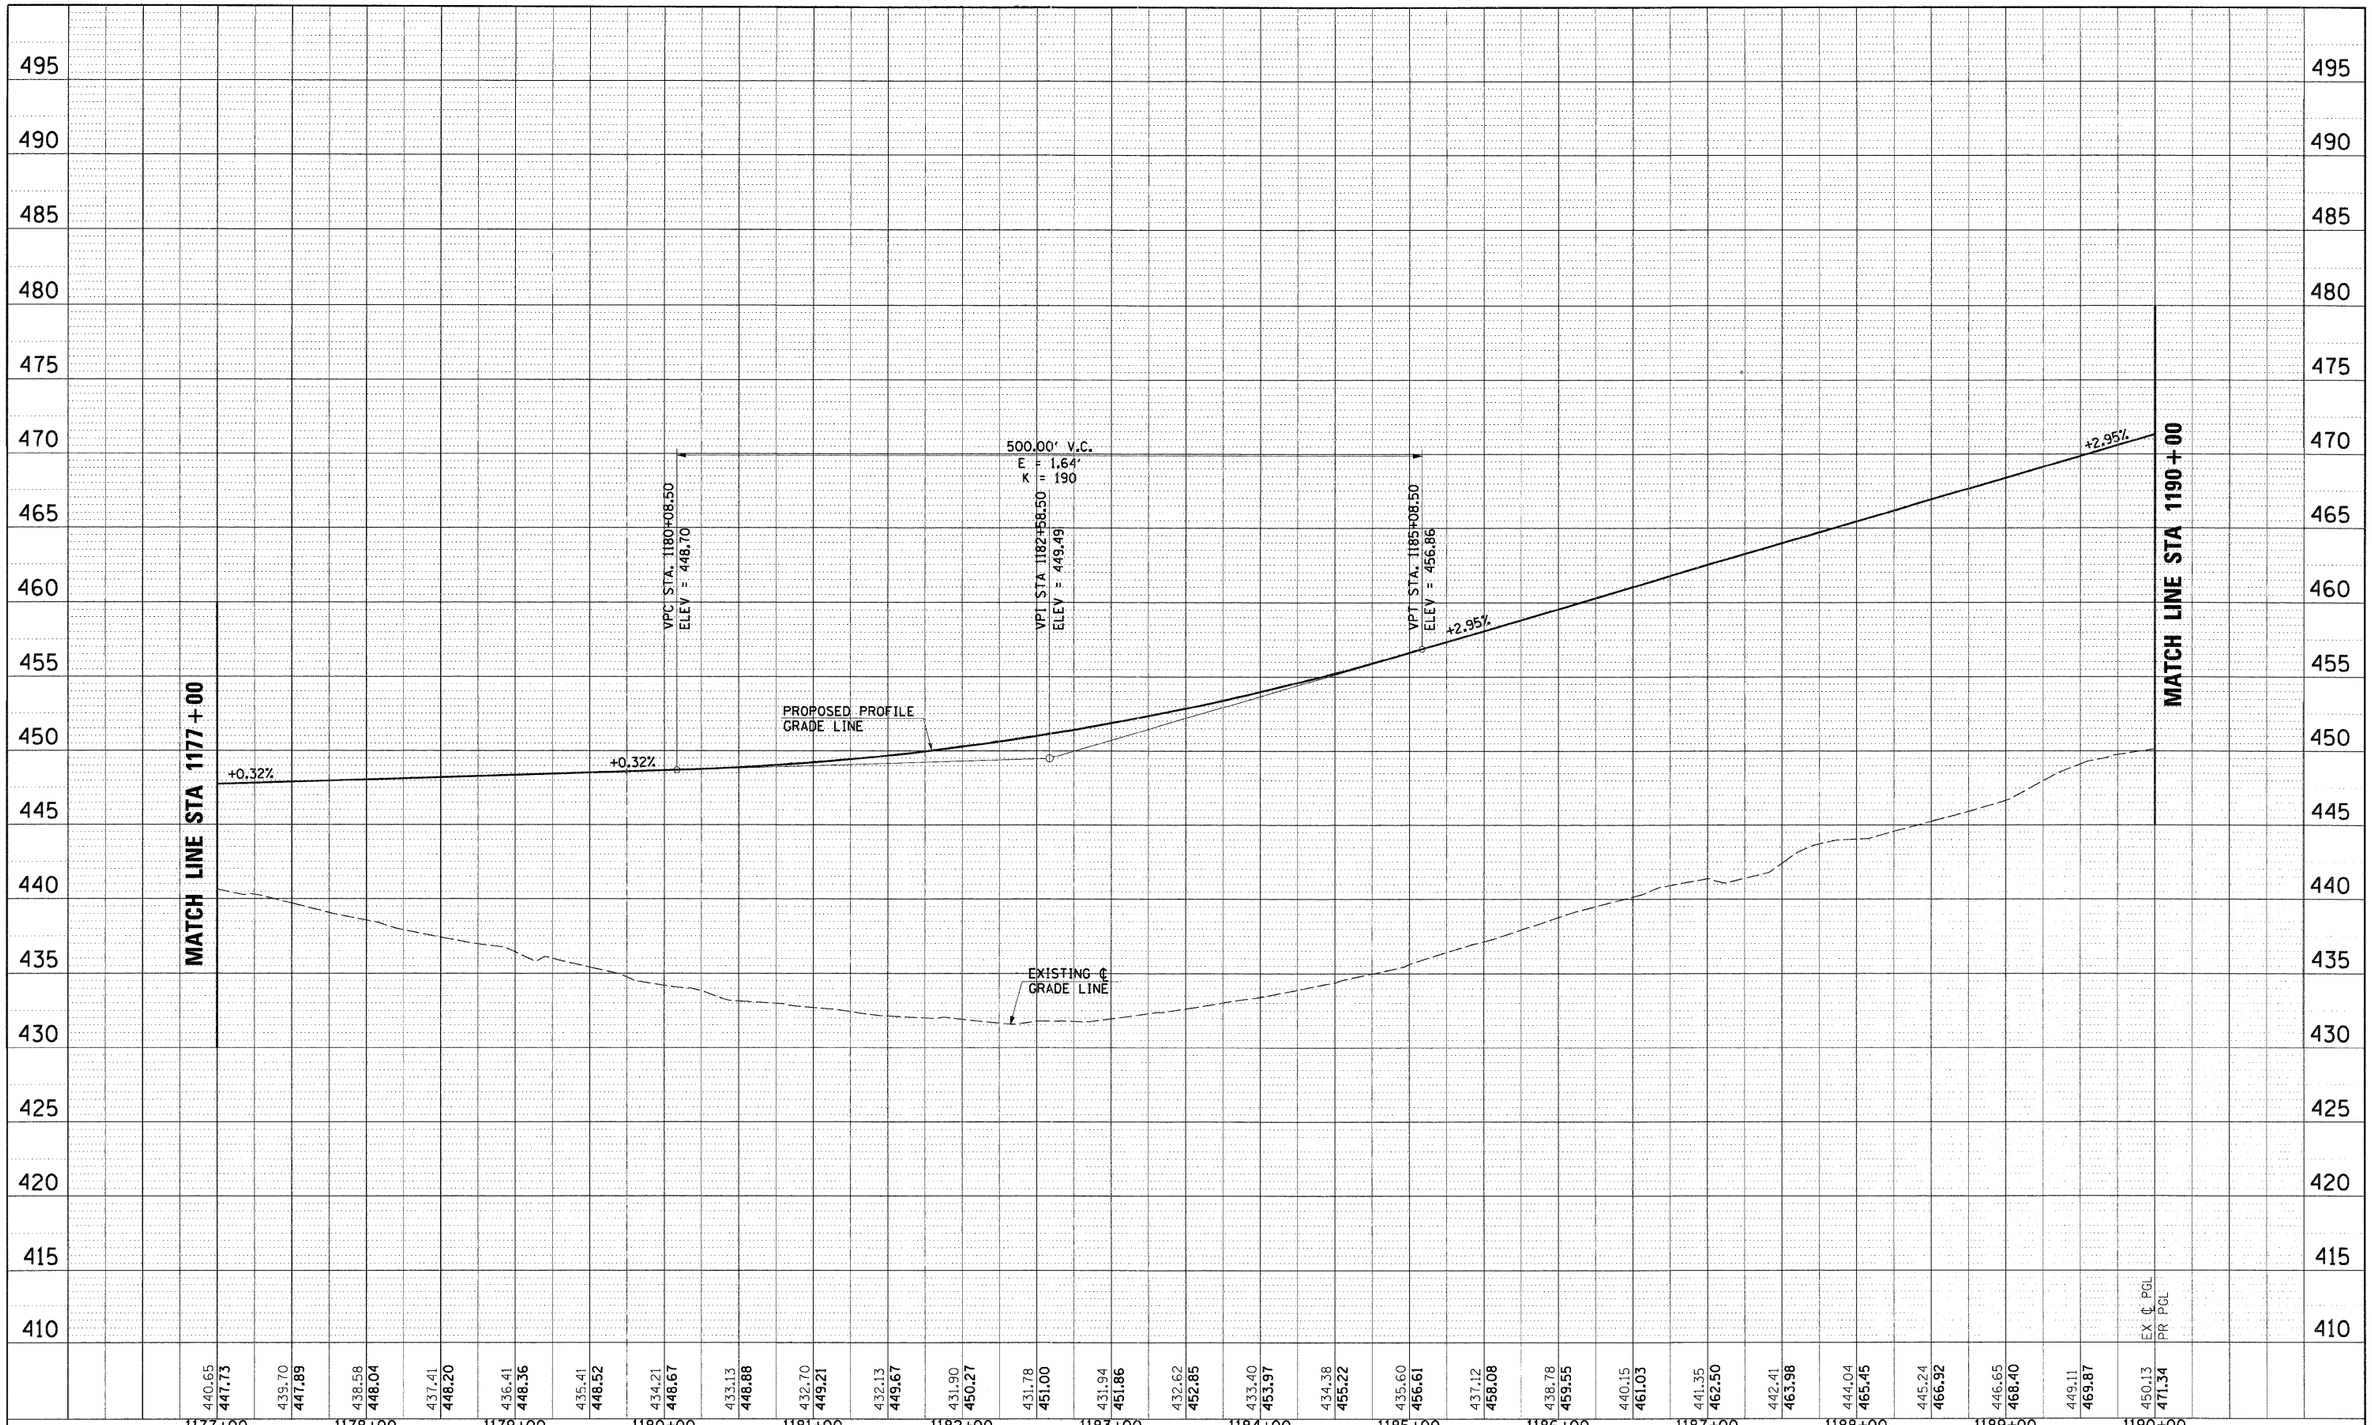

FILE NAME = D876A91-Sht-Prof03.DGN	USER NAME = malopez	DESIGNED - SJM	REVISED - 07-30-10	**STATE OF ILLINOIS DEPARTMENT OF TRANSPORTATION**	**PROPOSED PROFILE INTERSTATE 270**
		DRAWN - BAH	REVISED -		
	PLOT SCALE = $SCALE$	CHECKED - SJM	REVISED -		SCALE: 1"=(H)50'(V)5 | SHEET NO. 3 OF 16 SHEETS STA. 2177+00 TO STA. 2190+00
	PLOT DATE = 3/16/2011	DATE - 06-30-10	REVISED -		

F.A.I. RTE.	SECTION	COUNTY	TOTAL SHEETS	SHEET NO.
270	60-1B-1	MADISON	712	64
		CONTRACT NO. 76A91		
FED. ROAD DIST. NO.	ILLINOIS	FED. AID PROJECT		