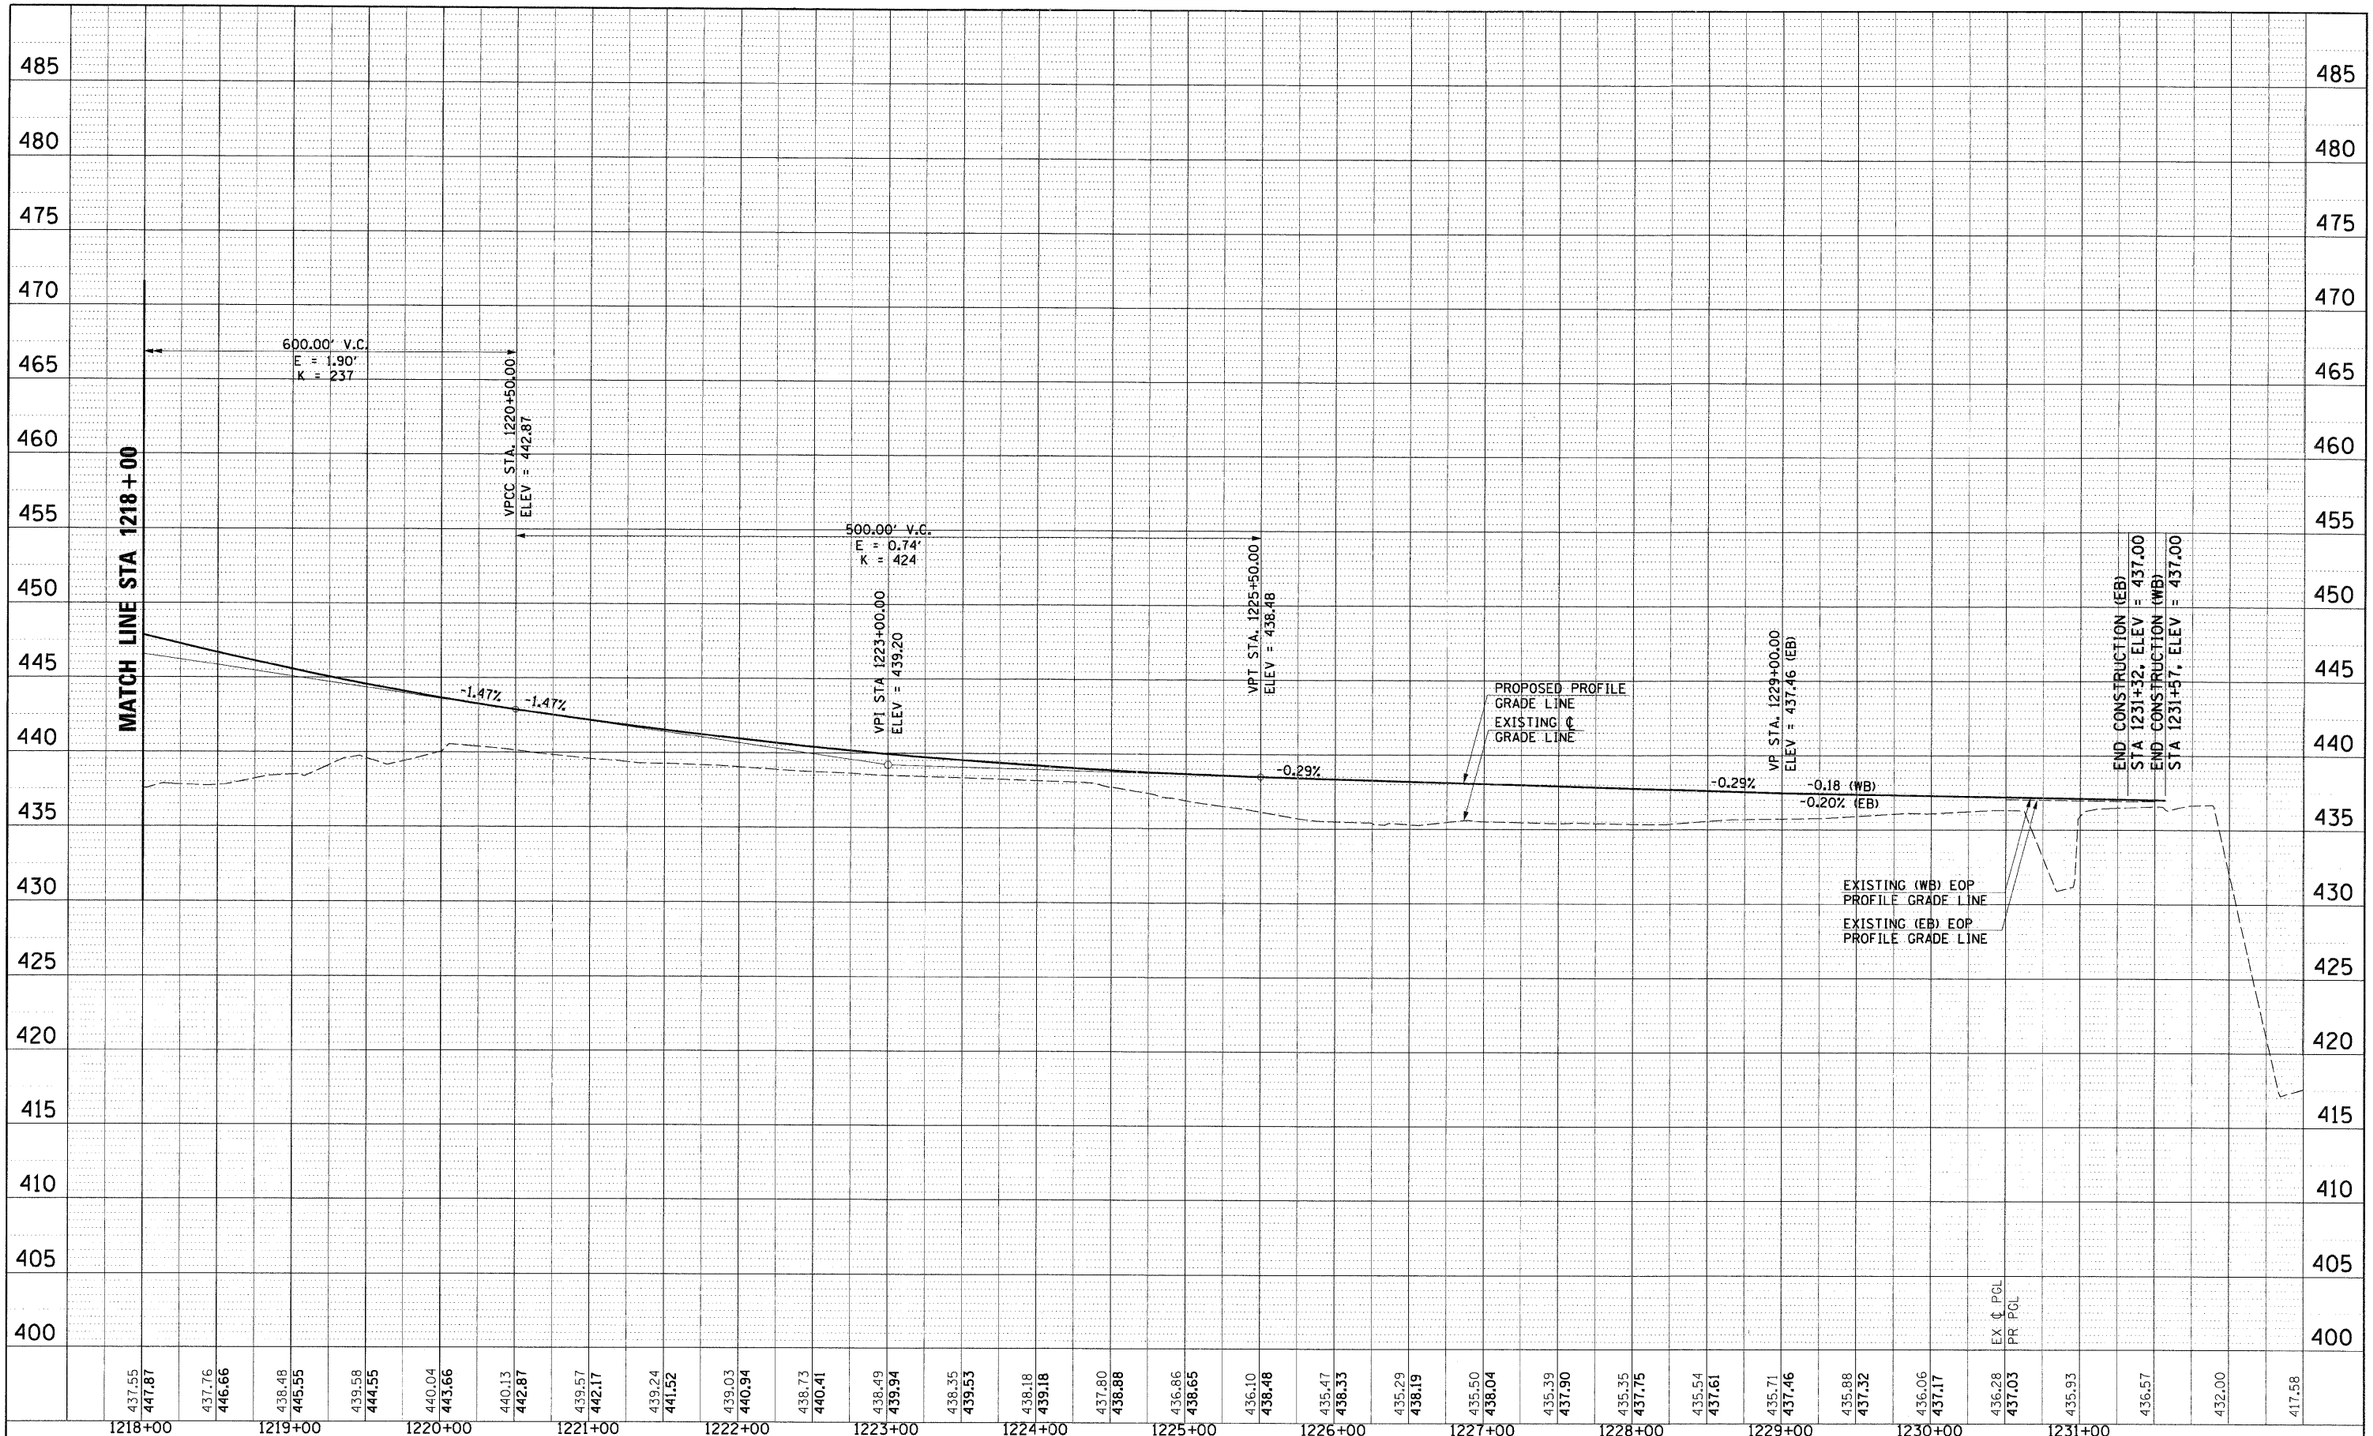


PLAN

| | BY | DATE |
|---|---|---|
| SURVEYED | | |
| PLOTTED | | |
| ALIGNMENT CHECKED | | |
| R.I. OF WAY CHECKED | | |
| CADD FILE NAME | | |
| NOTE BOOK | | |
| NO. | | |

PROFILE

| | BY | DATE |
|---|---|---|
| SURVEYED | | |
| PLOTTED | | |
| GRADES CHECKED | | |
| H.W. NOTED | | |
| STRUCTURE NOTATNS CHKD | | |
| NOTE BOOK | | |
| NO. | | |

| | | | | |
|---|---|---|---|---|
| FILE NAME = D876A91-Sht-Prof06.DGN | USER NAME = malopez | DESIGNED - SJM | REVISED - 07-30-10 | **STATE OF ILLINOIS DEPARTMENT OF TRANSPORTATION** |
| | | DRAWN - BAH | REVISED - | |
| | PLOT SCALE = $SCALE$ | CHECKED - SJM | REVISED - | |
| | PLOT DATE = 3/16/2011 | DATE - 06-30-10 | REVISED - | |

**PROPOSED PROFILE**
**INTERSTATE 270**

SCALE: 1"=(H)50'(V)5 | SHEET NO. 6 OF 16 SHEETS | STA. 2219+00 TO STA. 2231+00

| F.A.I. RTE. | SECTION | COUNTY | TOTAL SHEETS | SHEET NO. |
|---|---|---|---|---|
| 270 | 60-1B-1 | MADISON | 712 | 67 |
| | | CONTRACT NO. 76A91 | | |
| FED. ROAD DIST. NO. | ILLINOIS | FED. AID PROJECT | | |