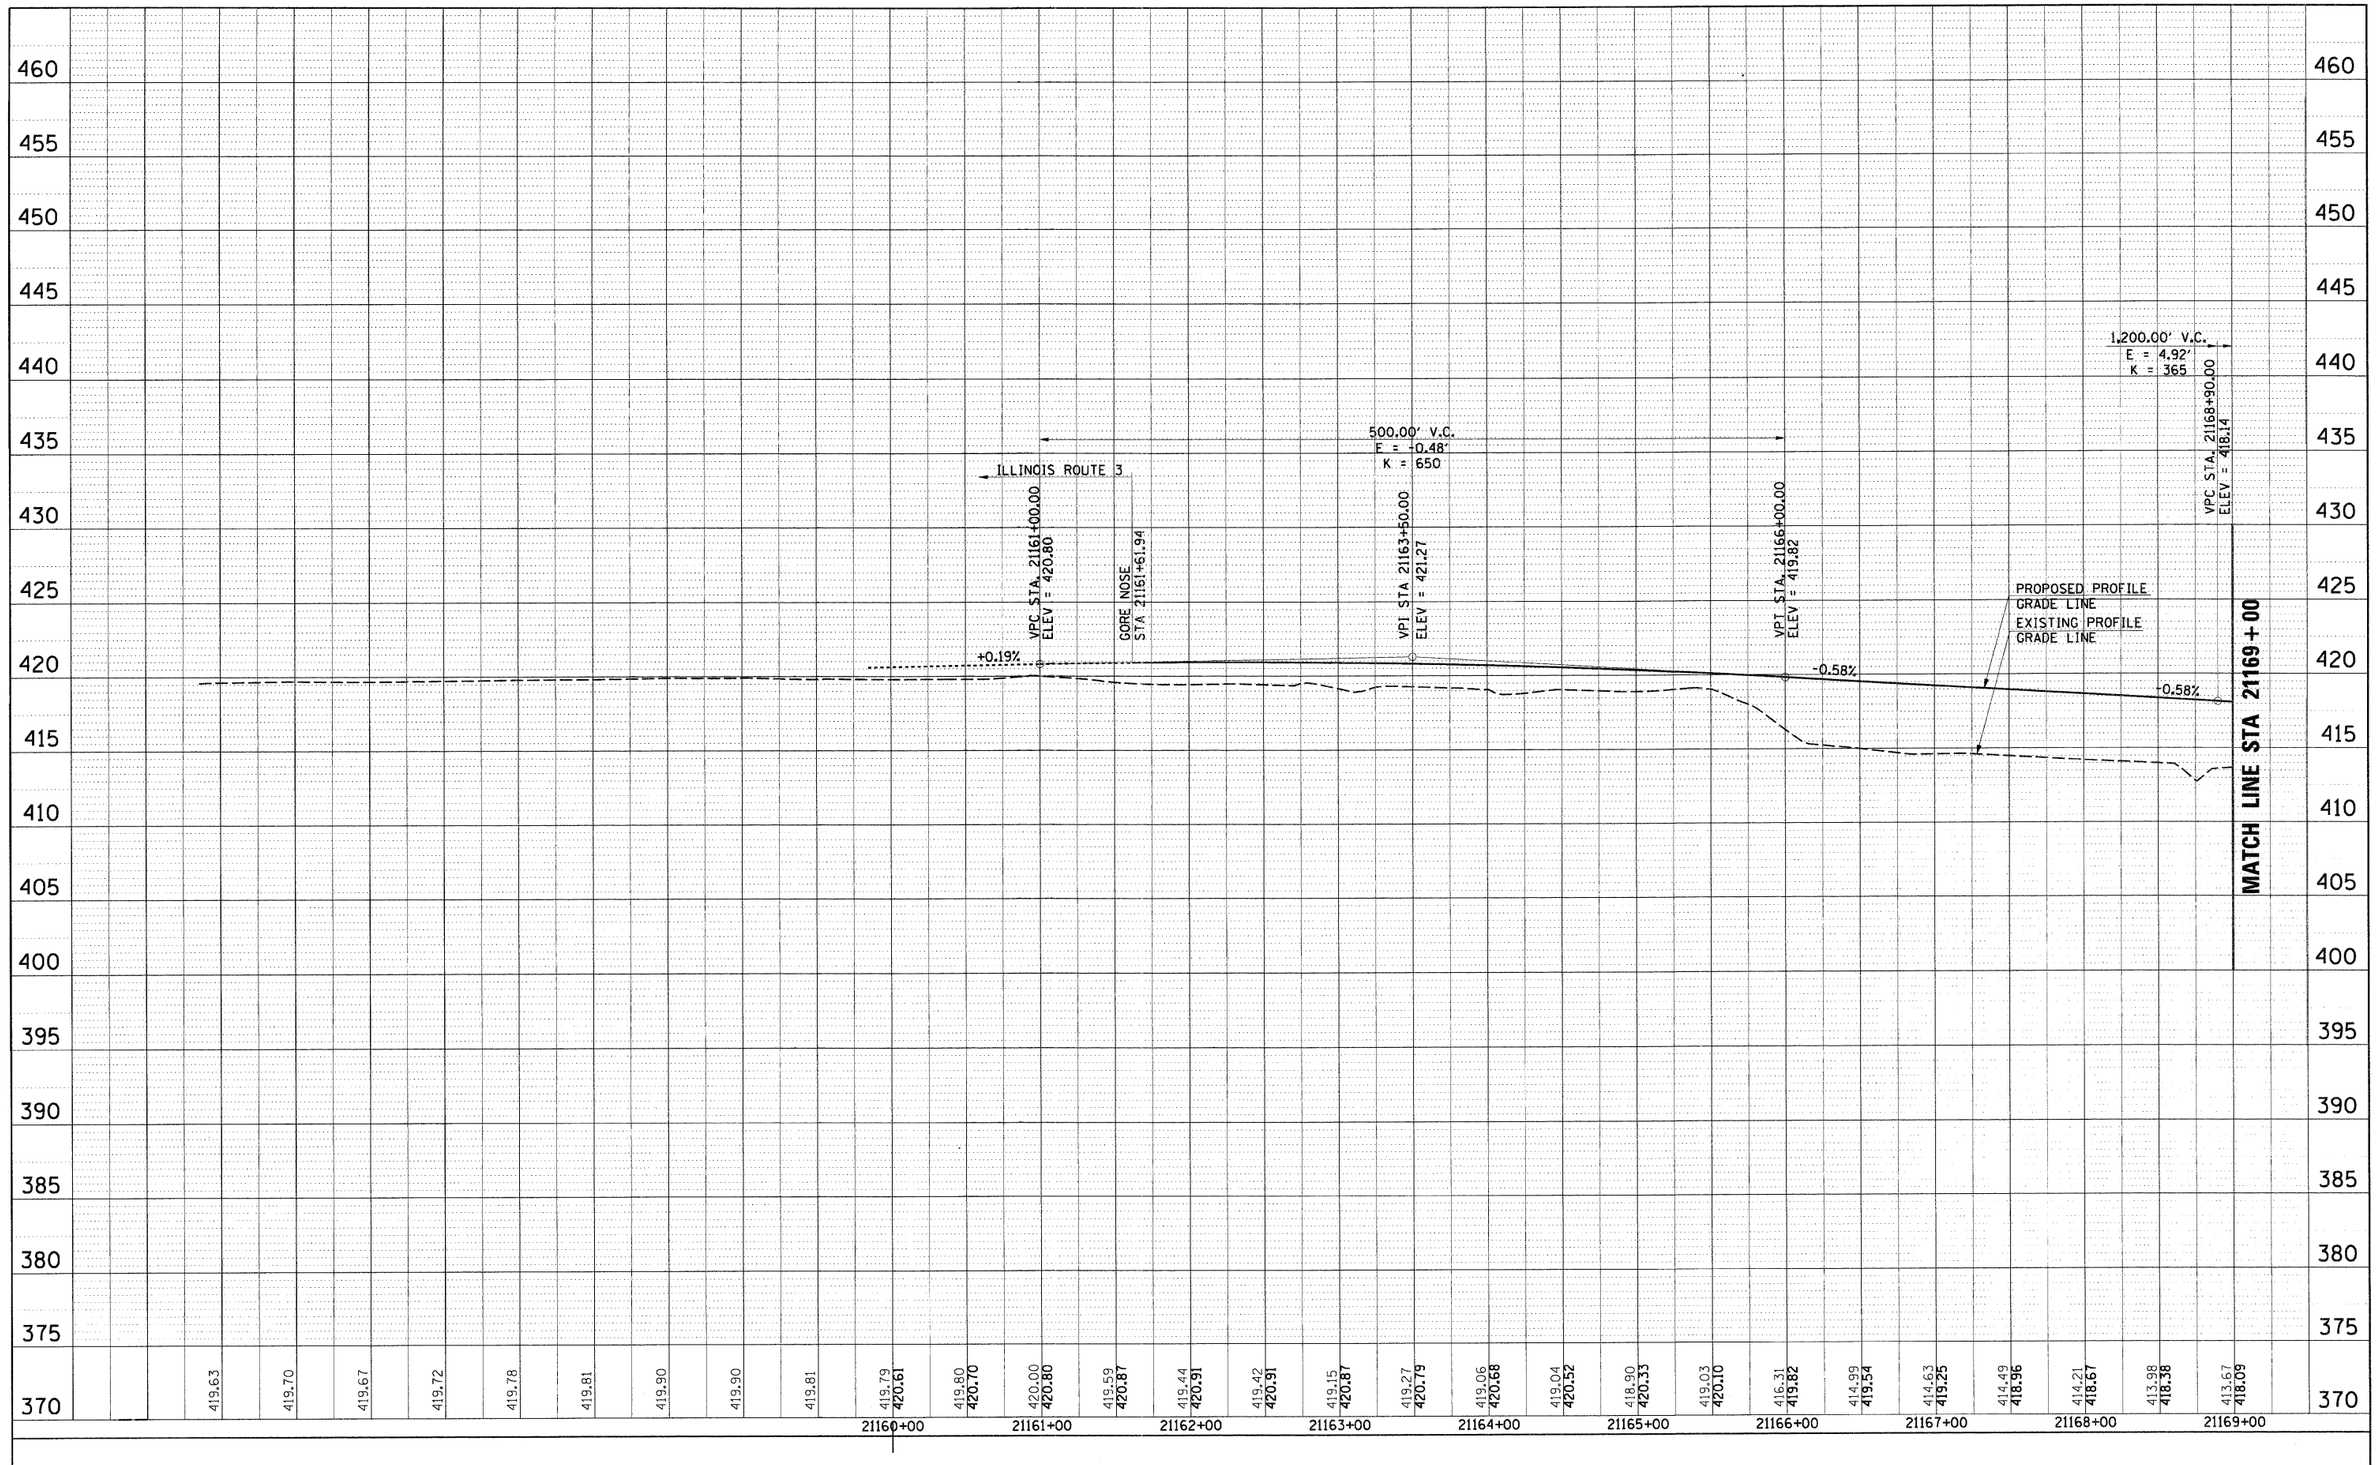

PLAN		BY	DATE
NOTE BOOK NO. ____	SURVEYED / PLOTTED / ALIGNMENT CHECKED / RT. OF WAY CHECKED / CADD FILE NAME		

PROFILE		BY	DATE
NOTE BOOK NO. ____	SURVEYED / PLOTTED / GRADES CHECKED / B.M. NOTED / STRUCTURE NOTATNS CHKD		

FILE NAME = D876A91-Sht-Prof07.DGN	USER NAME = malopez	DESIGNED - SJM	REVISED - 07-30-10
		DRAWN - BAH	REVISED -
	PLOT SCALE = $SCALE$	CHECKED - SJM	REVISED -
	PLOT DATE = 3/16/2011	DATE - 06-30-10	REVISED -

STATE OF ILLINOIS
DEPARTMENT OF TRANSPORTATION

PROPOSED PROFILE
RAMP P-1

SCALE: 1"=(H)50'(V)5 | SHEET NO. 7 OF 16 SHEETS | STA. 21159+84.64 TO STA. 21169+00

F.A.I. RTE.	SECTION	COUNTY	TOTAL SHEETS	SHEET NO.
270	60-1B-1	MADISON	712	68
		CONTRACT NO. 76A91		
FED. ROAD DIST. NO.	ILLINOIS	FED. AID PROJECT		