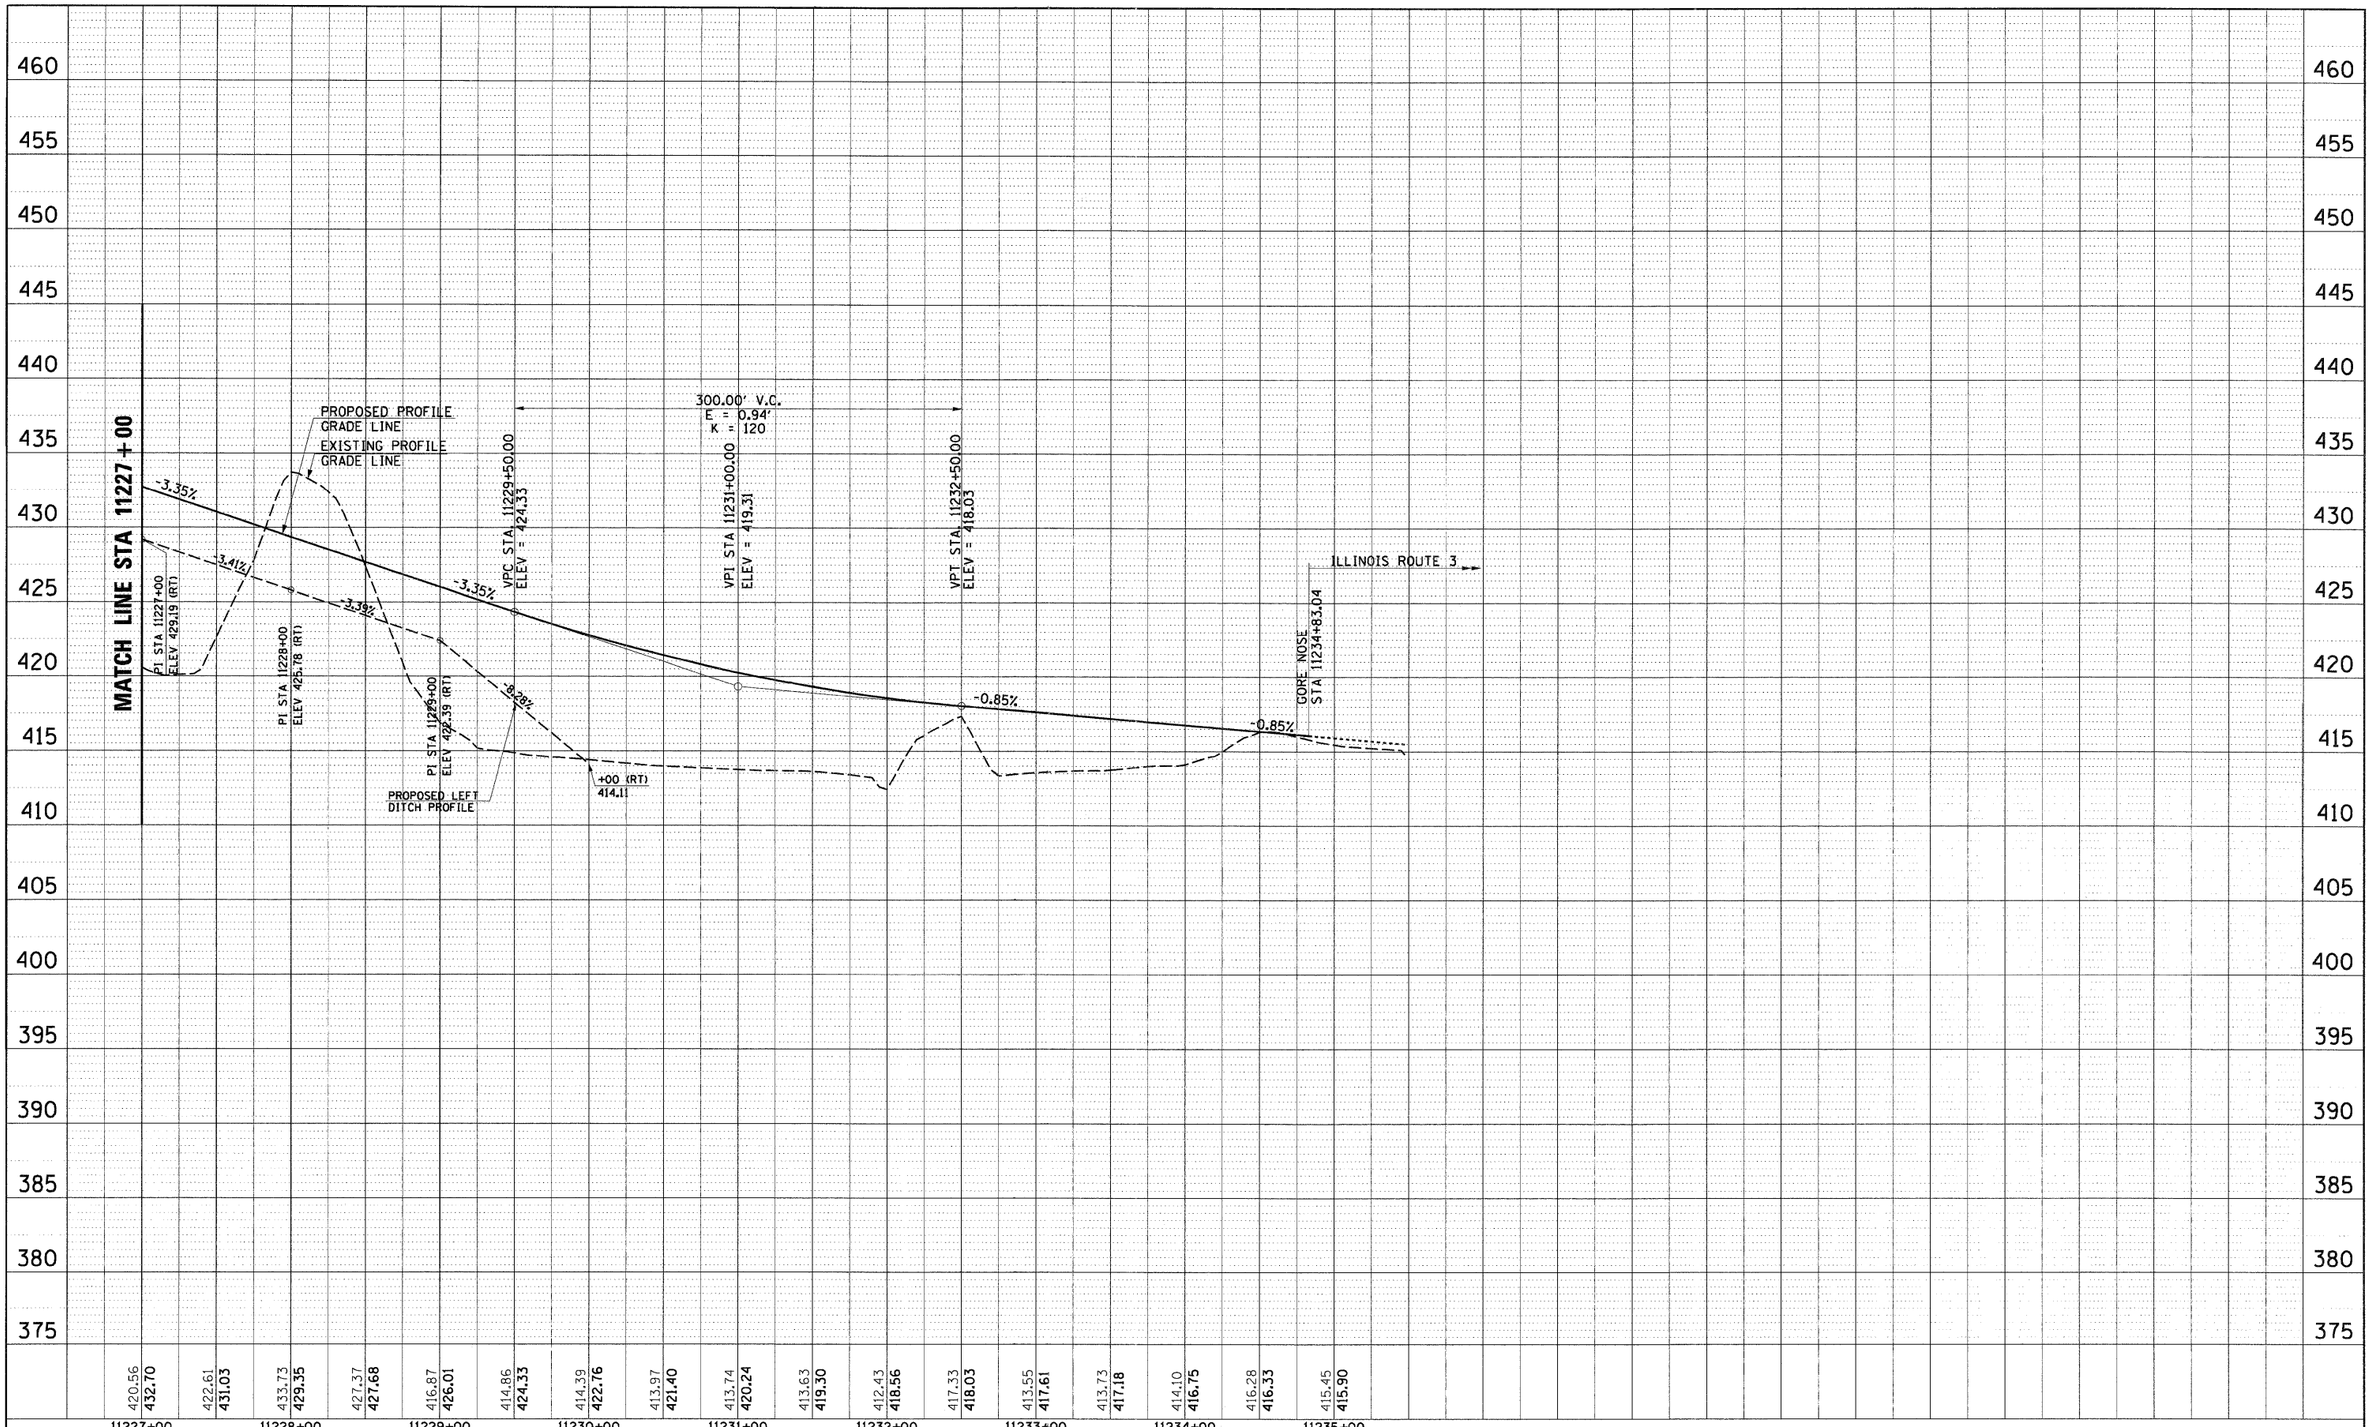

PLAN
SURVEYED
PLOTTED
CHECKED
NOTE BOOK
NO.
BY
DATE

PROFILE
SURVEYED
PLOTTED
CHECKED
NOTE BOOK
NO.
BY
DATE
DRAWING NOTED
STRUCTURE NOTATNS CHKD

FILE NAME = D876A91-Sht-ProfI1.DGN	USER NAME = melopez	DESIGNED - SJM	REVISED - 07-30-10	**STATE OF ILLINOIS DEPARTMENT OF TRANSPORTATION**	**PROPOSED PROFILE RAMP P-4**
		DRAWN - BAH	REVISED -		
	PLOT SCALE = $SCALE$	CHECKED - SJM	REVISED -		SCALE: 1"=(H)50'(V)5 | SHEET NO. 11 OF 16 SHEETS | STA. 11227+00 | TO STA. 11235+47.31
	PLOT DATE = 3/16/2011	DATE - 06-30-10	REVISED -		

F.A.I. RTE.	SECTION	COUNTY	TOTAL SHEETS	SHEET NO.
270	60-1B-1	MADISON	712	72
		CONTRACT NO. 76A91		
FED. ROAD DIST. NO.	ILLINOIS	FED. AID PROJECT		