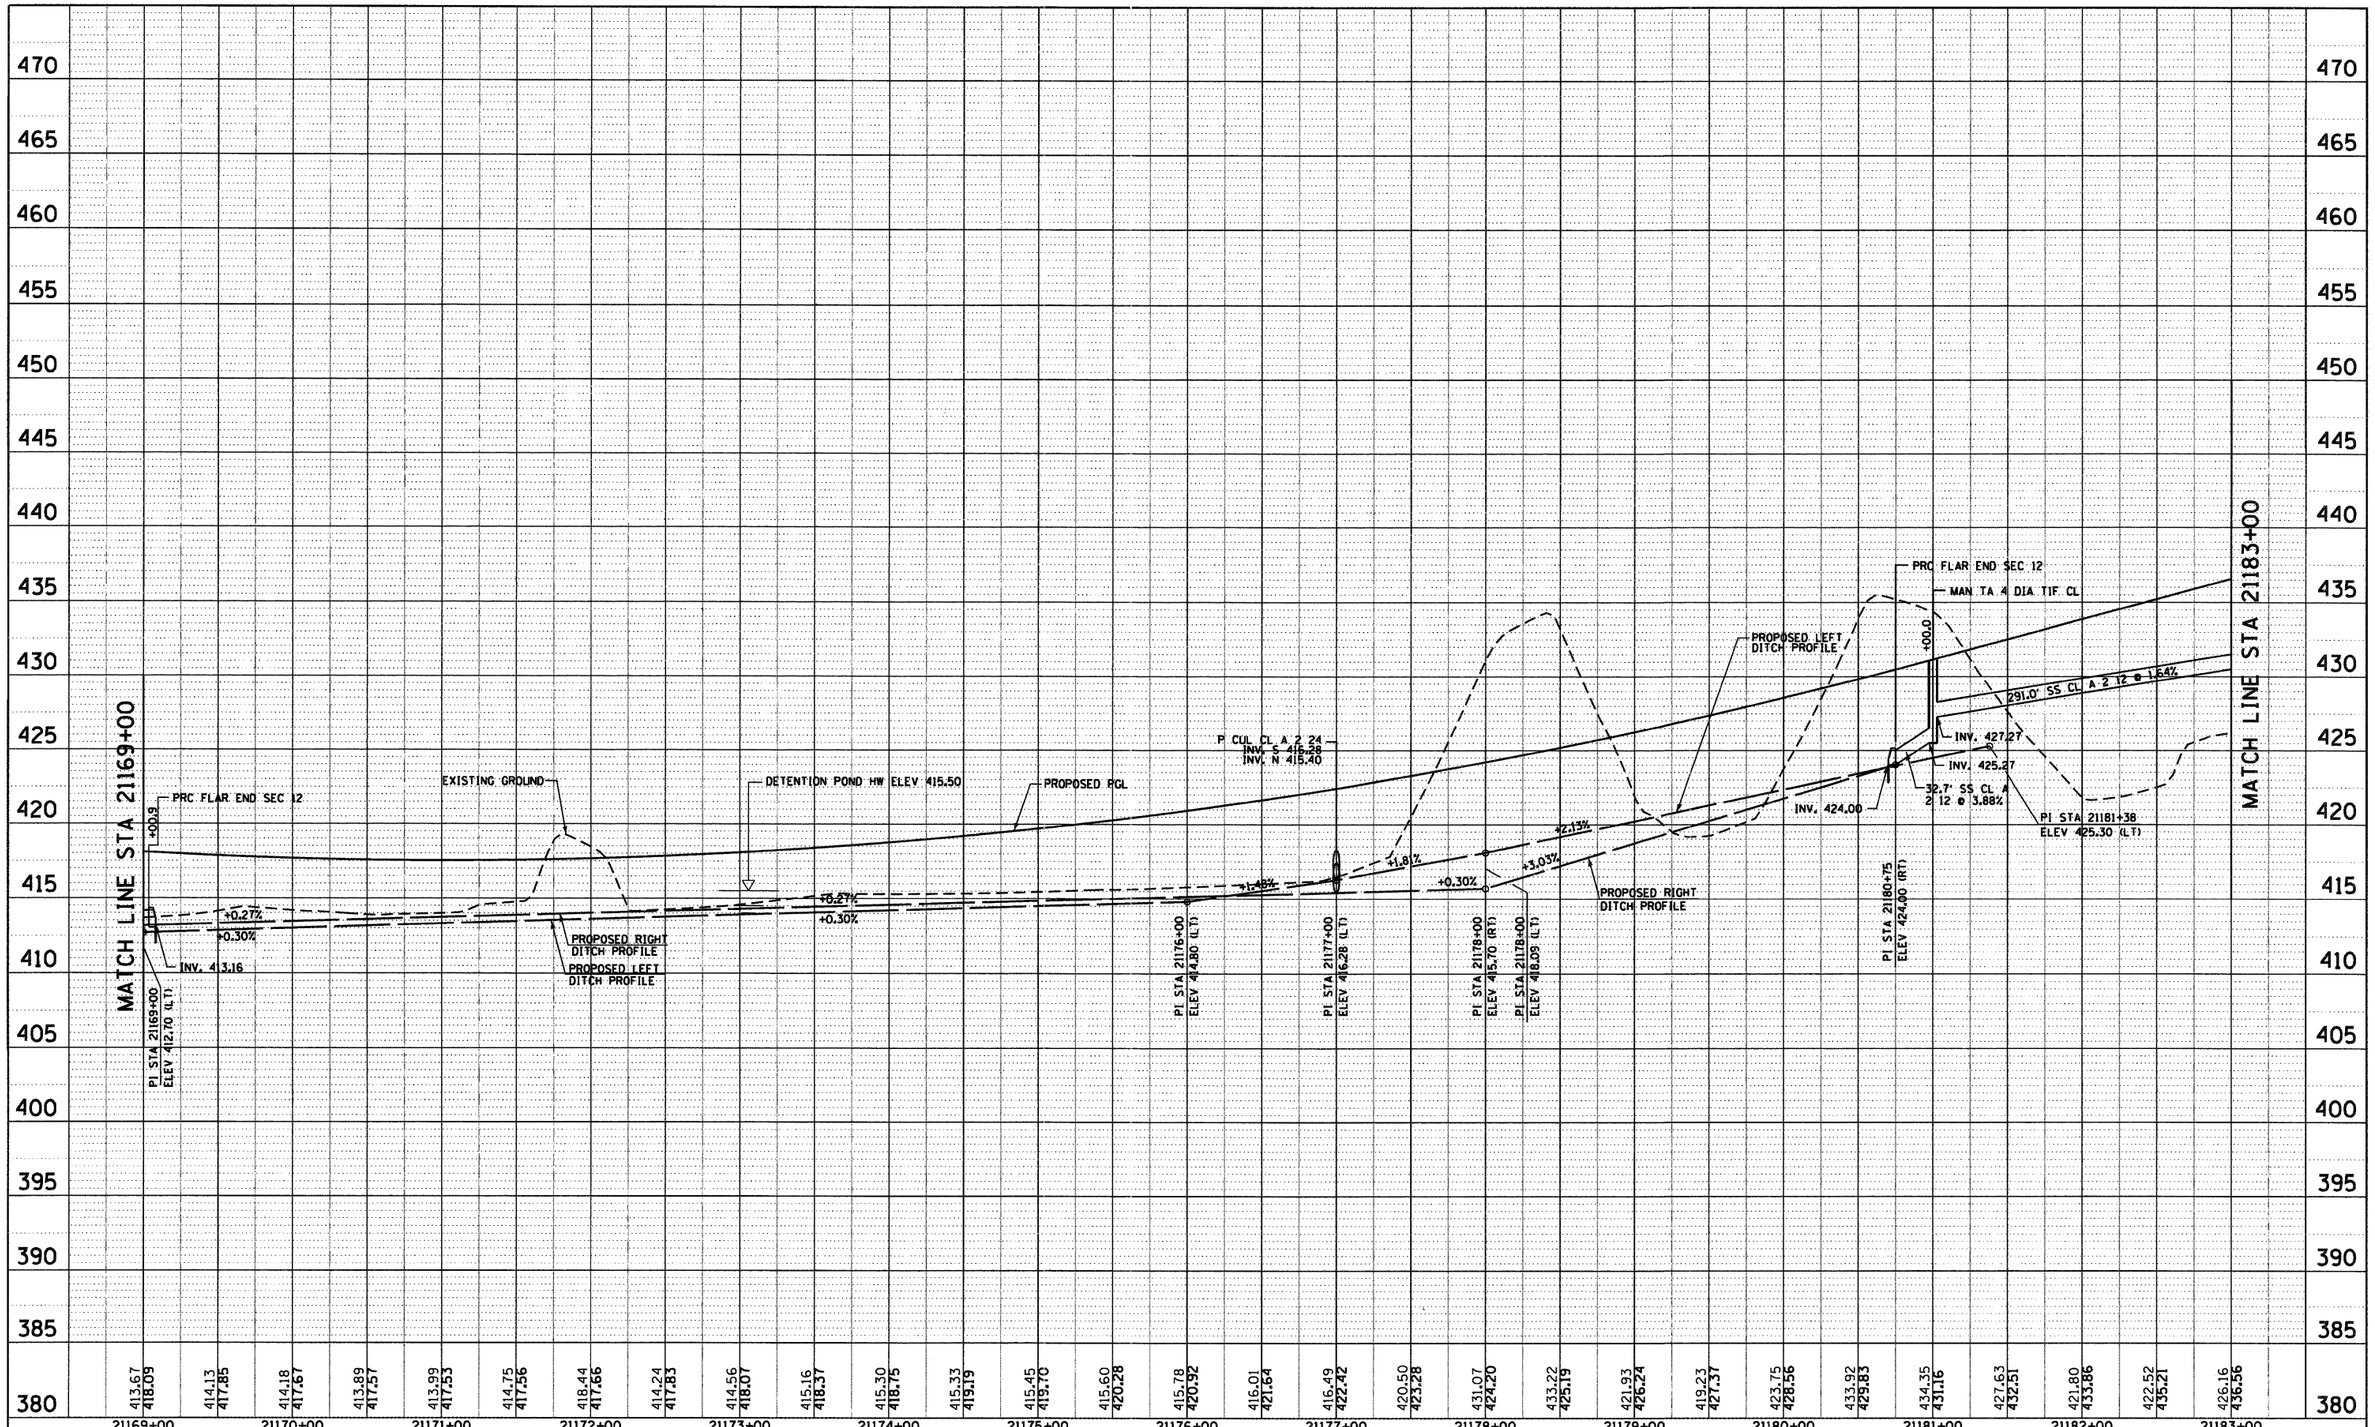

PLAN

		BY	DATE
SURVEYED			
PLOTTED			
ALIGNMENT CHECKED			
RT OF WAY PLACED			
CADD FILE NAME			
NOTE BOOK NO.			

PROFILE

		BY	DATE
SURVEYED			
PLOTTED			
GRADES CHECKED			
RT OF WAY PLACED			
STRUCTURE NOTATNS CHKD			
NOTE BOOK NO.			

FILE NAME = D876A91-Sht-DrainProf08.DGN	USER NAME = EDean	DESIGNED - JWM	REVISED -
		DRAWN - JWM	REVISED -
	PLOT SCALE = 1:50	CHECKED - MBL	REVISED -
	PLOT DATE = 3/18/11	DATE - 3/18/11	REVISED -

STATE OF ILLINOIS
DEPARTMENT OF TRANSPORTATION

DRAINAGE PROFILE
RAMP P-1

SCALE: 1"=(H)50'(V)5' | SHEET NO. 8 OF 15 SHEETS | STA. 21169+00 TO STA. 21183+00

F.A.I. RTE.	SECTION	COUNTY	TOTAL SHEETS	SHEET NO.
270	60-1B-1	MADISON	712	279
		CONTRACT NO. 76A91		
	ILLINOIS	FED. AID PROJECT		