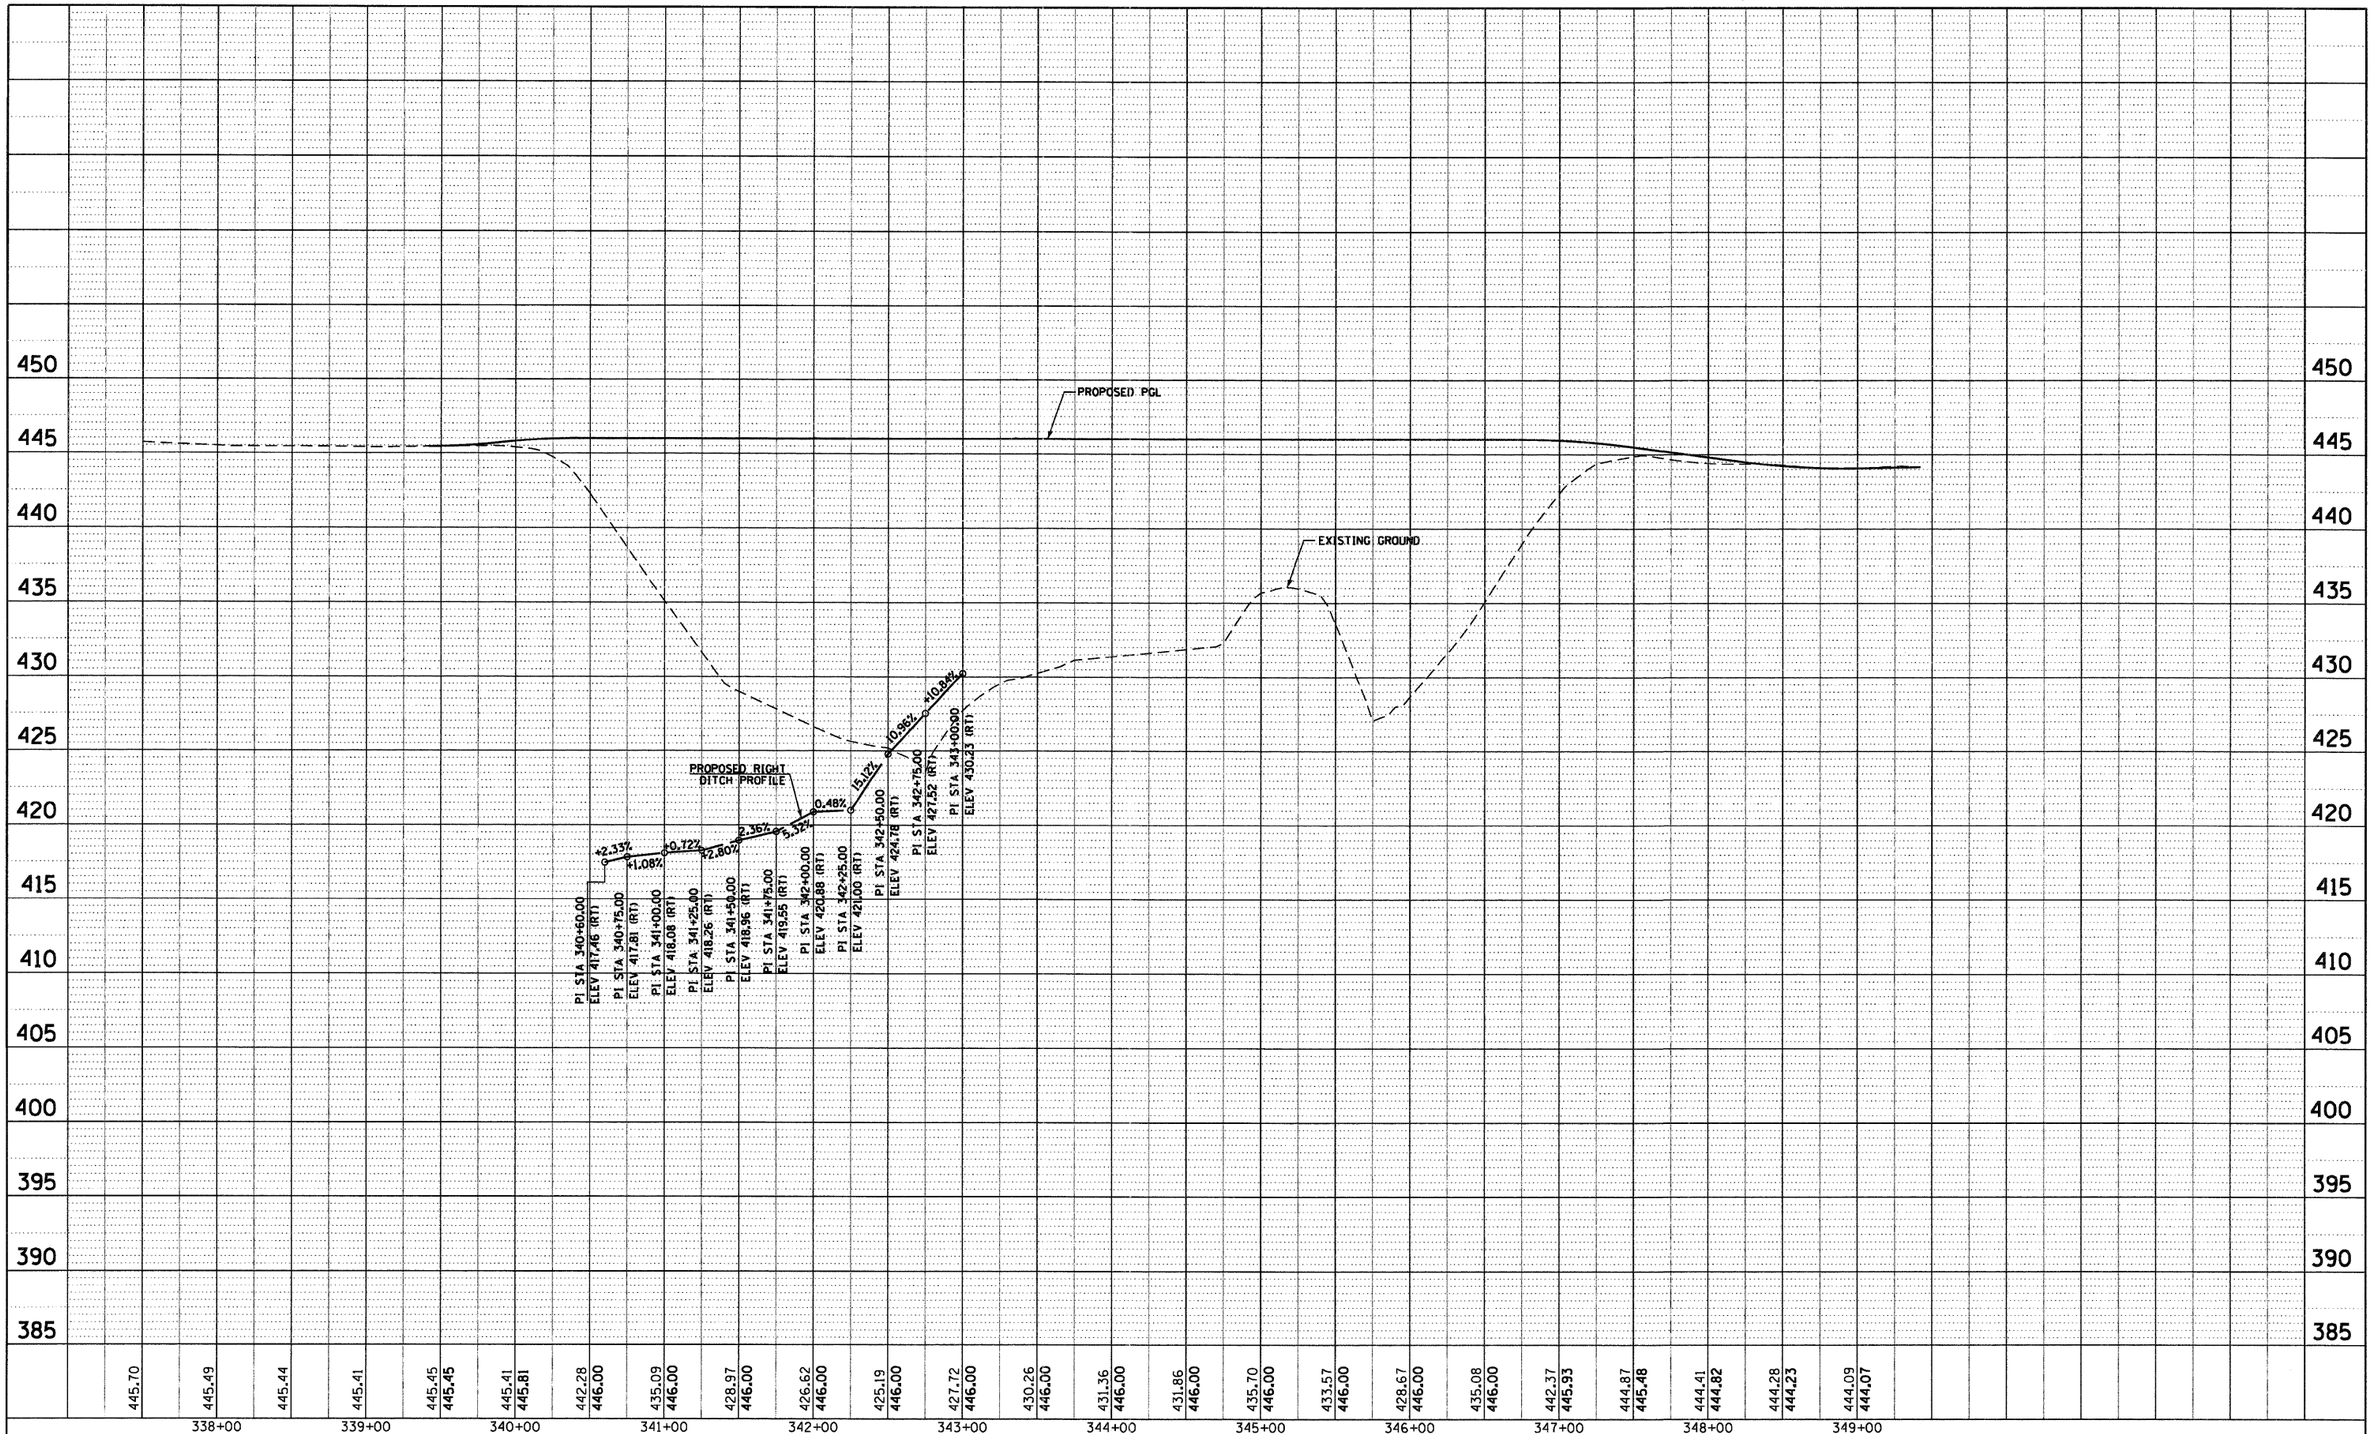

PLAN
NOTE BOOK NO.
SURVEYED
PLOTTED
ALIGNMENT CHECKED
RT. OF WAY CHECKED
CADD FILE NAME
BY
DATE

PROFILE
NOTE BOOK NO.
SURVEYED
PLOTTED
GRADES CHECKED
B.M. NOTED
STRUCTURE NOTAT'NS CH'KD
BY
DATE

FILE NAME = D876A91-Sht-DrainProf13.DGN	USER NAME = EDean	DESIGNED - JWM	REVISED -
		DRAWN - JWM	REVISED -
	PLOT SCALE = 1:50	CHECKED - MBL	REVISED -
	PLOT DATE = 3/18/11	DATE - 3/18/11	REVISED -

STATE OF ILLINOIS
DEPARTMENT OF TRANSPORTATION

DRAINAGE PROFILE
RELOCATED LEVEE ROAD (EAST)

SCALE: 1"=(H)50'(V)5' | SHEET NO. 13 OF 15 SHEETS | STA. 149+00 TO STA. 159+00

F.A.I. RTE.	SECTION	COUNTY	TOTAL SHEETS	SHEET NO.
270	60-1B-1	MADISON	712	284
		CONTRACT NO. 76A91		
		ILLINOIS FED. AID PROJECT		