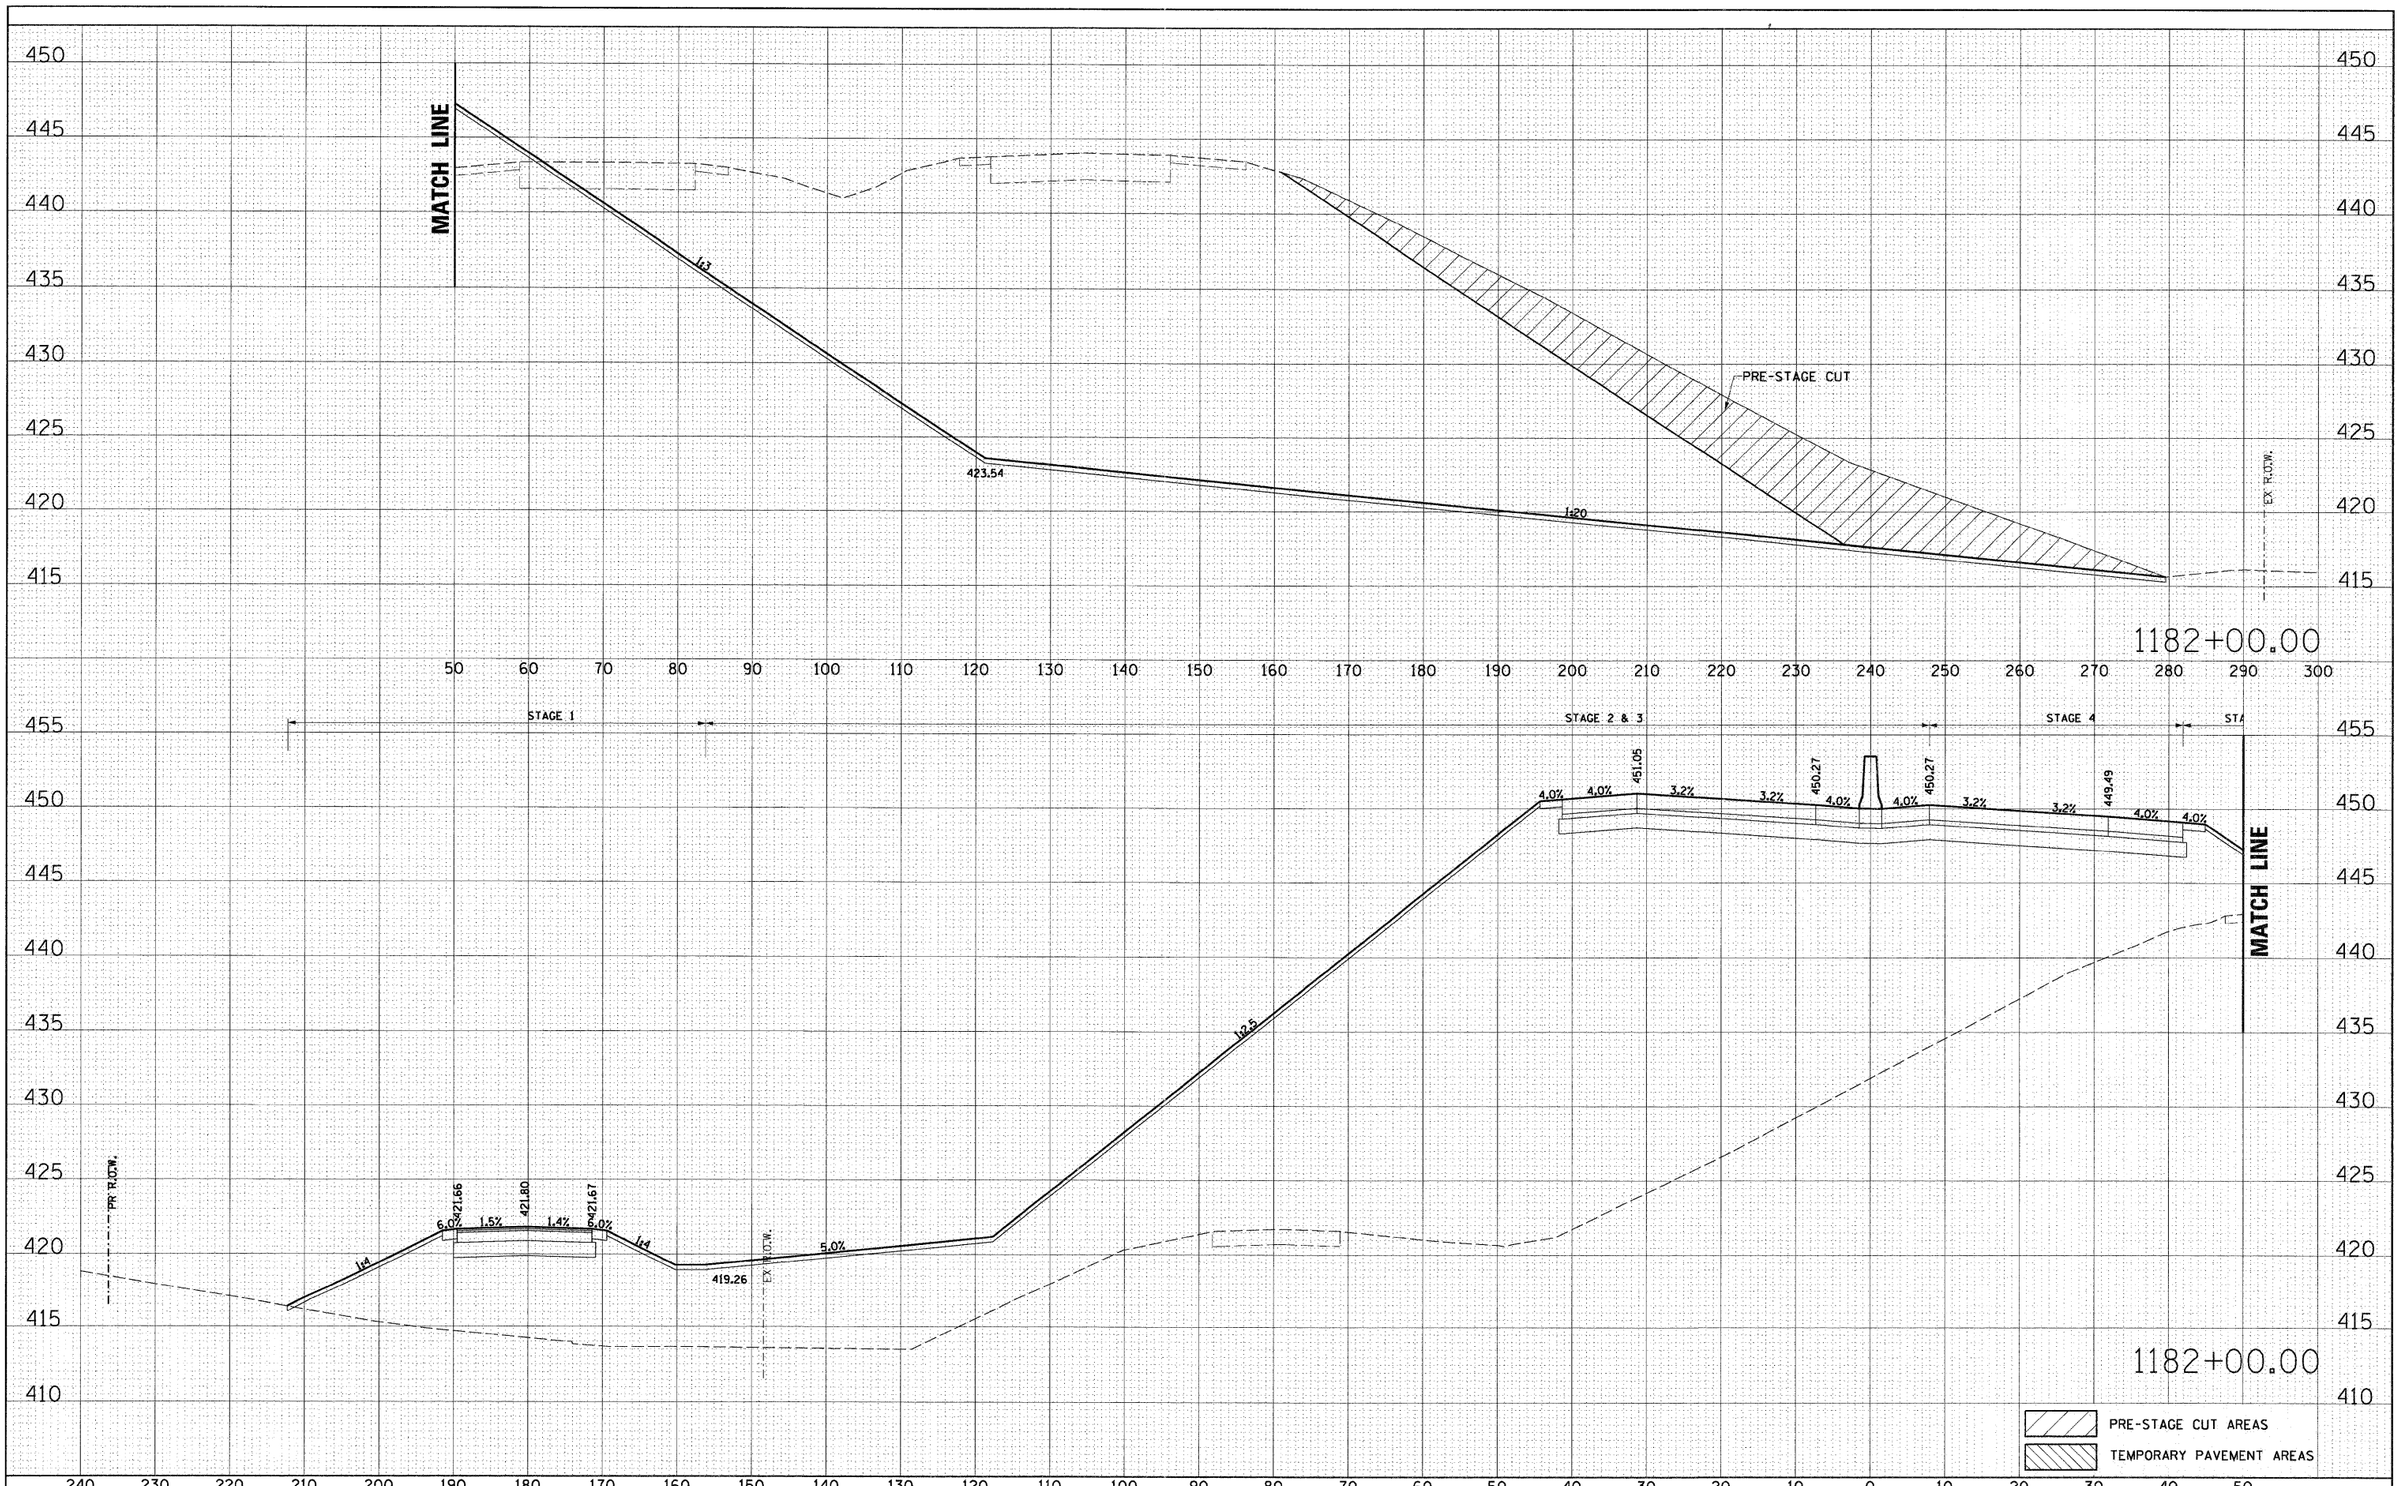

FILE NAME = 0876091-sht-xs-270.dgn	USER NAME = melopez	DESIGNED SJM	REVISED -	**STATE OF ILLINOIS DEPARTMENT OF TRANSPORTATION**	**CROSS SECTIONS INTERSTATE I–270**	F.A.I. RTE.	SECTION	COUNTY	TOTAL SHEETS	SHEET NO.
		DRAWN BAH	REVISED -			270	60-1B-1	MADISON	712	565
	PLOT SCALE = $SCALE$	CHECKED -	REVISED -					CONTRACT NO. 76A91		
	PLOT DATE = 3/17/2011	DATE -	REVISED -		SCALE:	SHEET NO. OF SHEETS	STA. 1182+00.00 TO STA. 1182+00.00	ILLINOIS	FED. AID PROJECT	

FINAL SURVEY — NOTE BOOK NO. — SURVEYED — PLOTTED — TEMPLATE — AREAS — AREAS CHECKED — BY — DATE

ORIGINAL SURVEY — NOTE BOOK NO. — SURVEYED — PLOTTED — TEMPLATE — AREAS — AREAS CHECKED — BY — DATE