ORIGINAL SURVEY		BY	DATE
NOTE BOOK	SURVEYED		
	PLOTTED		
	TEMPLATE		
NO.	AREAS		
	AREAS CHECKED		

FINAL SURVEY		BY	DATE
NOTE BOOK	SURVEYED		
	PLOTTED		
	TEMPLATE		
NO.	AREAS		
	AREAS CHECKED		

FILE NAME = D:\8704-sht-xs-ramp1.dgn

USER NAME = melsner

PLOT SCALE = $SCALE$

PLOT DATE = 5/17/2011

DESIGNED SJM

DRAWN BAH

CHECKED -

DATE -

REVISED -

REVISED -

REVISED -

REVISED -

STATE OF ILLINOIS
DEPARTMENT OF TRANSPORTATION

CROSS SECTIONS
RAMP P1

SCALE:

SHEET NO. OF SHEETS

21166+00.00

21168+00.00

F.A.I. RTE. 270

SECTION 60-1B-1

COUNTY MADISON

CONTRACT NO. 76491

TOTAL SHEET NO. 712 609
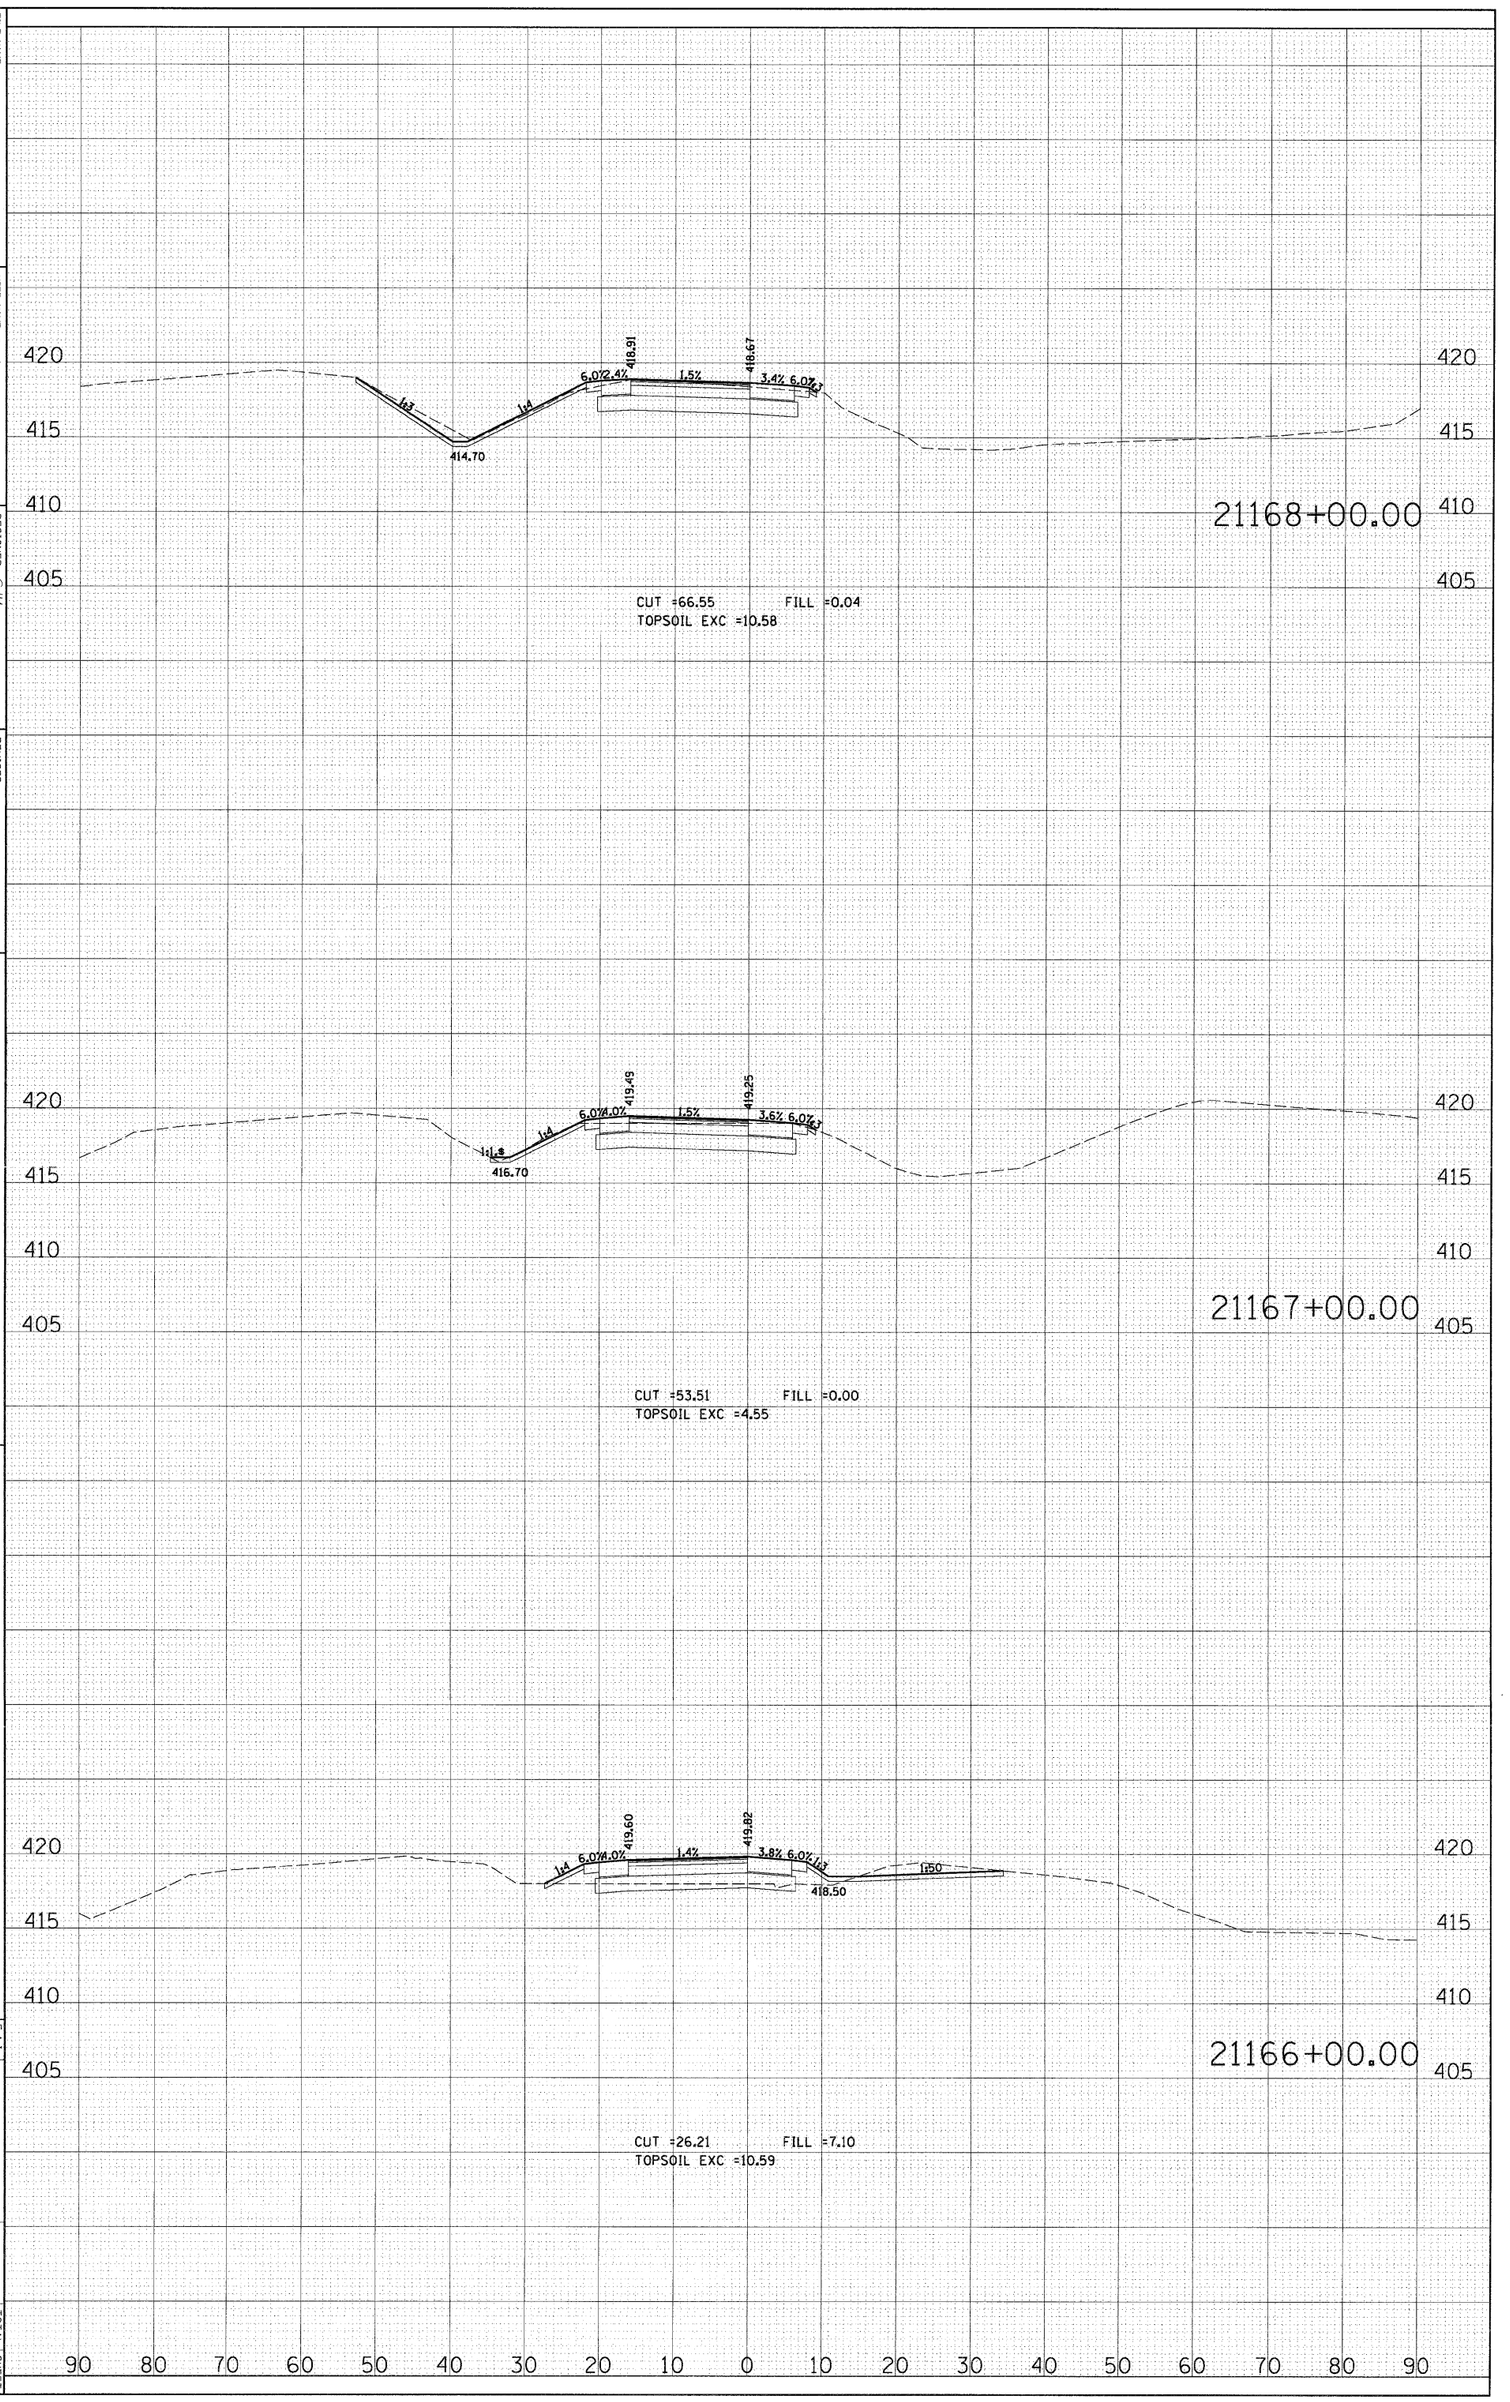
ILLINOIS FED. AID PROJECT