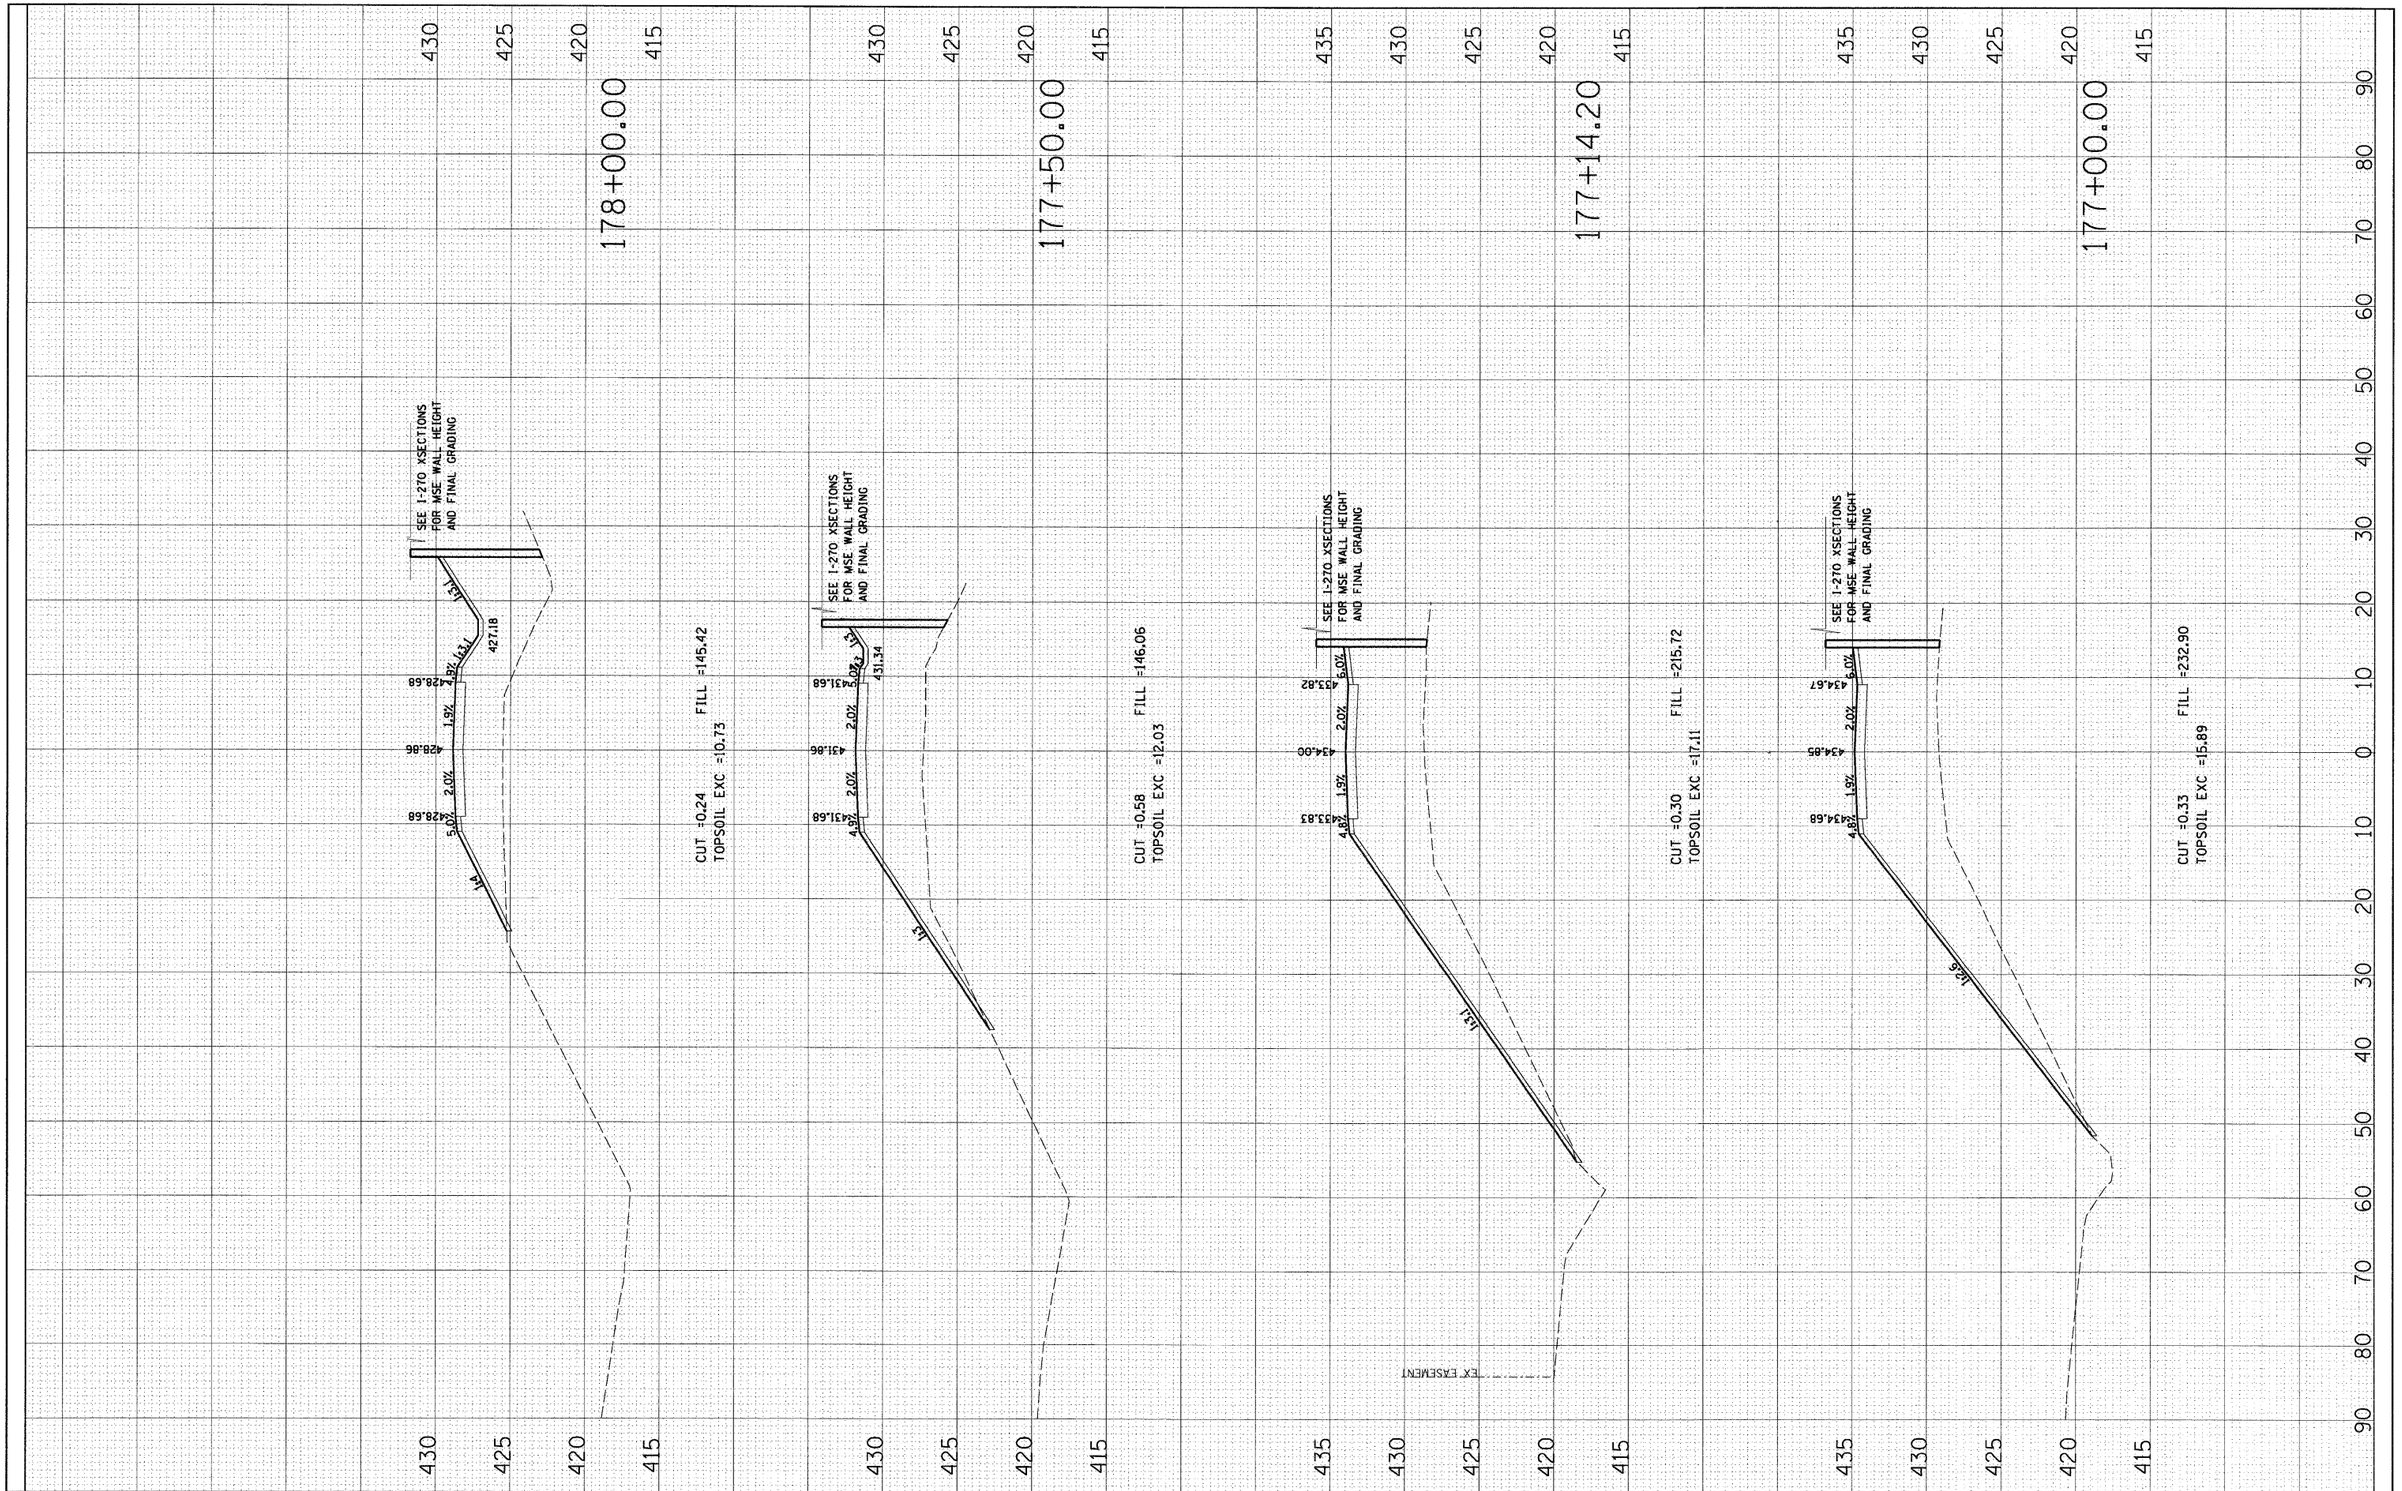

FILE NAME = D876091-sht-xs-chouteau.dgn	USER NAME = malopez	DESIGNED SJM	REVISED -	STATE OF ILLINOIS DEPARTMENT OF TRANSPORTATION	CROSS SECTIONS CHOUTEAU PLACE ROAD	F.A.I. RTE.	SECTION	COUNTY	TOTAL SHEETS	SHEET NO.
		DRAWN BAH	REVISED -			270	60-1B-1	MADISON	712	630
	PLOT SCALE = $SCALE$	CHECKED -	REVISED -					CONTRACT NO. 76A91		
	PLOT DATE = 3/17/2011	DATE -	REVISED -		SCALE: SHEET NO. OF SHEETS 177+00.00 178+00.00		ILLINOIS FED. AID PROJECT			

FINAL SURVEY	BY	DATE
SURVEYED		
PLOTTED		
TEMPLATE		
AREAS		
AREAS CHECKED		

NOTE BOOK NO.

ORIGINAL SURVEY	BY	DATE
SURVEYED		
PLOTTED		
TEMPLATE		
AREAS		
AREAS CHECKED		

NOTE BOOK NO.