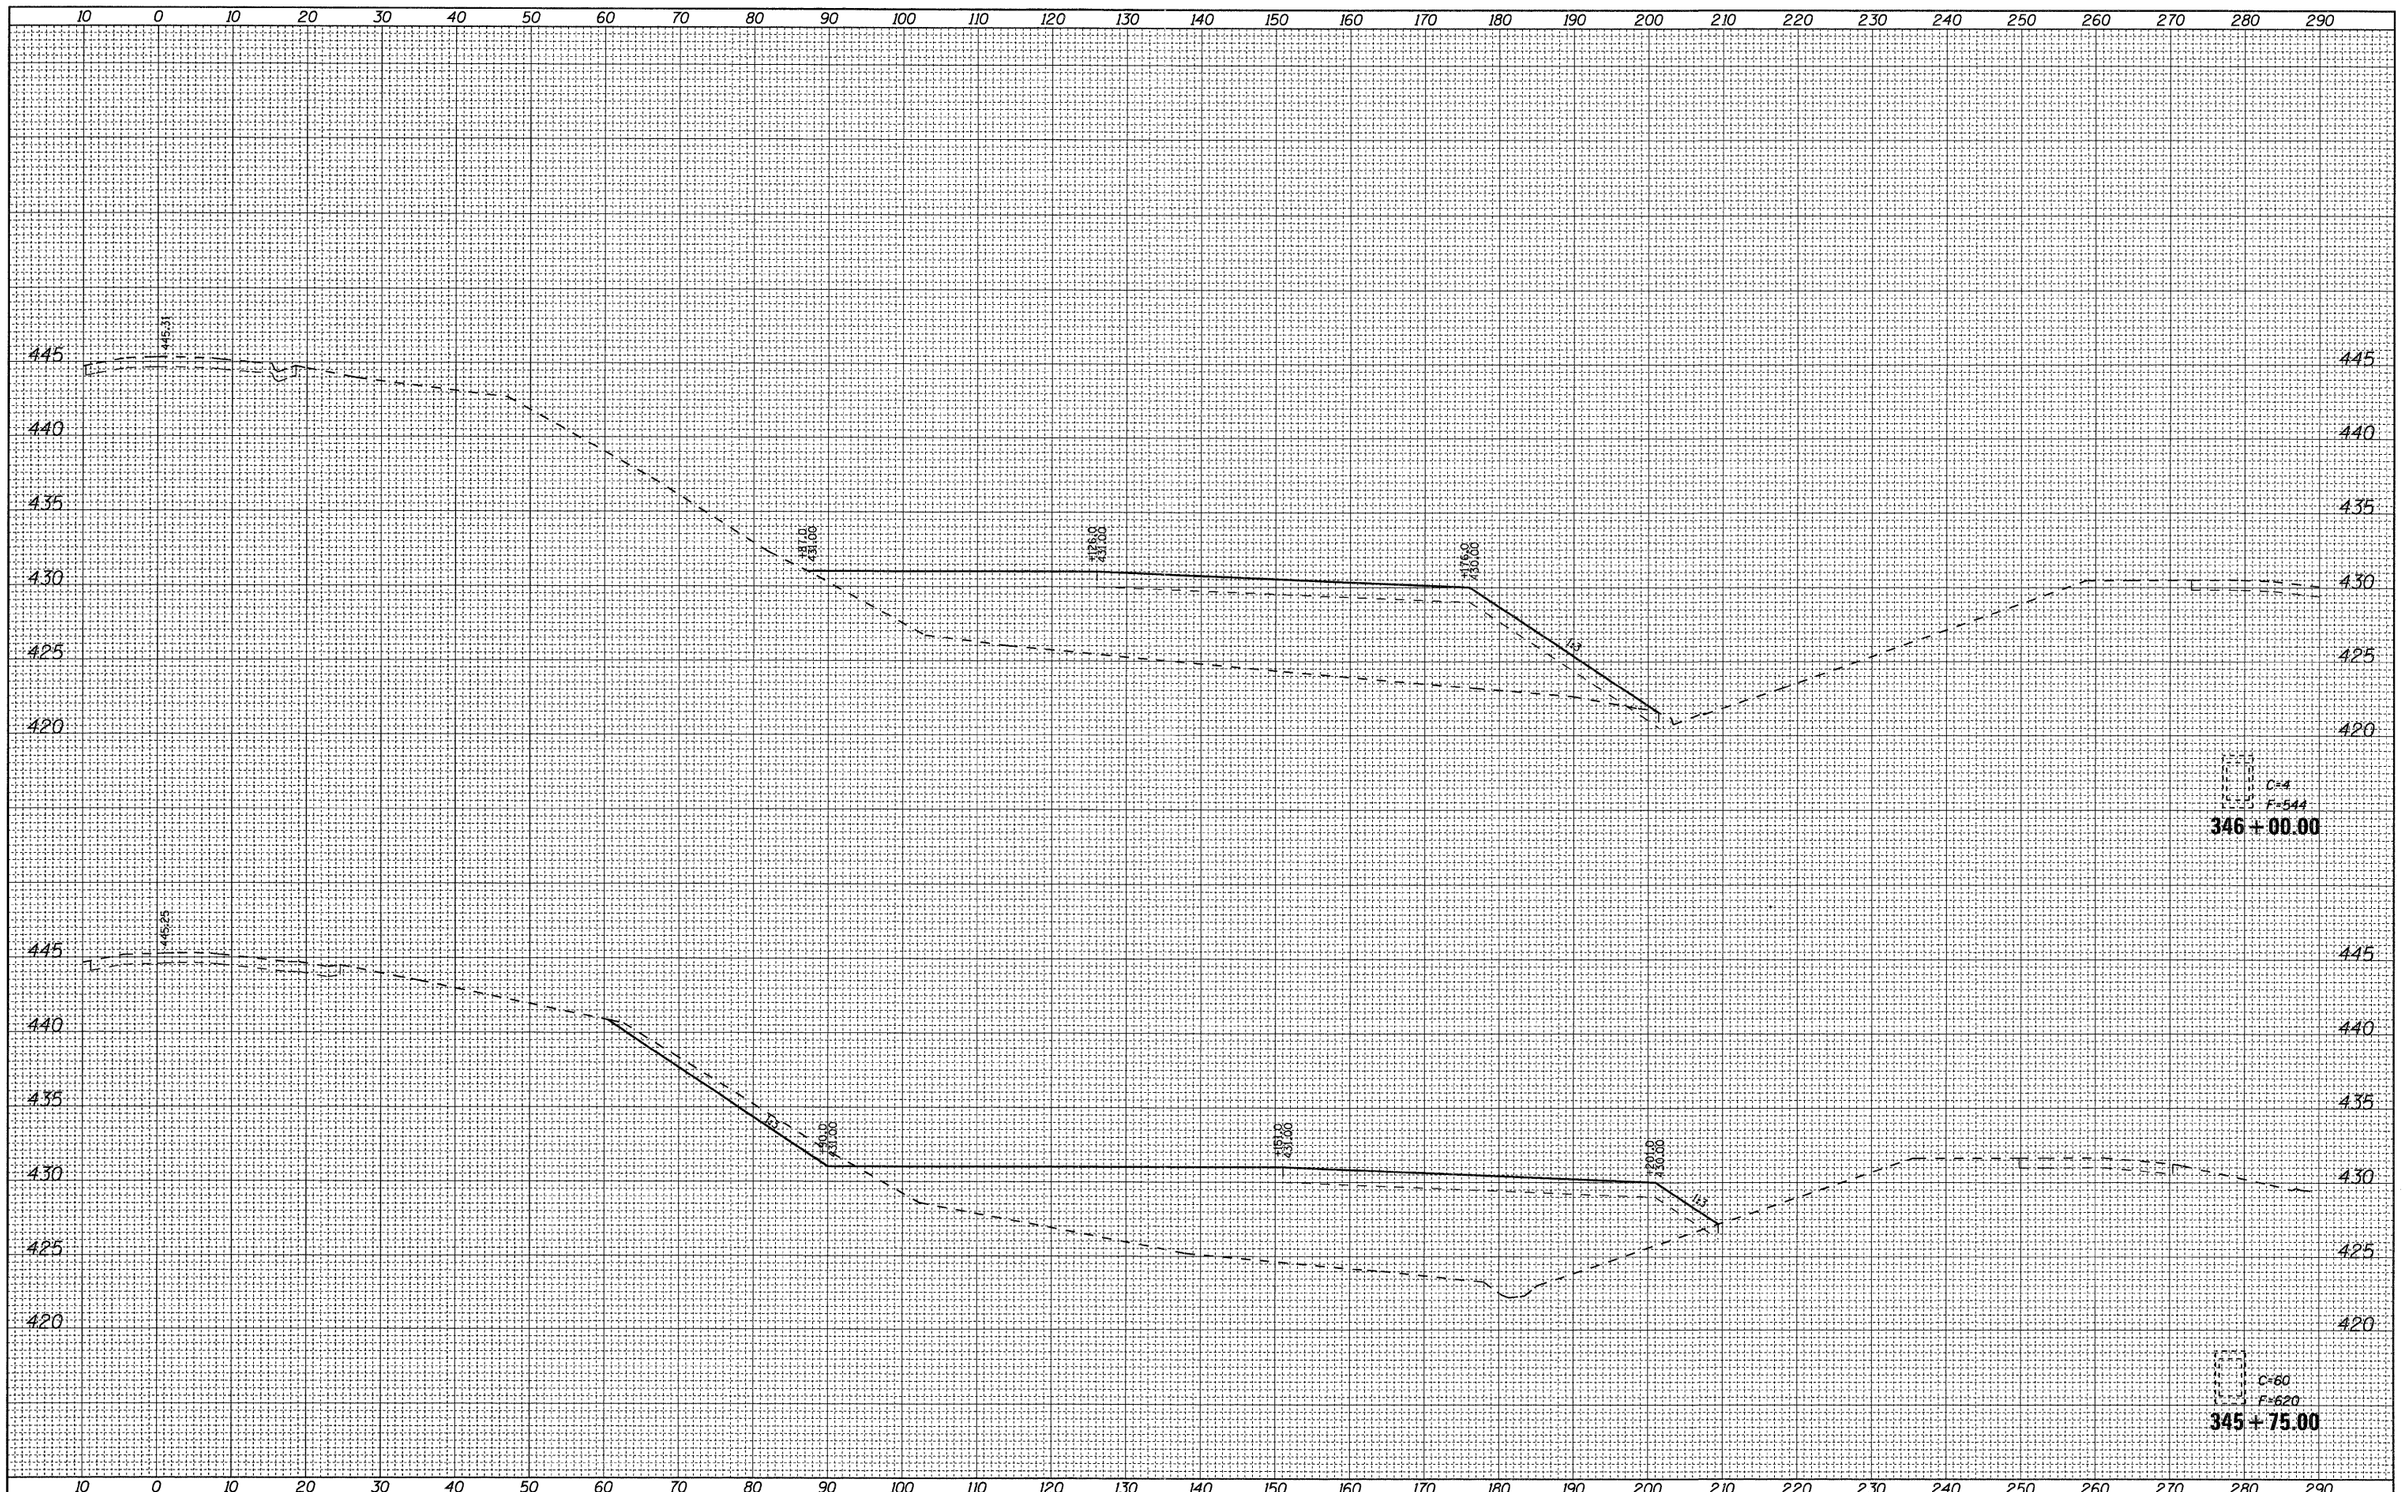

FINAL SURVEY

NOTE BOOK	SURVEYED	BY	DATE
NO.	PLOTTED		
	TEMPLATE		
	AREAS		
	AREAS CHECKED		

ORIGINAL SURVEY

NOTE BOOK	SURVEYED	BY	DATE
NO.	PLOTTED		
	TEMPLATE		
	AREAS		
	AREAS CHECKED		

FILE NAME = D876A91-Sht-XSSht-RLLRE-01.dgn	USER NAME = untitled	DESIGNED - CLS	REVISED -
		DRAWN - MAM	REVISED -
	PLOT SCALE = 10.0000 ' / IN.	CHECKED - CLS	REVISED -
	PLOT DATE = 3/15/2011	DATE - 3/18/2011	REVISED -

VOLKERT

STATE OF ILLINOIS
DEPARTMENT OF TRANSPORTATION

CROSS SECTIONS
RELOCATED LEVEE – STAGE L1

SCALE: 1"=(H)10'(V)5' | SHEET NO. 17 OF 18 SHEETS | STA. 345+75.00 TO STA. 346+00.00

F.A.I. RTE.	SECTION	COUNTY	TOTAL SHEETS	SHEET NO.
270	60-1B-1	MADISON	712	649
		CONTRACT NO. 76A91		
		ILLINOIS FED. AID PROJECT		