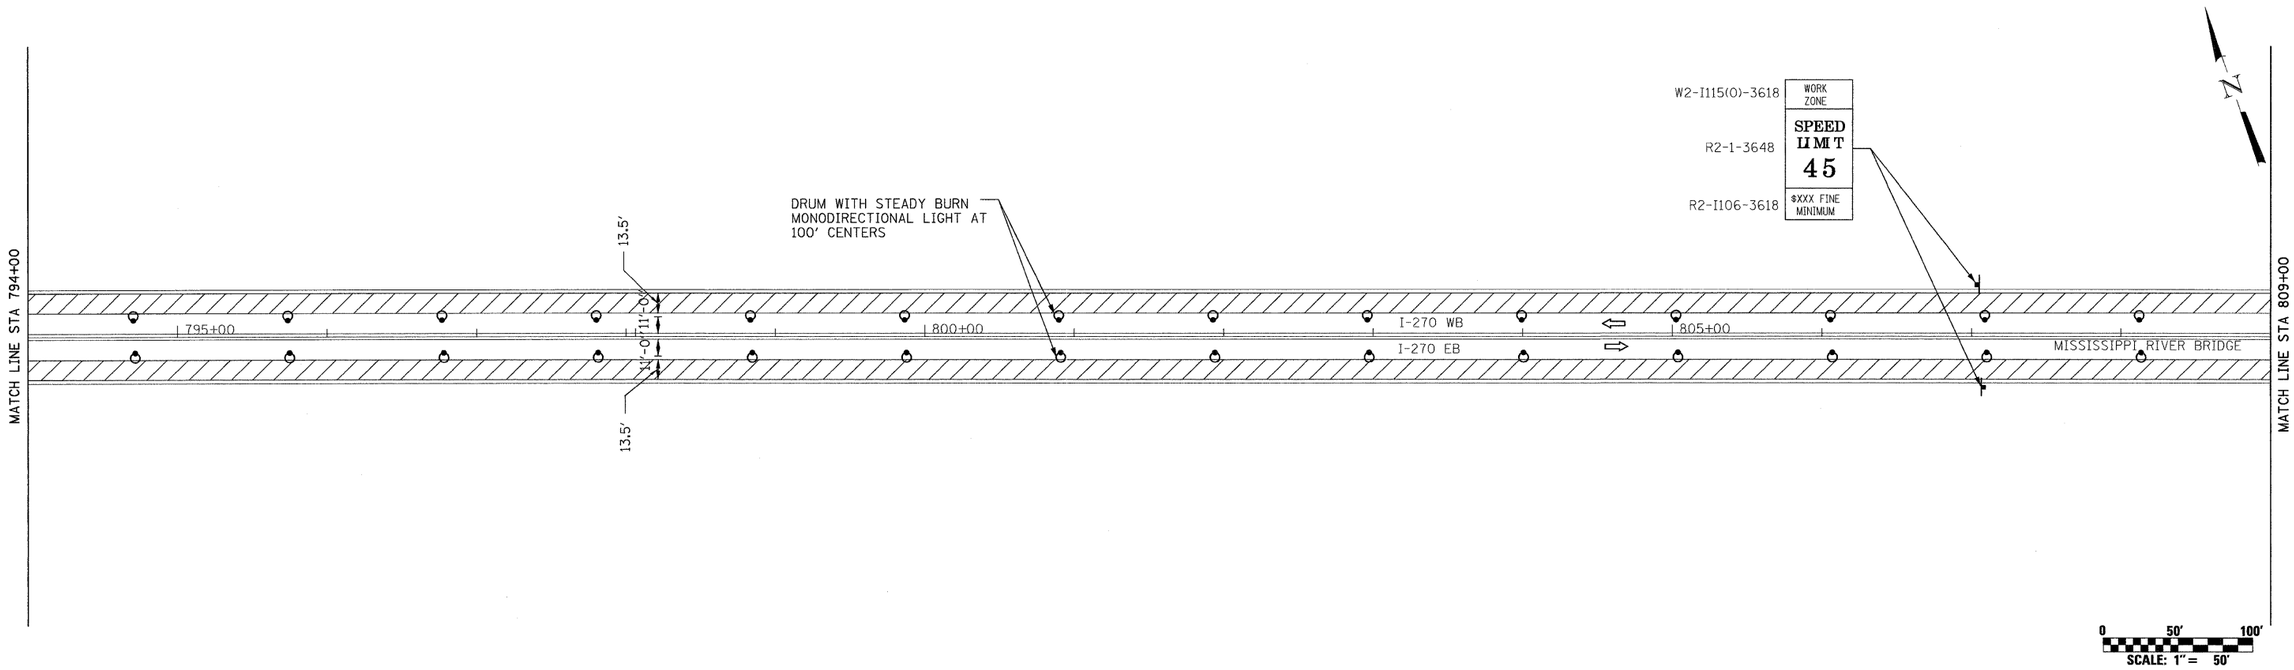

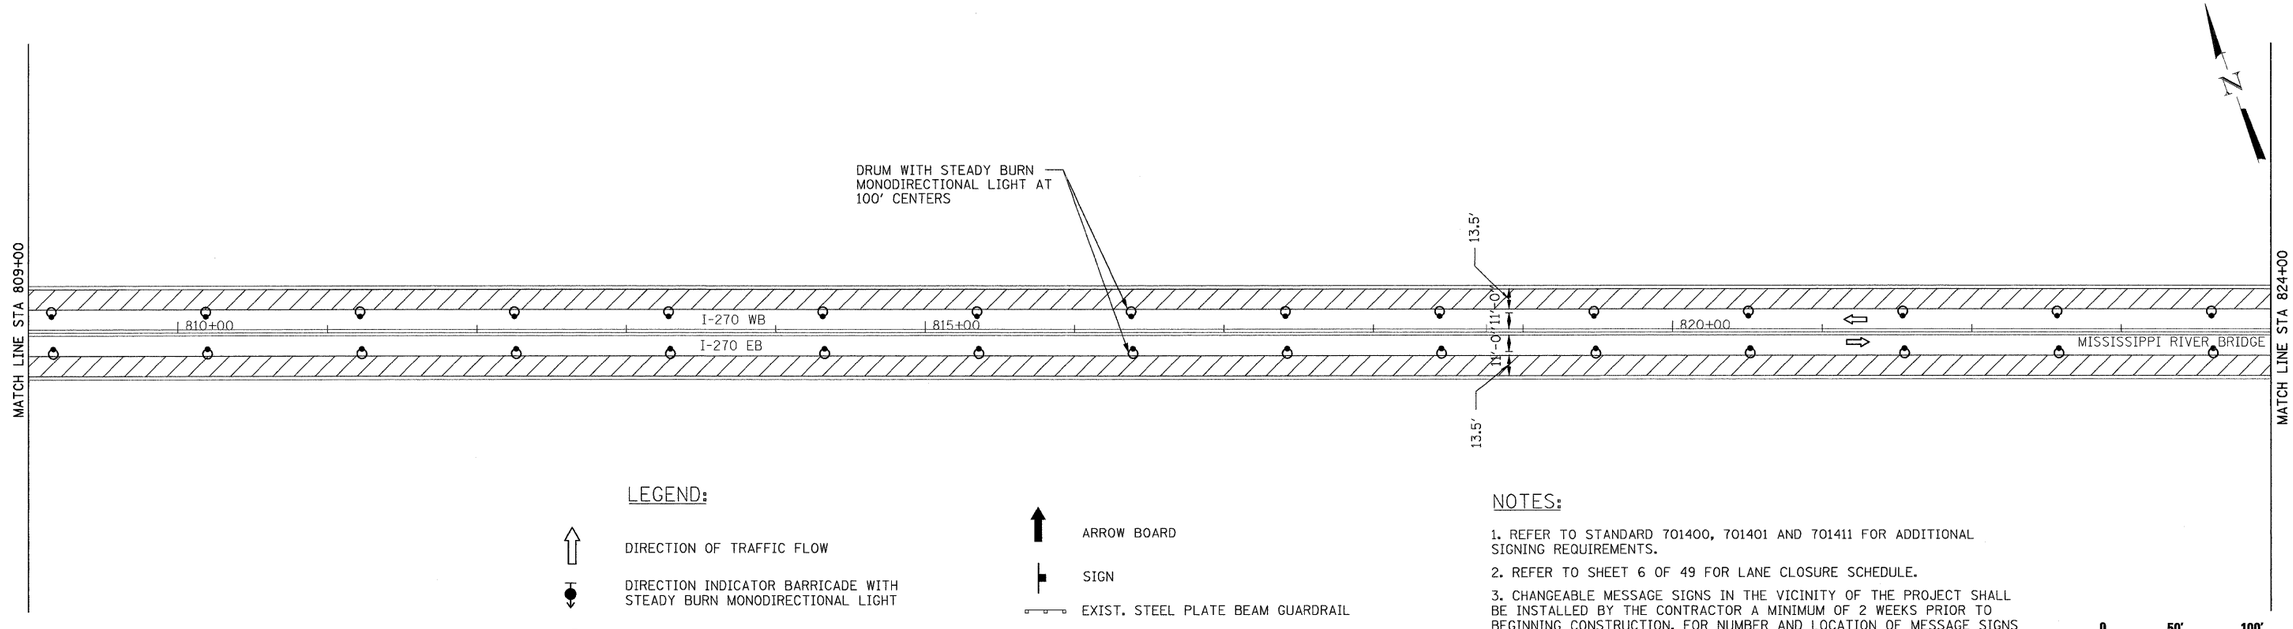

LEGEND:

- DIRECTION OF TRAFFIC FLOW
- DIRECTION INDICATOR BARRICADE WITH STEADY BURN MONODIRECTIONAL LIGHT
- DRUM WITH STEADY BURN MONODIRECTIONAL LIGHT
- TYPE III BARRICADE WITH FLASHING LIGHTS
- ARROW BOARD
- SIGN
- EXIST. STEEL PLATE BEAM GUARDRAIL
- PROPOSED STEEL PLATE BEAM GUARDRAIL, TYPE A
- CONSTRUCTION IN THIS STAGE

NOTES:

1. REFER TO STANDARD 701400, 701401 AND 701411 FOR ADDITIONAL SIGNING REQUIREMENTS.
2. REFER TO SHEET 6 OF 49 FOR LANE CLOSURE SCHEDULE.
3. CHANGEABLE MESSAGE SIGNS IN THE VICINITY OF THE PROJECT SHALL BE INSTALLED BY THE CONTRACTOR A MINIMUM OF 2 WEEKS PRIOR TO BEGINNING CONSTRUCTION. FOR NUMBER AND LOCATION OF MESSAGE SIGNS SEE SHEET 13 OF 49.

FILE NAME = $FILEA$	USER NAME = $USER$	DESIGNED - EVI	REVISED -
		CHECKED - WCO	REVISED -
	PLOT SCALE = $SCALE$	DRAWN - EVI	REVISED -
	PLOT DATE = 3/23/2011	CHECKED - WCO	REVISED -

STATE OF ILLINOIS
DEPARTMENT OF TRANSPORTATION

TRAFFIC CONTROL PLAN
STAGE 1-2

SCALE: 1" = 50' | SHEET NO. OF SHEETS | STA. TO STA.

F.A.I. RTE.	SECTION	COUNTY	TOTAL SHEETS	SHEET NO.
270	60B-I-8	MADISON	49	8
		CONTRACT NO. 76A92		
	ILLINOIS FED. AID PROJECT			