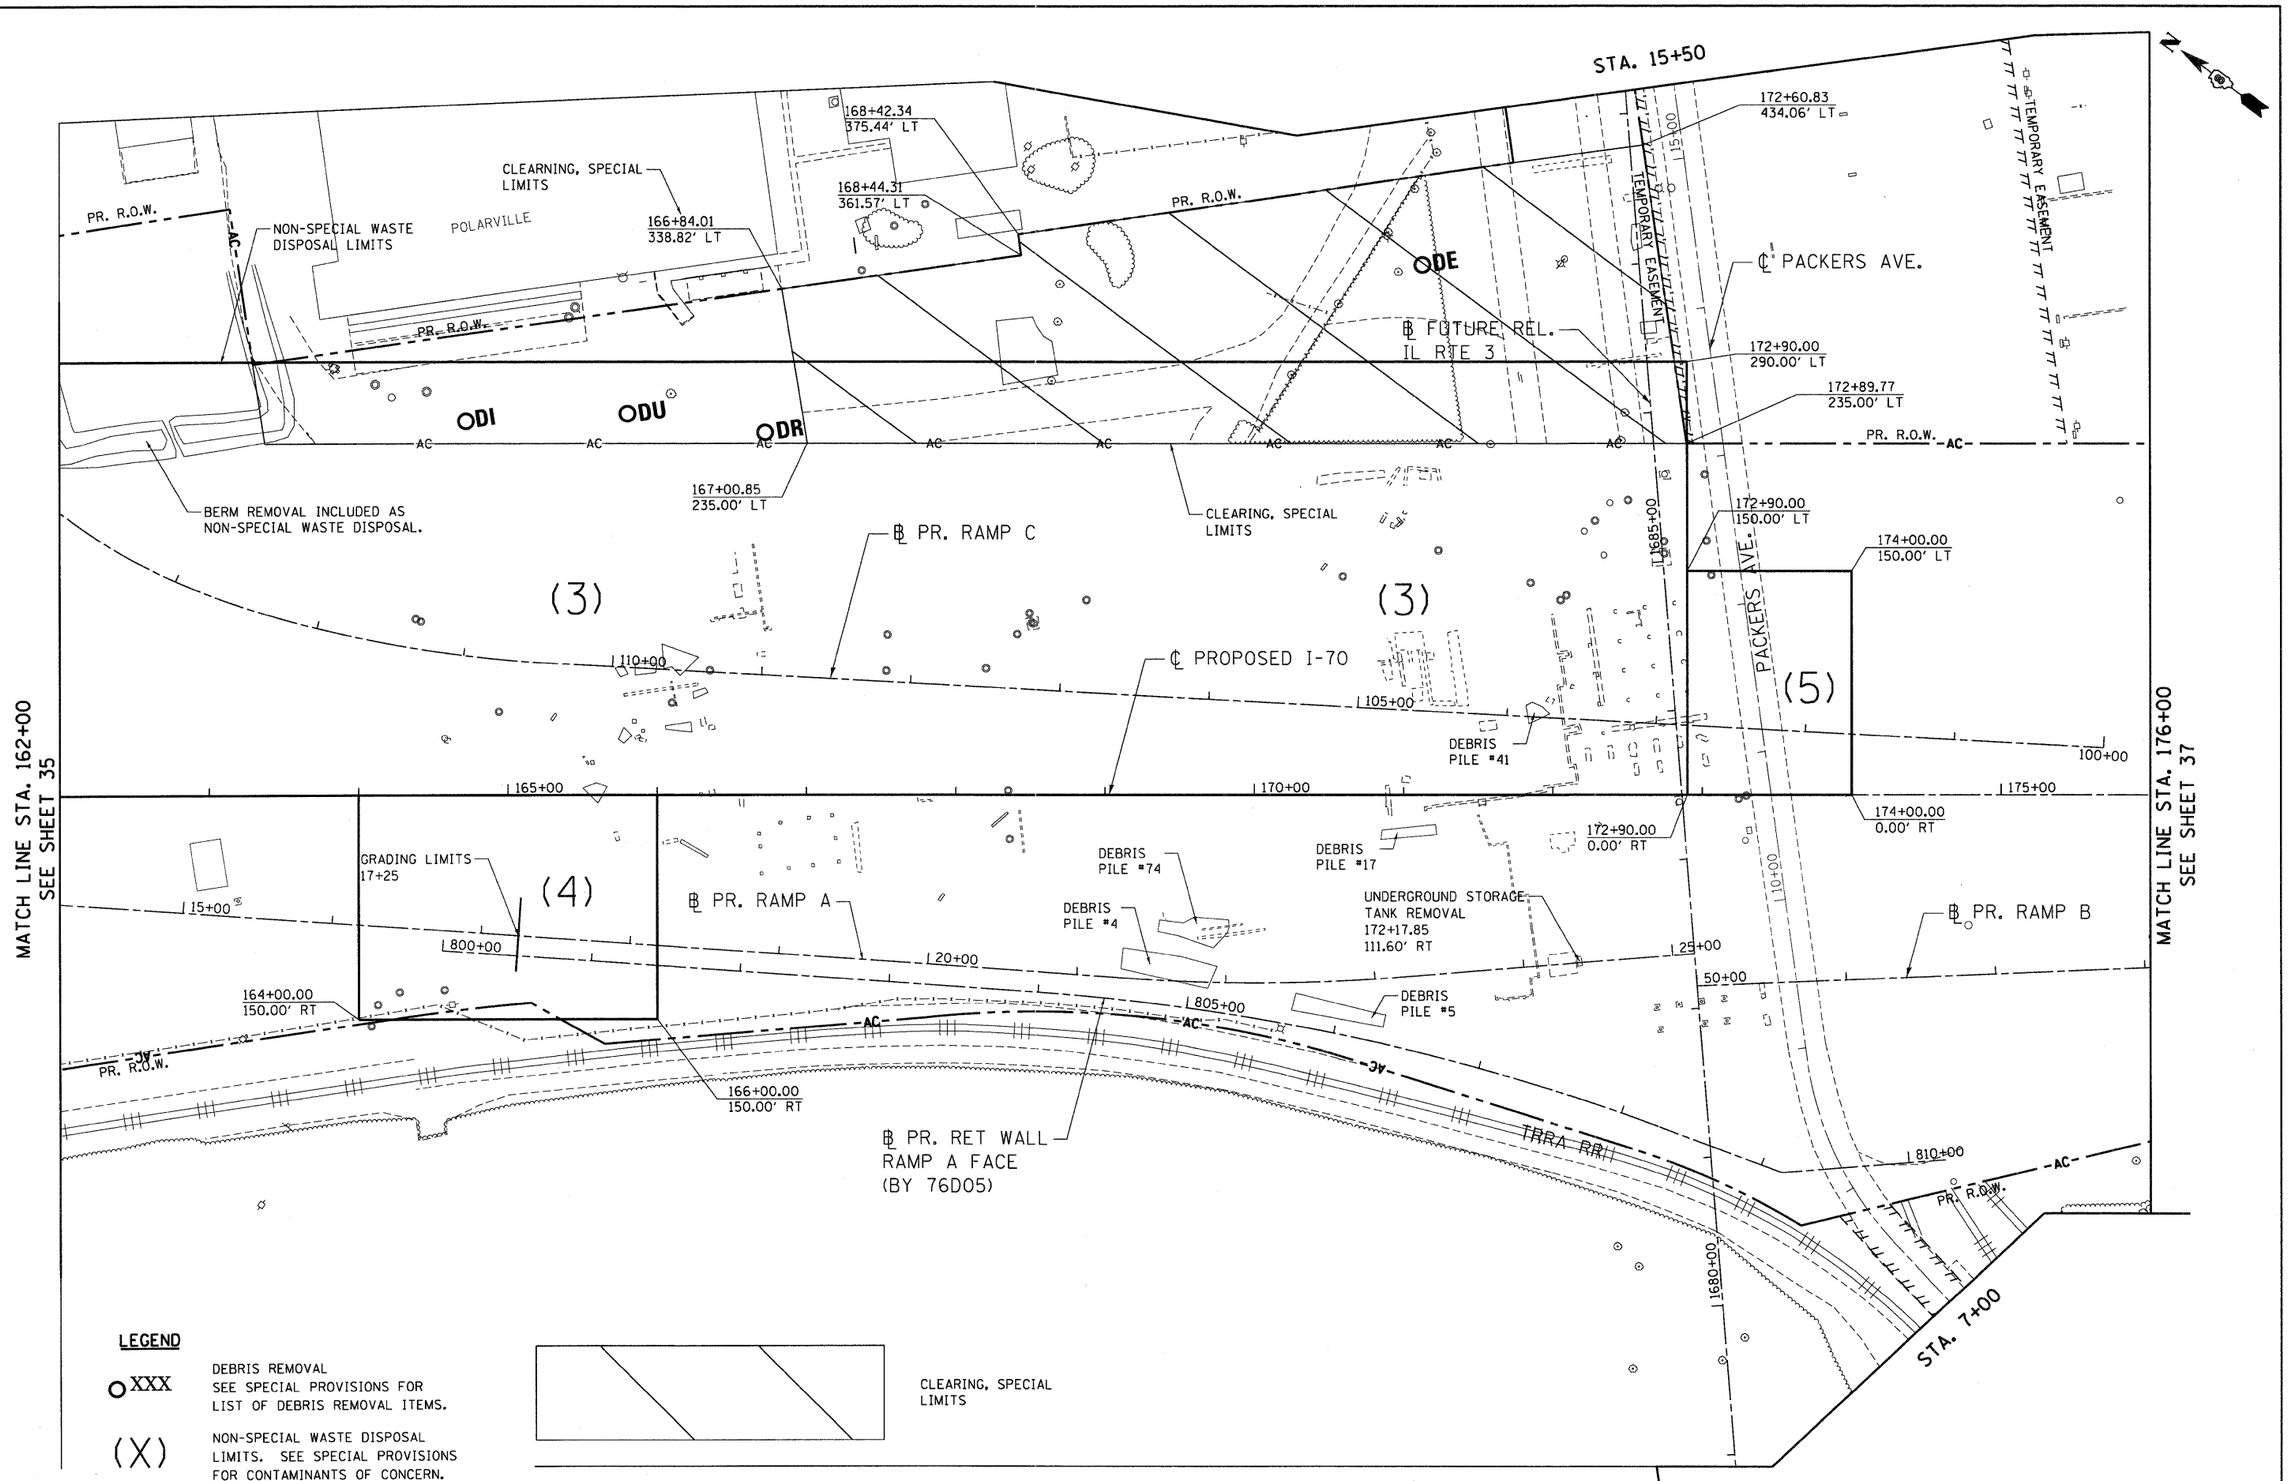

LEGEND

- ○ XXX — DEBRIS REMOVAL SEE SPECIAL PROVISIONS FOR LIST OF DEBRIS REMOVAL ITEMS.
- (X) — NON-SPECIAL WASTE DISPOSAL LIMITS. SEE SPECIAL PROVISIONS FOR CONTAMINANTS OF CONCERN.
- CLEARING, SPECIAL LIMITS

FILE NAME = $FILE$	USER NAME = $USER$	DESIGNED - JB	REVISED -
		DRAWN - JB	REVISED -
	PLOT SCALE = $SCALE$	CHECKED - ACL	REVISED -
TENG & ASSOCIATES, INC. ENGINEERS/ARCHITECTS/PLANNERS CHICAGO, ILLINOIS	PLOT DATE = $DATE$	DATE - 02/04/11	REVISED -

STATE OF ILLINOIS
DEPARTMENT OF TRANSPORTATION
I-70 CONNECTION

PRELIMINARY SITE INVESTIGATION, DEBRIS REMOVAL AND CLEARING PLANS
STA. 162+00 TO STA. 176+00

SCALE: 1"=50' | SHEET NO. OF SHEETS | STA. TO STA.

F.A.P. RTE.	SECTION	COUNTY	TOTAL SHEETS	SHEET NO.
998	82-1A	ST. CLAIR	190	36
		CONTRACT NO. 76C41		
FED. ROAD DIST. NO.	ILLINOIS	FED. AID PROJECT		

\\DBCONN-99-MOTIF1.DGN, \\DBCONN-06-BORDER1.DGN, \\DBCONN-06-LAYOUT1.DGN, \\DBCONN-06-LEGEND1.DGN, \\DBCONN-06-MOTIF1.DGN, \\DBCONN-11-MOTIF1.DGN, \\DBCONN-06-
2-04-2011, 15:15:12 BDAGHAJD \\FS-68414\VAN\VHAL1.JP-TRANS.07\222\28596-681\CIVIL\CADD\99 ALL CONTRACTS\CONN SHEETS CONTRACT 85\DBCONN-99-SHT-1402MAT1-152B0.DGN