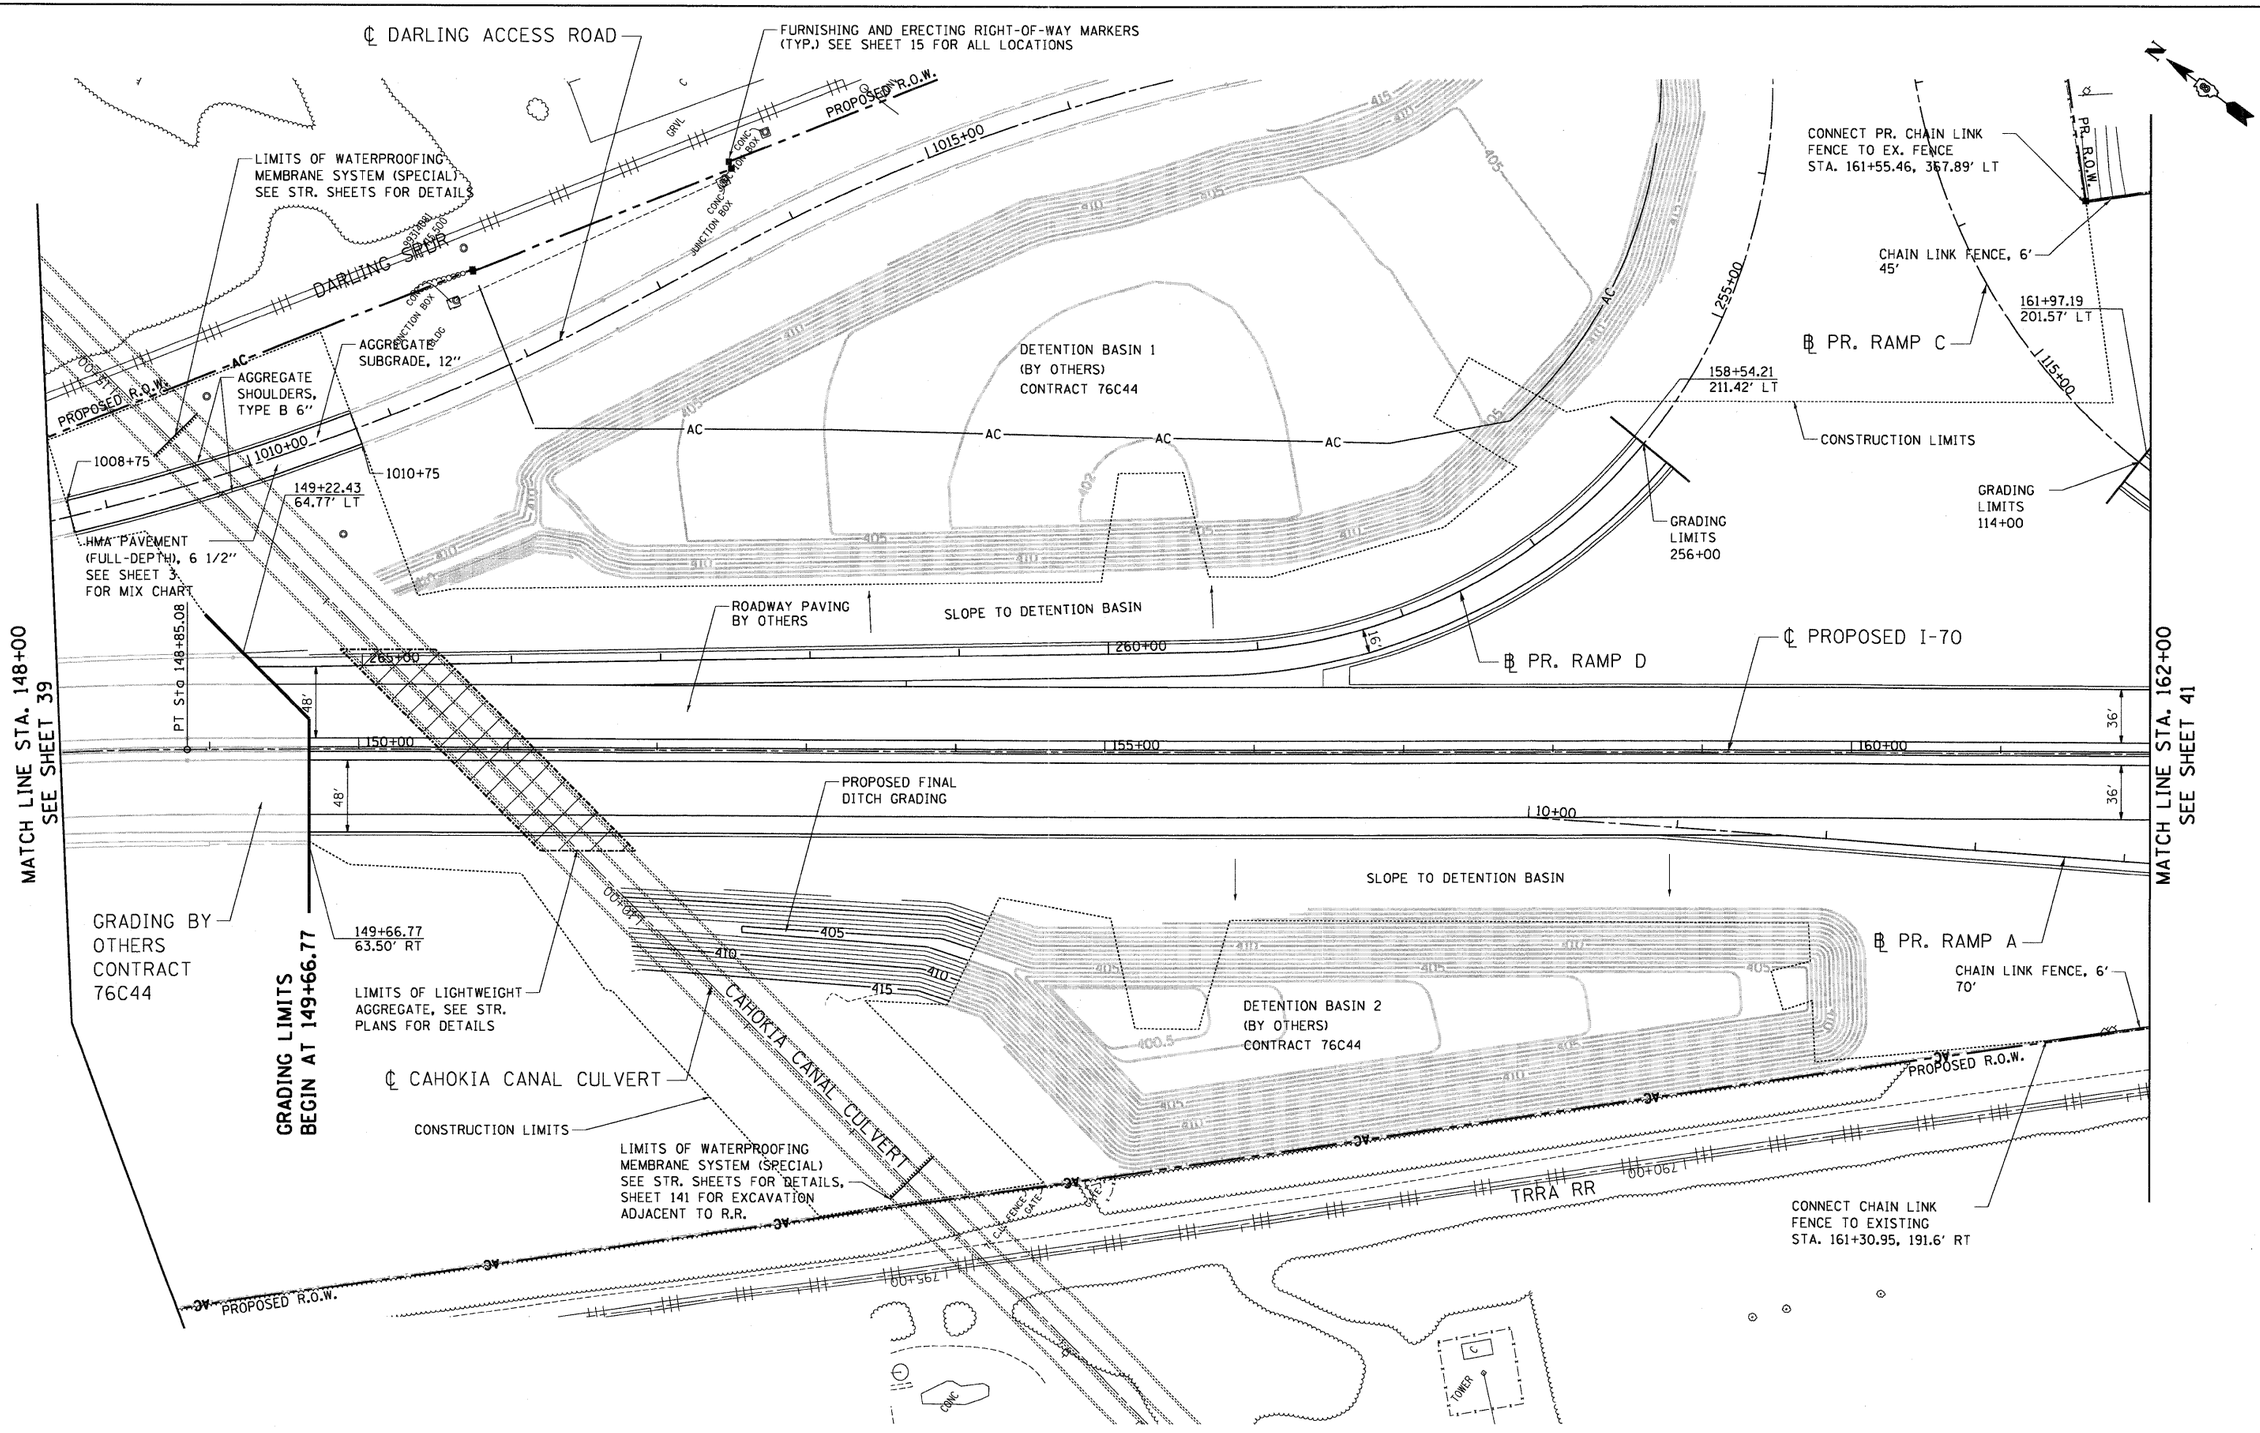

..\DGN\99-MOTIFLDGN,..\DGN\05-BORDERLDGN,..\DGN\99-LAYOUTLDGN,..\DGN\05-LEGENDLDGN,..\DGN\05-MOTIFLDGN,..\DGN\05-MOTIFLDGN,..\DGN\05-MOTIFLDGN,..\DGN\06-001-PG.DGN,..\DGN\06-CONTOURLDGN
5/04/2011 17:45:53 BONDHUD \\FS-0044\VAH\VAULT\D-TRANS.07\2202\20868-001\CIVIL\CAD\99 ALL CONTRACTS\DGN\SHEETS CONTRACT 05\DGN\06-SYT-PLHWY-14800.DGN

FILE NAME = $FILE$	USER NAME = $USER$	DESIGNED - JB	REVISED -	**STATE OF ILLINOIS** **DEPARTMENT OF TRANSPORTATION** I-70 CONNECTION
		DRAWN - JB	REVISED -	
TENG & ASSOCIATES, INC. ENGINEERS/ARCHITECTS/PLANNERS CHICAGO, ILLINOIS	PLOT SCALE = $SCALE$	CHECKED - ACL	REVISED -	
	PLOT DATE = $DATE$	DATE - 02/04/11	REVISED -	

PROPOSED I-70
ROADWAY PLAN
STA. 148+00 TO STA. 162+00

SCALE: 1"=50' | SHEET NO. OF SHEETS | STA. TO STA.

F.A.P. RTE.	SECTION	COUNTY	TOTAL SHEETS	SHEET NO.
998	82-1A	ST. CLAIR	190	40
		CONTRACT NO. 76C41		
FED. ROAD DIST. NO.	ILLINOIS	FED. AID PROJECT		