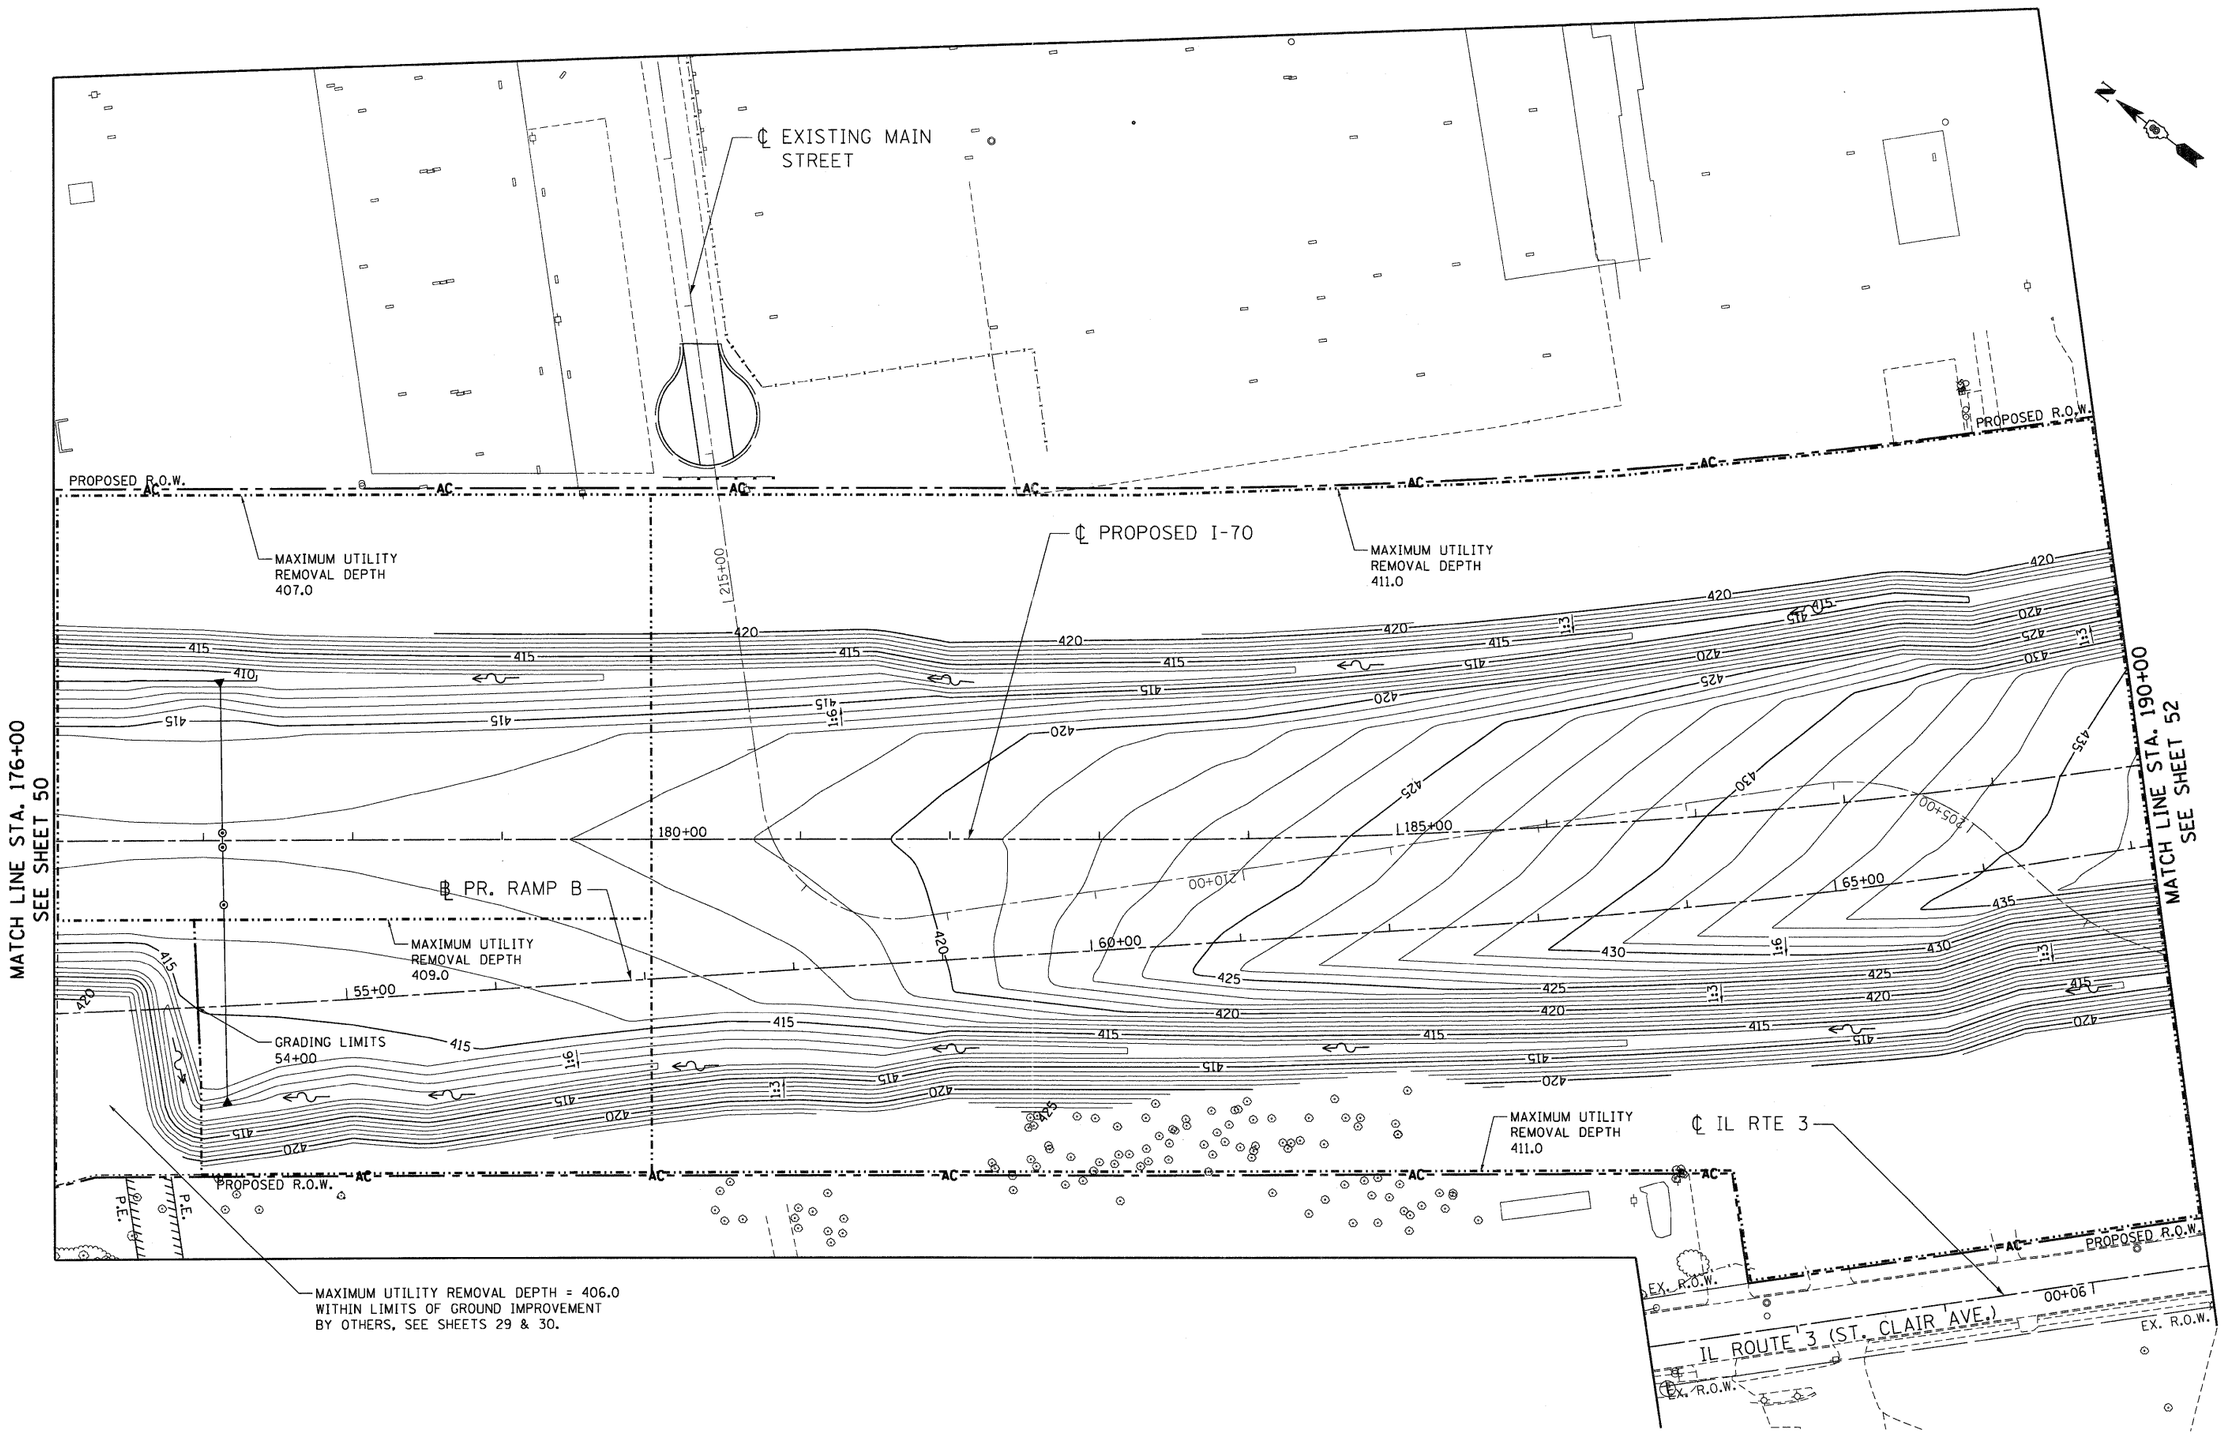


..\DBCONN-99-MOTIFL.DGN, ..\DBCONN-05-BORDER.DGN, ..\DBCONN-99-LAYOUT.DGN, ..\DBCONN-06-LEGEND.DGN, ..\DBCONN-06-MOTIF.DGN, ..\DBCONN-11-MOTIFL.DGN, ..\DBCONN-99-TITLE.DGN
2-04-2011, 16:03:17 BONDHUJD \\FS-0044\SAM\VAULT\D-TRANS.BY\22022\208859-80R\CIVIL\CADD\99 ALL CONTRACTS\CONN\SHEETS CONTRACT 86\DBCONN-06-SHT-LAYOUT.DGN

| | | | | |
|---|---|---|---|---|
| FILE NAME = $FILE$ | USER NAME = $USER$ | DESIGNED - JB | REVISED - | **STATE OF ILLINOIS DEPARTMENT OF TRANSPORTATION** I-70 CONNECTION |
| TENG & ASSOCIATES, INC. ENGINEERS/ARCHITECTS/PLANNERS CHICAGO, ILLINOIS | | DRAWN - JB | REVISED - | |
| | PLOT SCALE = $SCALE$ | CHECKED - ACL | REVISED - | |
| | PLOT DATE = $DATE$ | DATE - 02/04/11 | REVISED - | |

**PROPOSED I-70**
**PROPOSED GRADING PLANS**
**STA. 176+00 TO STA. 190+00**

SCALE: 1"=50' | SHEET NO. OF SHEETS | STA. TO STA.

| F.A.P. RTE. | SECTION | COUNTY | TOTAL SHEETS | SHEET NO. |
|---|---|---|---|---|
| 998 | 82-1A | ST. CLAIR | 190 | 51 |
| | | CONTRACT NO. 76C41 | | |
| FED. ROAD DIST. NO. | ILLINOIS | FED. AID PROJECT | | |