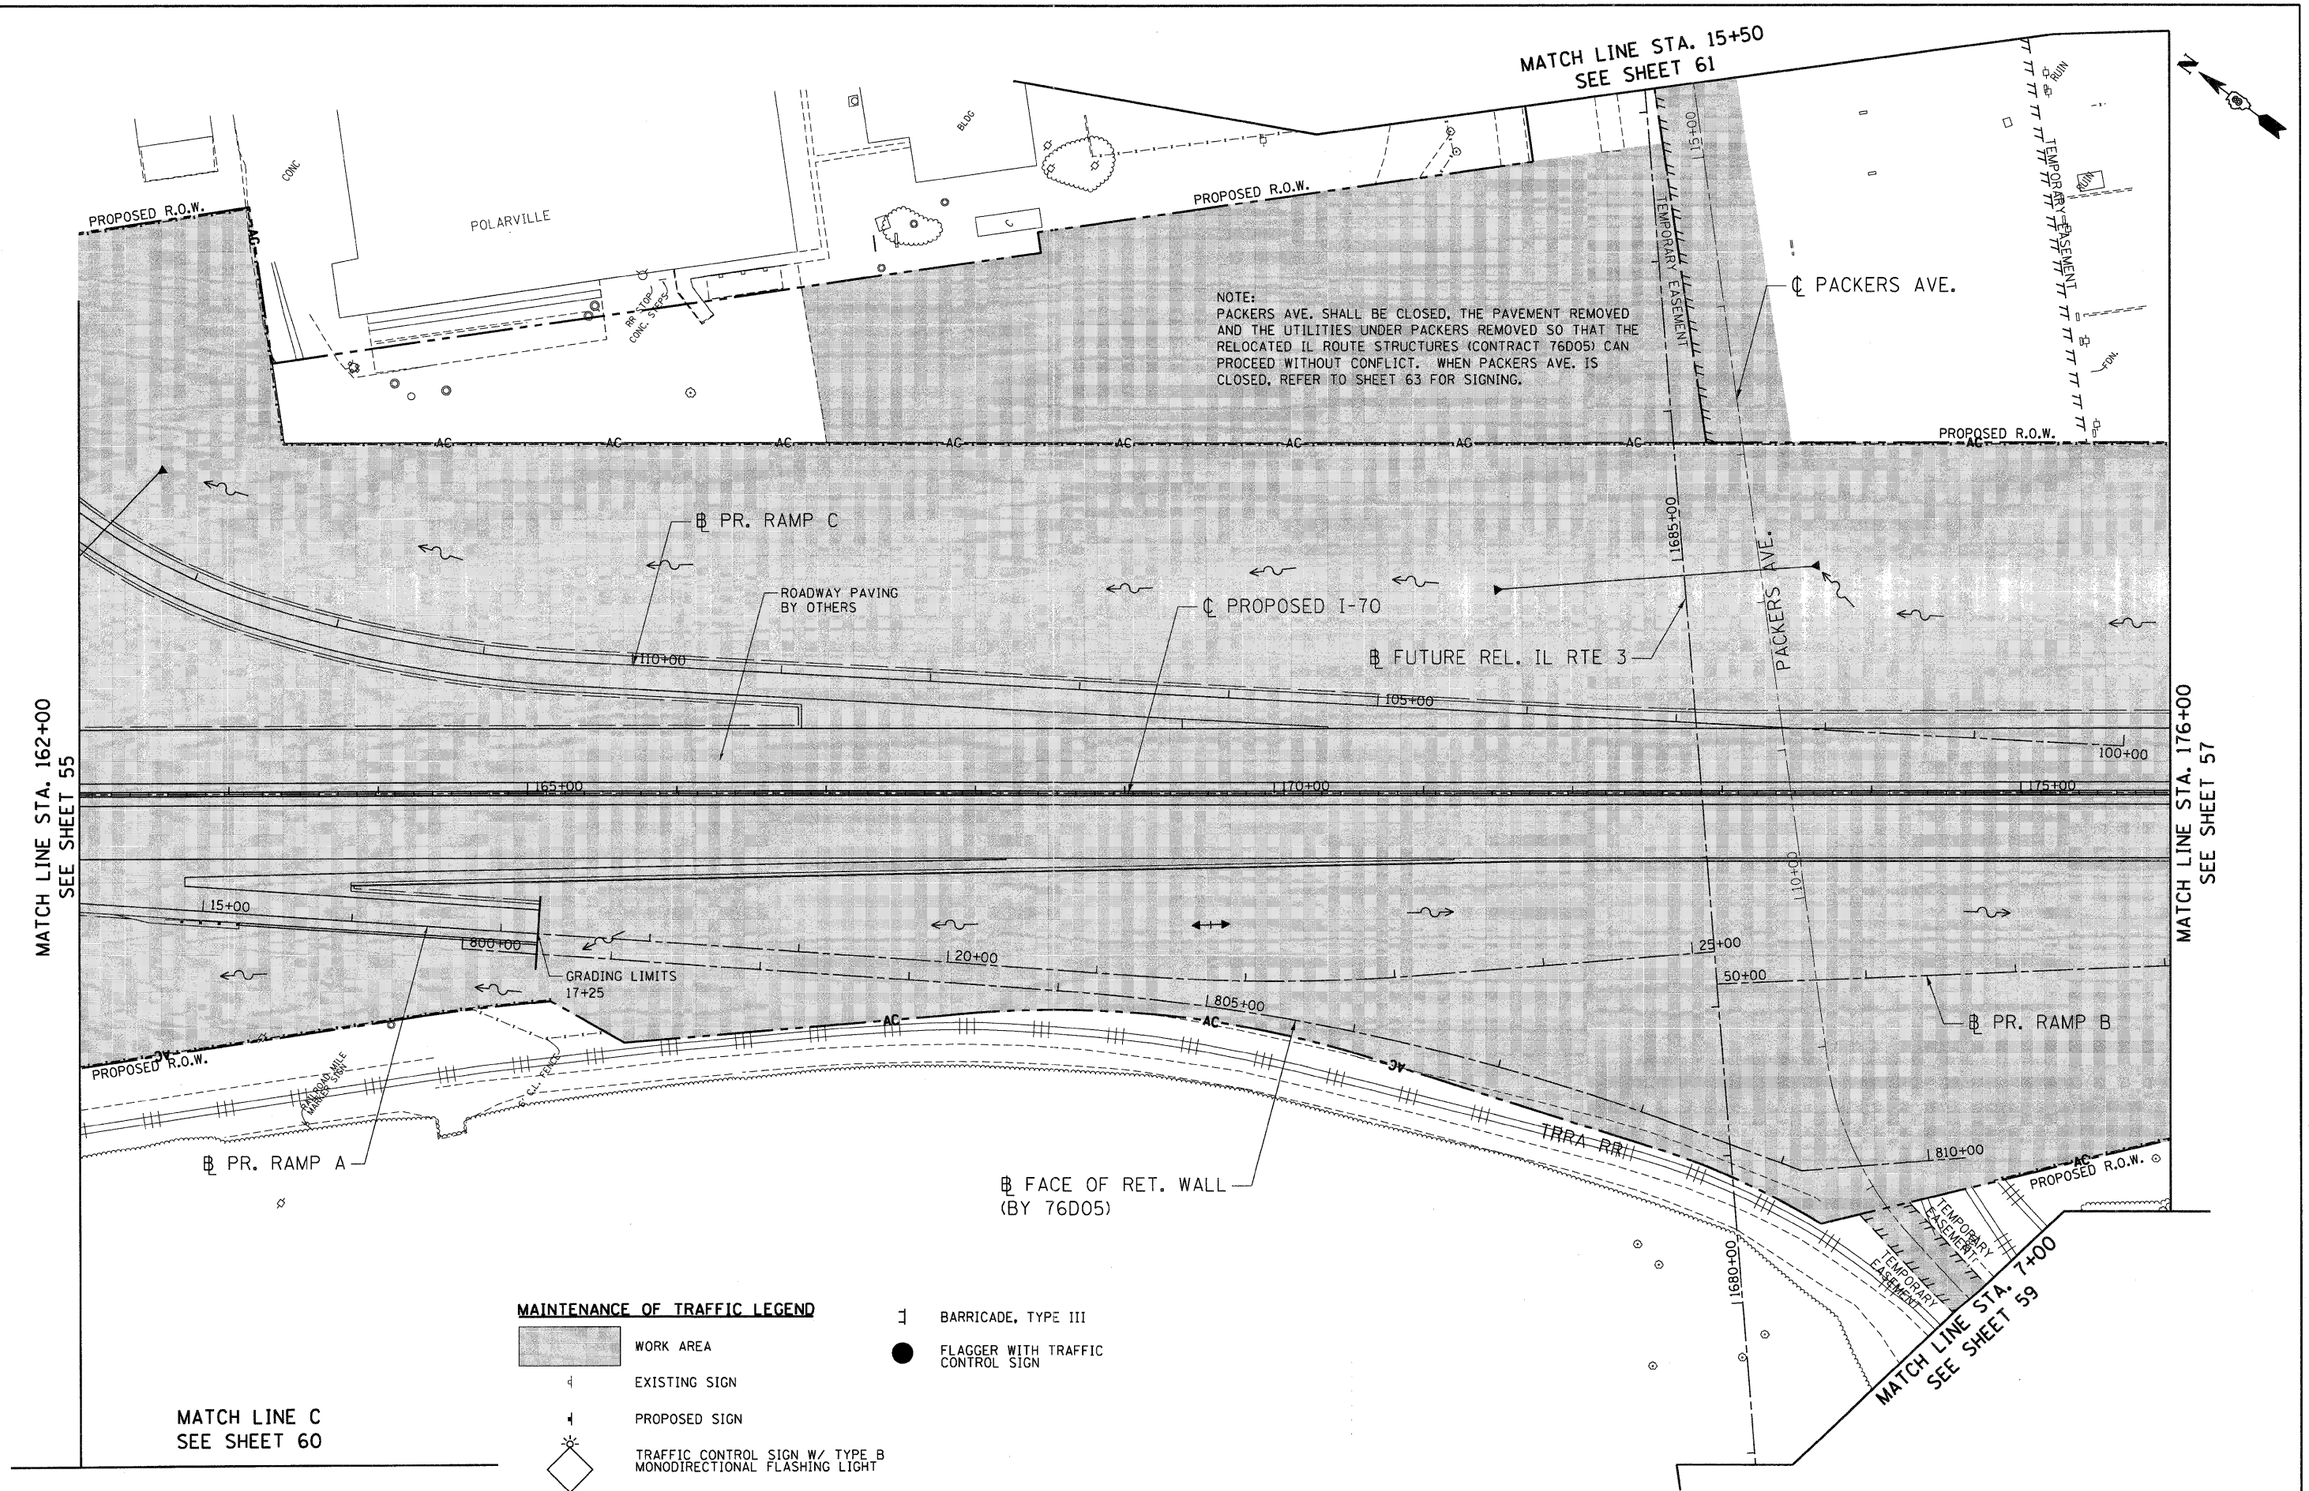

FILE NAME = $FILEL$	USER NAME = $USER$	DESIGNED - JB	REVISED -	STATE OF ILLINOIS DEPARTMENT OF TRANSPORTATION I-70 CONNECTION	PROPOSED I-70 SUGGESTED STAGING AND MAINTENANCE OF TRAFFIC STA. 162+00 TO STA. 176+00	F.A.P. RTE.	SECTION	COUNTY	TOTAL SHEETS	SHEET NO.
		DRAWN - JB	REVISED -			998	82-1A	ST. CLAIR	190	56
TENG & ASSOCIATES, INC. ENGINEERS/ARCHITECTS/PLANNERS CHICAGO, ILLINOIS	PLOT SCALE = $SCALE$	CHECKED - ACL	REVISED -			CONTRACT NO. 76C41				
	PLOT DATE = $DATE$	DATE - 02/04/11	REVISED -		SCALE: 1"=50' SHEET NO. OF SHEETS STA. TO STA.	FED. ROAD DIST. NO.	ILLINOIS	FED. AID PROJECT		

..\DBCONN-99-MOTIFL.DGN, ..\DBCONN-05-BORDERL.DGN, ..\DBCONN-06-LAYOUTL.DGN, ..\DBCONN-05-LEGEND.DGN, ..\DBCONN-06-MOTIFL.DGN, ..\DBCONN-11-MOTIFL.DGN
2-04-2011,16:05:05 BONDHUJO \\FS-0014\HAM\PROJ\CP-TRANS.BY\22202_208659-001\CIVIL\GRD\99 ALL CONTRACTS\CONN\SHEETS CONTRACT 06\DBCONN-06-SHT-STAGE1-162MLD.DGN