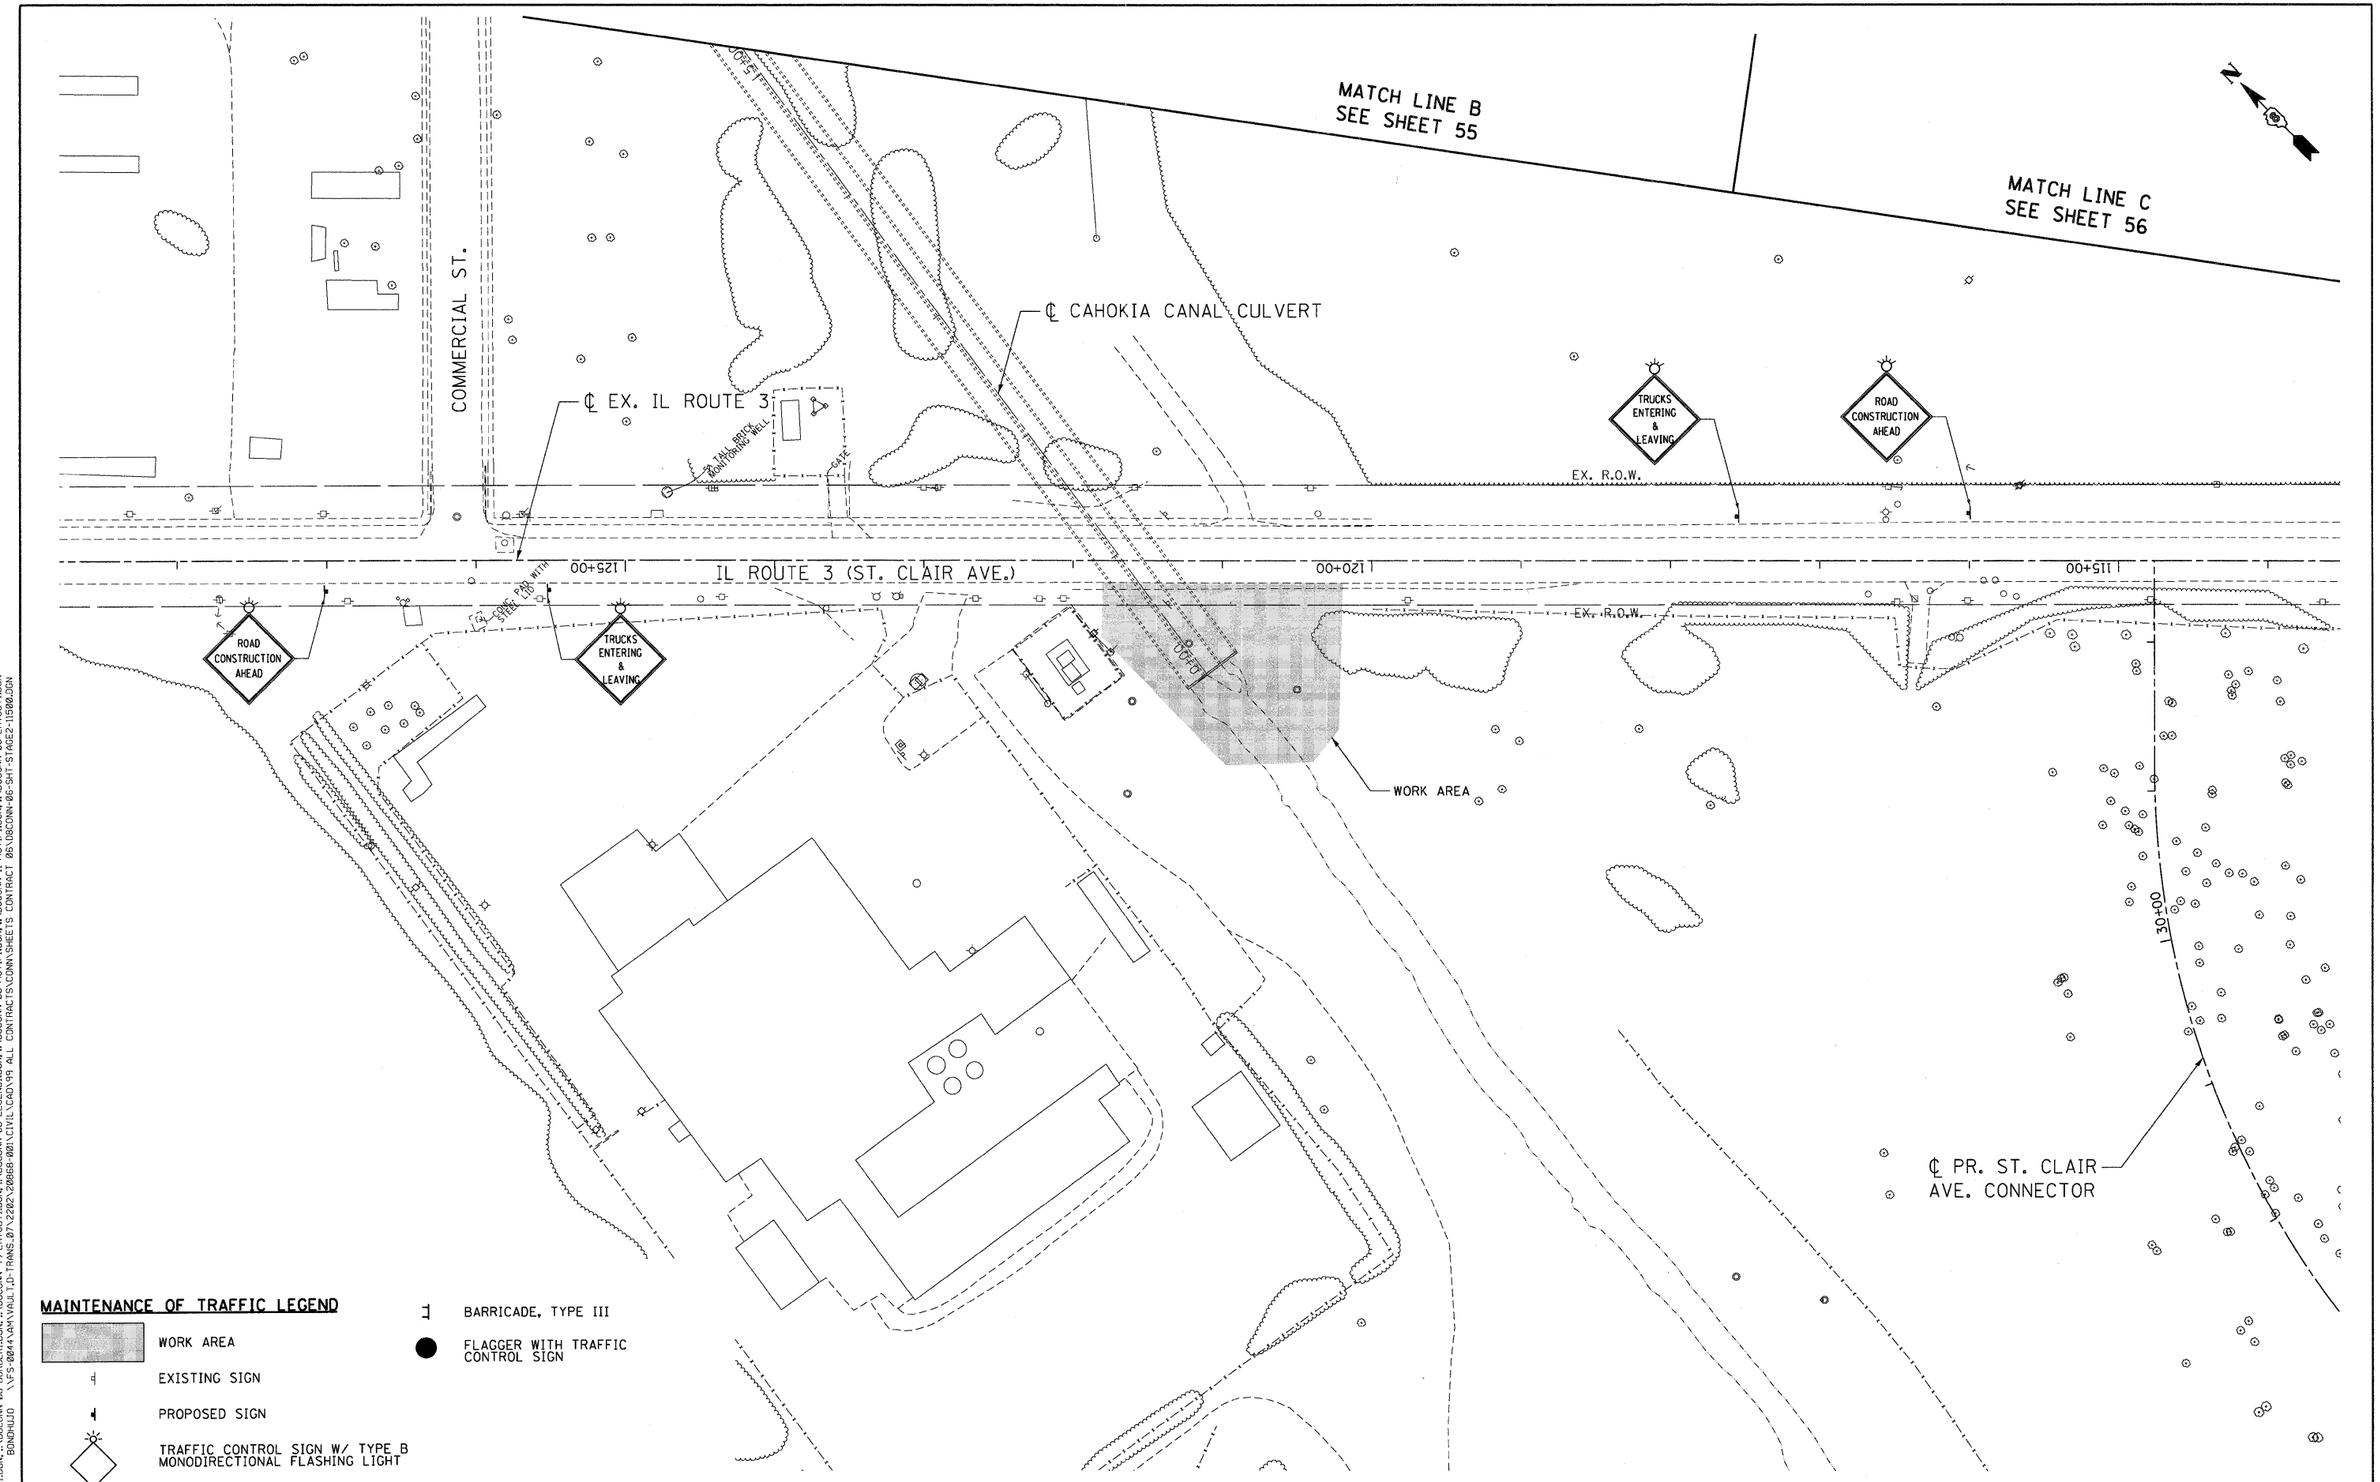

FILE NAME = $FILEL$	USER NAME = $USER$	DESIGNED - JB	REVISED -
		DRAWN - JB	REVISED -
TENG TENG & ASSOCIATES, INC. ENGINEERS/ARCHITECTS/PLANNERS CHICAGO, ILLINOIS	PLOT SCALE = $SCALE$	CHECKED - ACL	REVISED -
	PLOT DATE = $DATE$	DATE - 02/04/11	REVISED -

STATE OF ILLINOIS
DEPARTMENT OF TRANSPORTATION
I-70 CONNECTION

EXISTING ST. CLAIR AVENUE
SUGGESTED STAGING AND MAINTENANCE OF TRAFFIC
STA. 113+50 TO STA. 129+00

SCALE: 1"=50' | SHEET NO. OF SHEETS | STA. TO STA.

F.A.P. RTE.	SECTION	COUNTY	TOTAL SHEETS	SHEET NO.
998	82-1A	ST. CLAIR	190	60
		CONTRACT NO. 76C41		
FED. ROAD DIST. NO.	ILLINOIS	FED. AID PROJECT		

..\D8CONN-99-MOTIFI.DGN, ..\D8CONN-06-BORDER1.DGN, ..\D8CONN-99-LAYOUT1.DGN, ..\D8CONN-06-LEGEND1.DGN, ..\D8CONN-06-MOTIFI.DGN, ..\D8CONN-11-MOTIFI.DGN, ..\D8CONN-06-LAYOUT1.DGN
2-04-2011, 16:06:48 BONDHUJO \\FS-0044\AM\VAULT_D-TRANS_07\2202\20868-001\CIVIL\CAD\99 ALL CONTRACTS\CONN\SHEETS CONTRACT 06\D8CONN-06-SHT-STAGE2-11500.DGN