NOTES:
1. SEE SHEETS 88 TO 95 FOR REMOVAL LENGTHS AND LOCATIONS.
2. SEE SHEET 30 FOR INSPECTION WELL REMOVALS.
3. THIS LIVE IAWC WATER MAIN WILL BE RELOCATED BY OTHERS DURING THIS CONTRACT. WHILE THE MAIN IS LIVE, THE CONTRACTOR SHALL TAKE THE FOLLOWING PRECAUTIONS FOR ANY CONSTRUCTION ACTIVITIES NEAR THIS WATER MAIN.
- THE CONTRACTOR SHALL LOCATE THE EXISTING WATER MAIN WITHIN PROPOSED ROW AND PLACE TEMPORARY FENCE ALONG THE WATER MAIN AND PROHIBIT HEAVY CONSTRUCTION FROM CROSSING THE WATER MAIN LOCATION. THIS TEMPORARY FENCE AND WORK SHALL BE AT NO ADDITIONAL COST TO THE CONTRACT.
- THE CONTRACTOR SHALL NOTIFY THE ENGINEER 3 DAYS IN ADVANCE OF ANY REMOVAL OPERATIONS WITHIN 15' OF THIS WATER MAIN.
- AFTER ANY REMOVAL OF PAVEMENT OR OTHER REMOVAL ITEMS OVER THE WATER MAIN, THE BACKFILL SHALL BE PLACED AND COMPACTED AS DIRECTED BY THE ENGINEER. THIS WORK SHALL BE AT NO ADDITIONAL COST TO THE CONTRACT.

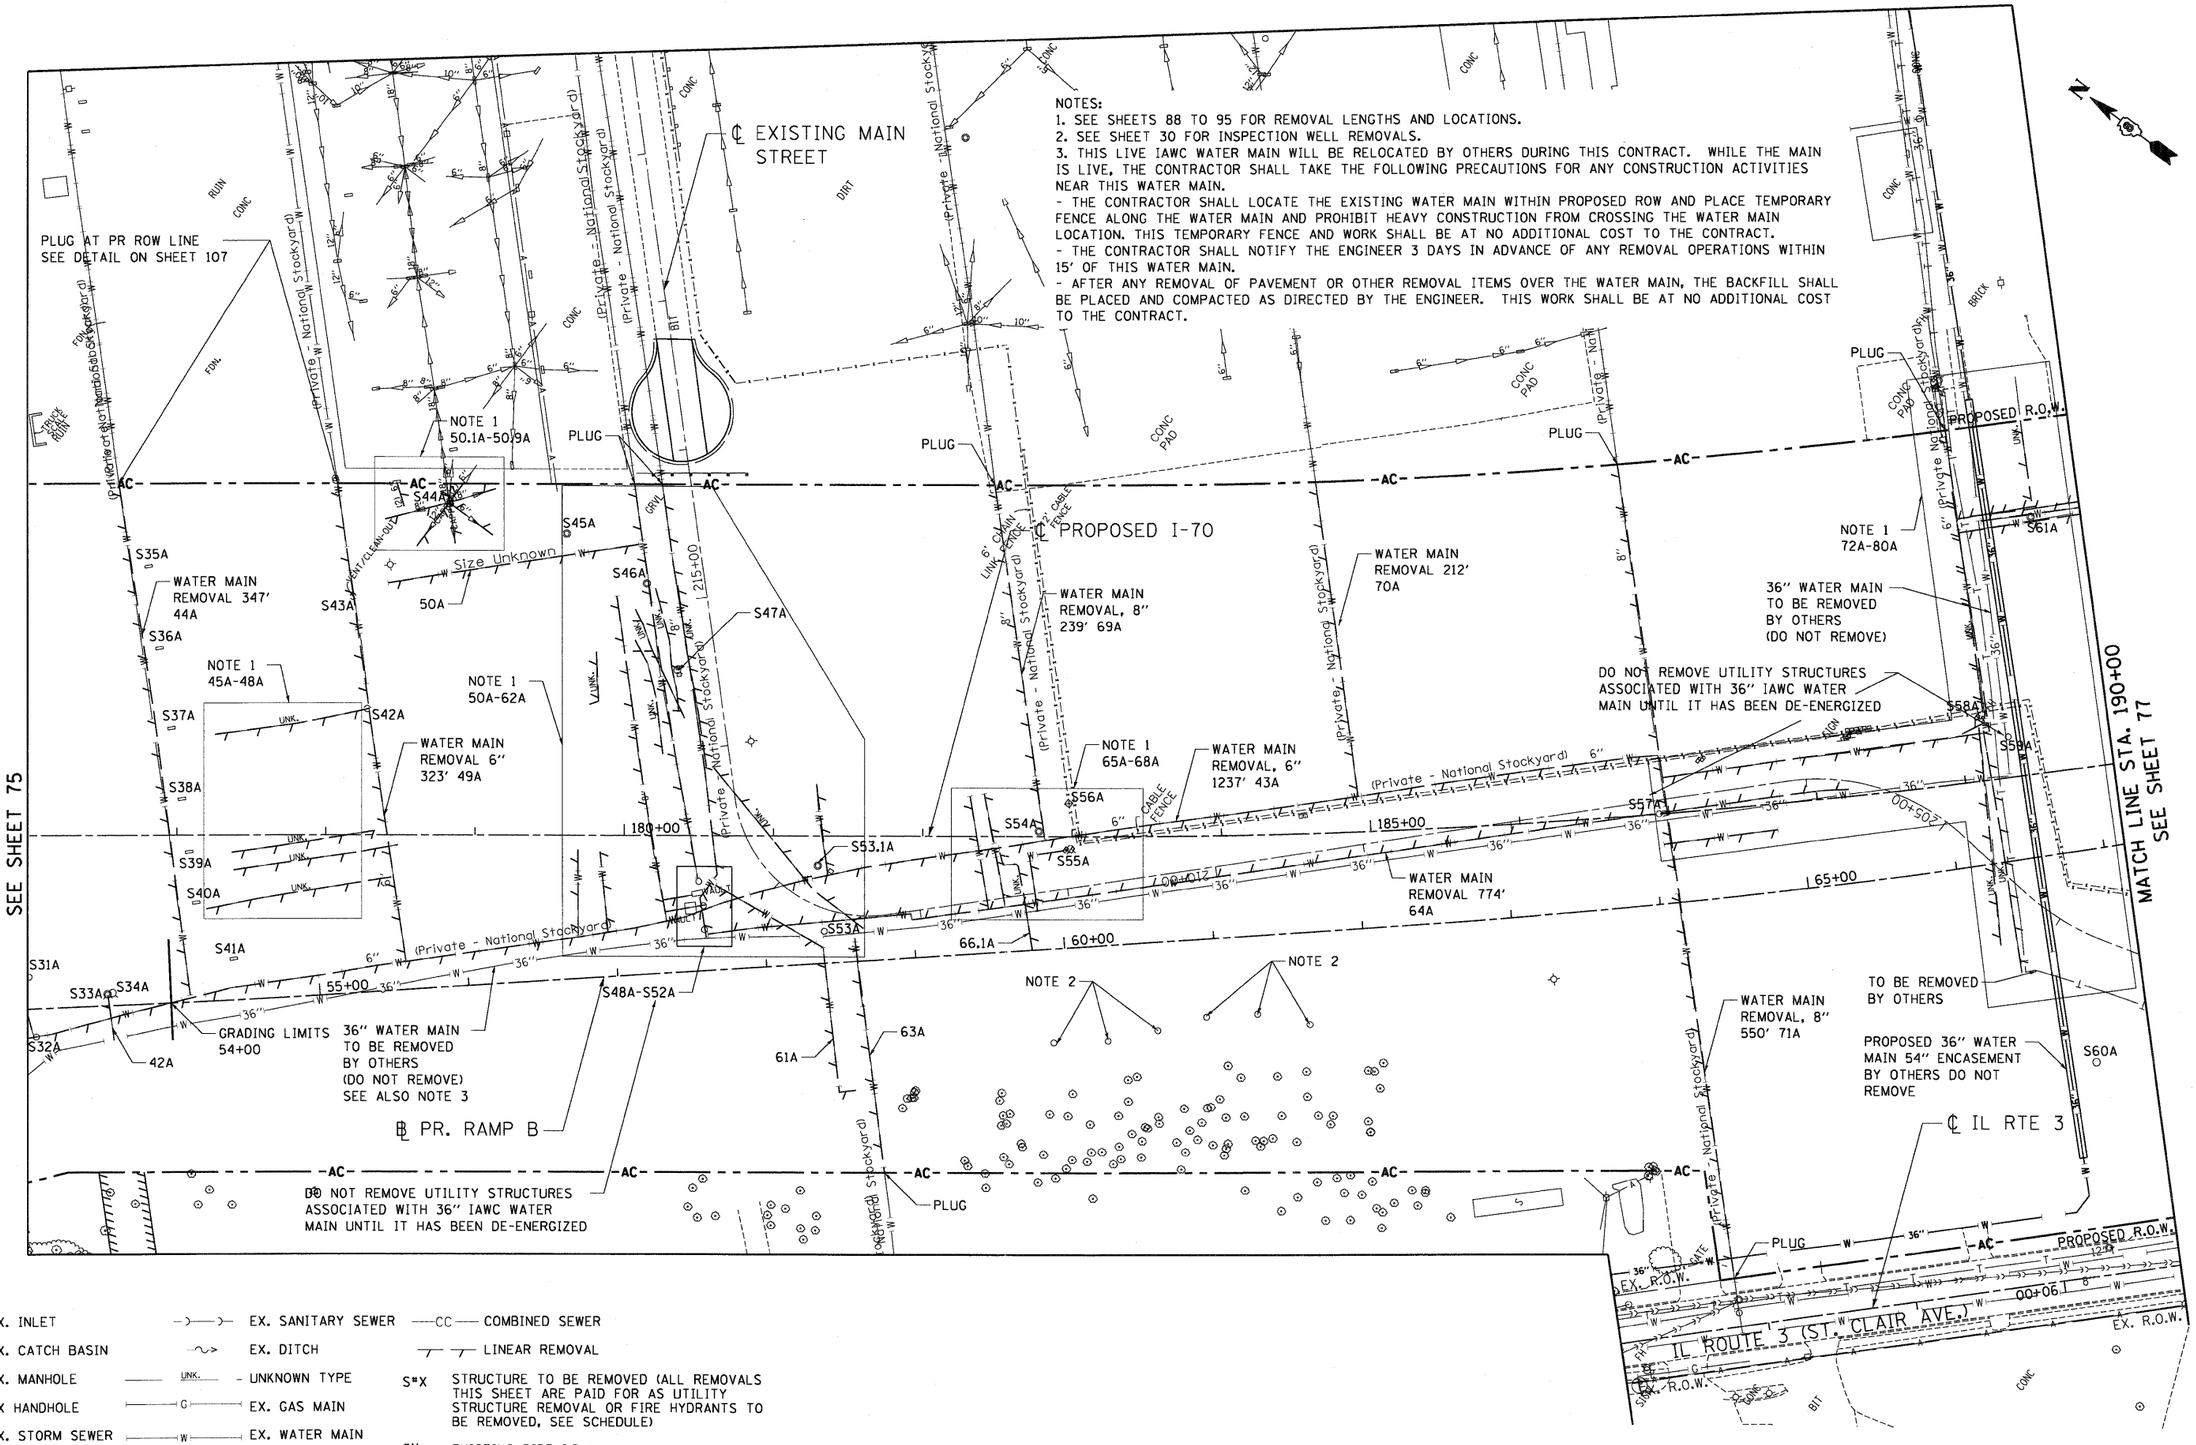

LEGEND

EX. INLET	EX. SANITARY SEWER	COMBINED SEWER	
EX. CATCH BASIN	EX. DITCH	LINEAR REMOVAL	
EX. MANHOLE	UNK. - UNKNOWN TYPE	S#X	STRUCTURE TO BE REMOVED (ALL REMOVALS THIS SHEET ARE PAID FOR AS UTILITY STRUCTURE REMOVAL OR FIRE HYDRANTS TO BE REMOVED, SEE SCHEDULE)
EX HANDHOLE	EX. GAS MAIN		
EX. STORM SEWER	EX. WATER MAIN	#X	EXISTING PIPE I.D.#

FILE NAME = $FILEL$	USER NAME = $USER$	DESIGNED - JB	REVISED -	STATE OF ILLINOIS DEPARTMENT OF TRANSPORTATION I-70 CONNECTION	PROPOSED I-70 EXISTING DRAINAGE & UTILITIES STA. 176+00 TO STA. 190+00
		DRAWN - JB	REVISED -		
TENG TENG & ASSOCIATES, INC. ENGINEERS/ARCHITECTS/PLANNERS CHICAGO, ILLINOIS	PLOT SCALE = $SCALE$	CHECKED - ACL	REVISED -		
	PLOT DATE = $DATE$	DATE - 02/04/11	REVISED -		SCALE: 1"=50' SHEET NO. OF SHEETS STA. TO STA.

F.A.P. RTE.	SECTION	COUNTY	TOTAL SHEETS	SHEET NO.
998	82-1A	ST. CLAIR	190	76
		CONTRACT NO. 76C41		
FED. ROAD DIST. NO.	ILLINOIS	FED. AID PROJECT		

\\DBCONN-99-MOTIFLIGHN, \\DBCONN-06-BORDERILIGHN, \\DBCONN-99-(AYDUTILIGHN, \\DBCONN-06-LEGENDLIGHN, \\DBCONN-06-MOTIFILIGHN, \\DBCONN-11-MOTIFLIGHN, \\DBCONN-03-GEOMETRICSLIGHN
5/04/2011, 17:58:06 BONDHUJO \\FS-06044\PW\VAULT\D-TRANS.07\2202\26588-001\CIVIL\CAD\99 ALL CONTRACTS\CONNSHEETS CONTRACT 06\DBCONN 06-SHT-DRNUTIL(1-17)608.DGN