THE BOLD UTILITIES ON THIS SHEET HAVE NOT BEEN VERIFIED BY SURVEY. THEY APPEAR ONLY ON AN EXISTING SEWER ATLAS. THE LIGHTER UTILITIES HAVE BEEN VERIFIED. THESE REMOVALS APPEAR ON THE UTILITY REMOVAL SHEETS OR ARE BY OTHERS (CONTRACT 76C44).

NOTES:
1. SEE SHEETS 88 TO 95 FOR REMOVAL LENGTHS

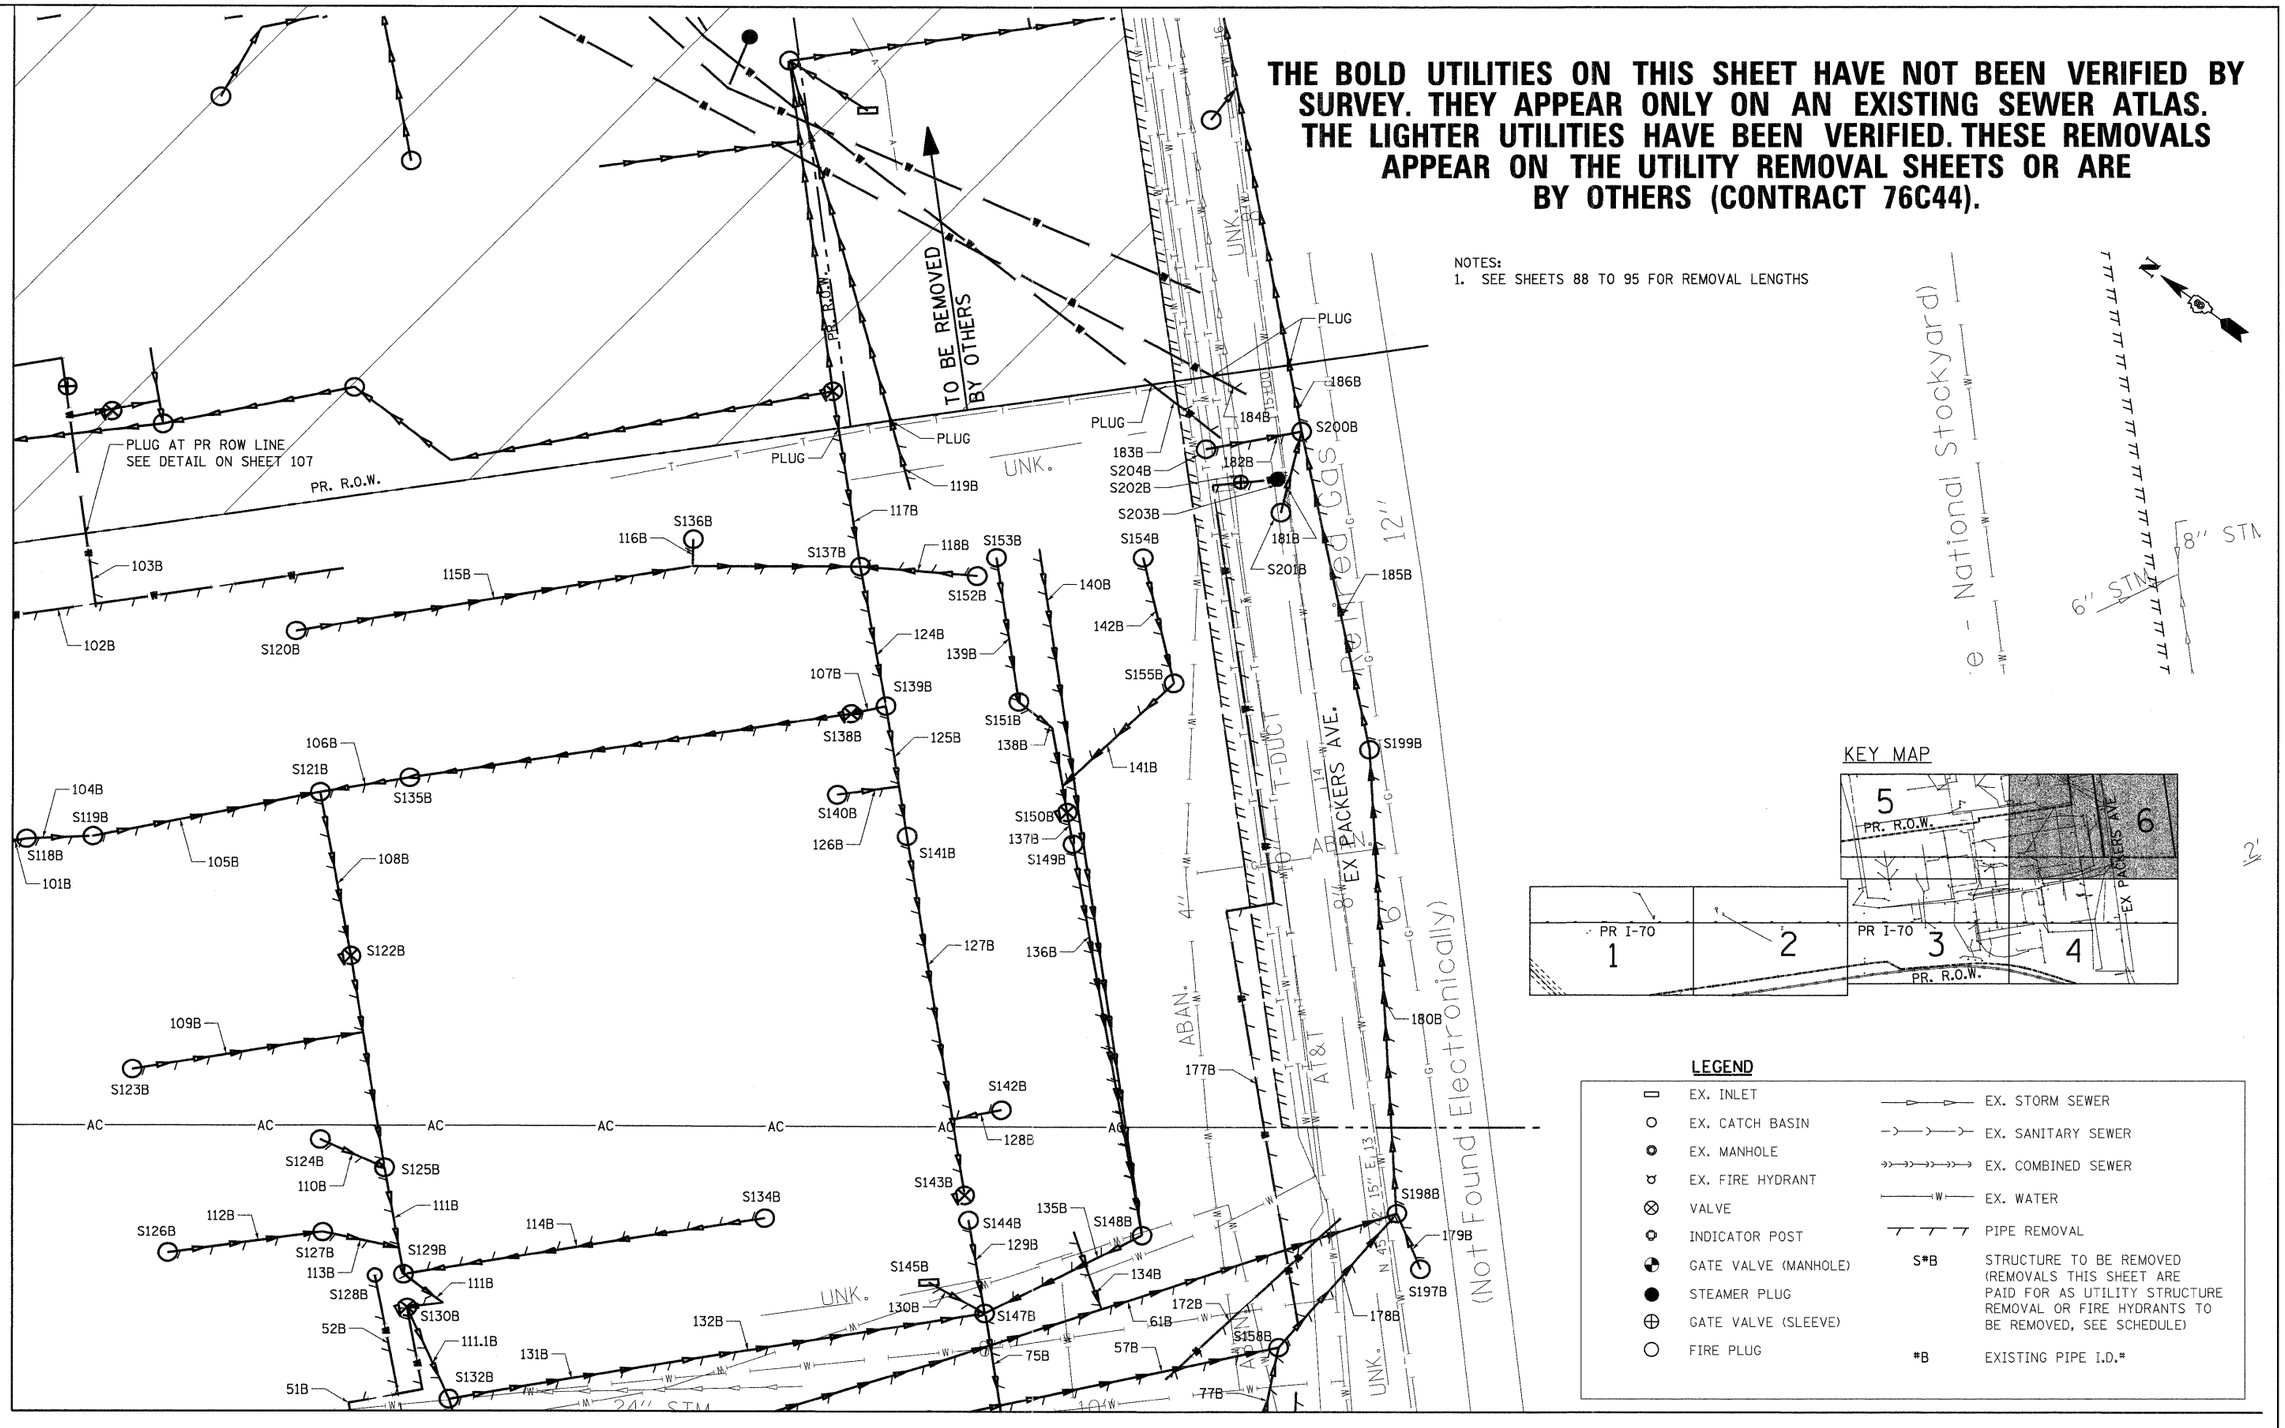

LEGEND

EX. INLET	EX. STORM SEWER
EX. CATCH BASIN	EX. SANITARY SEWER
EX. MANHOLE	EX. COMBINED SEWER
EX. FIRE HYDRANT	EX. WATER
VALVE	PIPE REMOVAL
INDICATOR POST	S#B — STRUCTURE TO BE REMOVED (REMOVALS THIS SHEET ARE PAID FOR AS UTILITY STRUCTURE REMOVAL OR FIRE HYDRANTS TO BE REMOVED, SEE SCHEDULE)
GATE VALVE (MANHOLE)	#B — EXISTING PIPE I.D.#
STEAMER PLUG	
GATE VALVE (SLEEVE)	
FIRE PLUG	

FILE NAME = $FILEL$	USER NAME = $USER$	DESIGNED - JB	REVISED -
		DRAWN - JB	REVISED -
TENG TENG & ASSOCIATES, INC. ENGINEERS/ARCHITECTS/PLANNERS CHICAGO, ILLINOIS	PLOT SCALE = $SCALE$	CHECKED - ACL	REVISED -
	PLOT DATE = $DATE$	DATE - 02/04/11	REVISED -

STATE OF ILLINOIS
DEPARTMENT OF TRANSPORTATION
I-70 CONNECTION

PROPOSED I-70
EXISTING SEWER ATLAS 6

SCALE: 1"=20' | SHEET NO. OF SHEETS | STA. TO STA.

F.A.P. RTE.	SECTION	COUNTY	TOTAL SHEETS	SHEET NO.
998	82-1A	ST. CLAIR	190	84

CONTRACT NO. 76C41

FED. ROAD DIST. NO. | ILLINOIS | FED. AID PROJECT

..\D8CONN-99-MOTIF1.DGN, ..\D8CONN-06-BORDER1.DGN, ..\D8CONN-06-MOTIF1.DGN, ..\D8CONN-11-MOTIF1.DGN, ..\D8CONN-15-MOTIF1.DGN, ..\D8CONN-06-LAYOUT2.DGN, ..\D8CONN-06-LEGEND1.DGN, ..\D8CONN-05-MOTIF1.DGN
2-08-2011, 16:22:06 BONDHUJO \\FS-0044\AM\VAULT_D-TRANS_07\2202\20868-001\CIVIL\CAD\99 ALL CONTRACTS\CONN\SHEETS CONTRACT 06\D8CONN-06-SHT-DRNUTIL4-216950.DGN