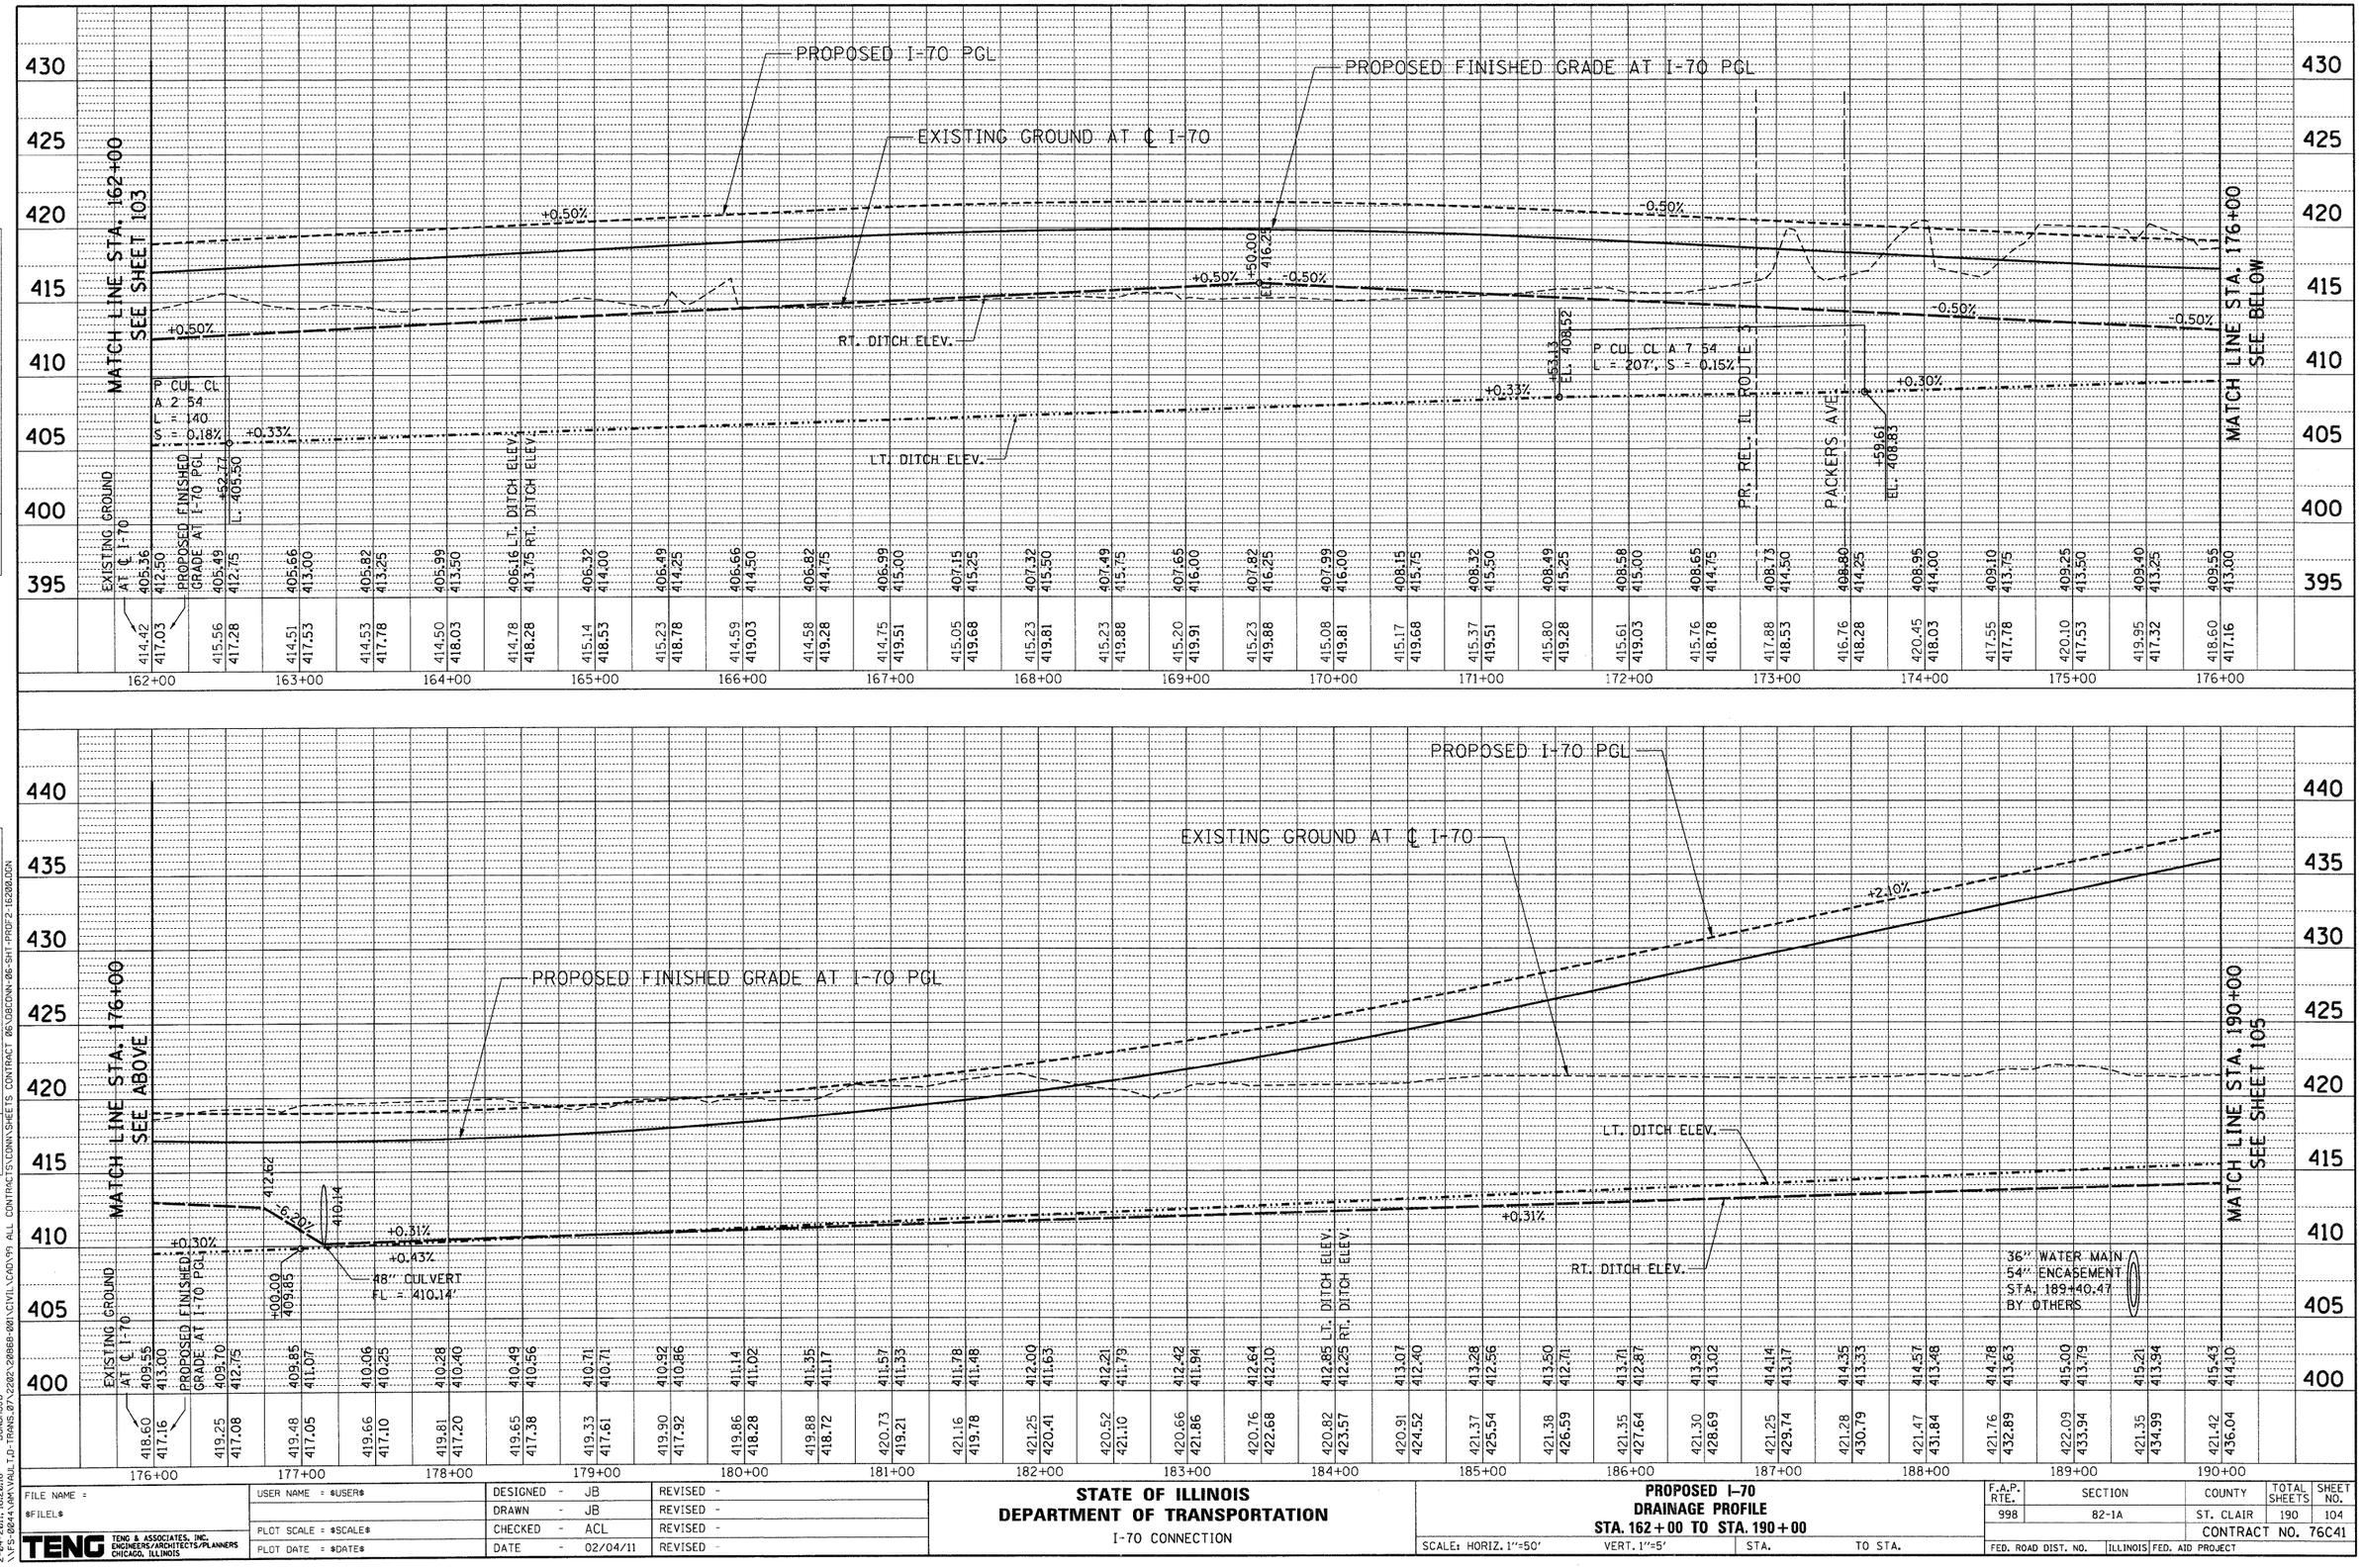

PLAN — SURVEYED — BY — DATE
PLOTTED
ALIGNMENT CHECKED
RT. OF WAY CHECKED
CADD FILE NAME
NOTE BOOK
NO.

PROFILE — SURVEYED
PLOTTED
GRADES CHECKED
BM's NOTED
STRUCTURE NOTATNS CHKD
NOTE BOOK
NO.

2-04-2011, 16:20:16 BDNDHUD
\\FS-0044\dMVAULT_D-TRANS_07\2202\20868-001\CIVIL\CADD99 ALL CONTRACTS\CONN\SHEETS CONTRACT 86\OBCONN-86-SHT-PROF2-16208.DGN

FILE NAME = $FILE$	USER NAME = $USER$	DESIGNED - JB	REVISED -
		DRAWN - JB	REVISED -
	PLOT SCALE = $SCALE$	CHECKED - ACL	REVISED -
TENG & ASSOCIATES, INC. ENGINEERS/ARCHITECTS/PLANNERS CHICAGO, ILLINOIS	PLOT DATE = $DATE$	DATE - 02/04/11	REVISED -

STATE OF ILLINOIS
DEPARTMENT OF TRANSPORTATION
I-70 CONNECTION

PROPOSED I-70
DRAINAGE PROFILE
STA. 162+00 TO STA. 190+00
SCALE: HORIZ. 1"=50' VERT. 1"=5' STA. TO STA.

F.A.P. RTE.	SECTION	COUNTY	TOTAL SHEETS	SHEET NO.
998	82-1A	ST. CLAIR	190	104
		CONTRACT NO. 76C41		
FED. ROAD DIST. NO.	ILLINOIS	FED. AID PROJECT		