PLAN
SURVEYED
PLOTTED
GRADES CHECKED
ALIGNMENTS
RT. OF WAY CHECKED
CADD FILE NAME
NOTE BOOK
NO.
DATE
BY

PROFILE
SURVEYED
PLOTTED
GRADES CHECKED
ALIGNMENTS
STRUCTURE NO(S)/WNS CK'KD
NOTE BOOK
NO.
DATE
BY

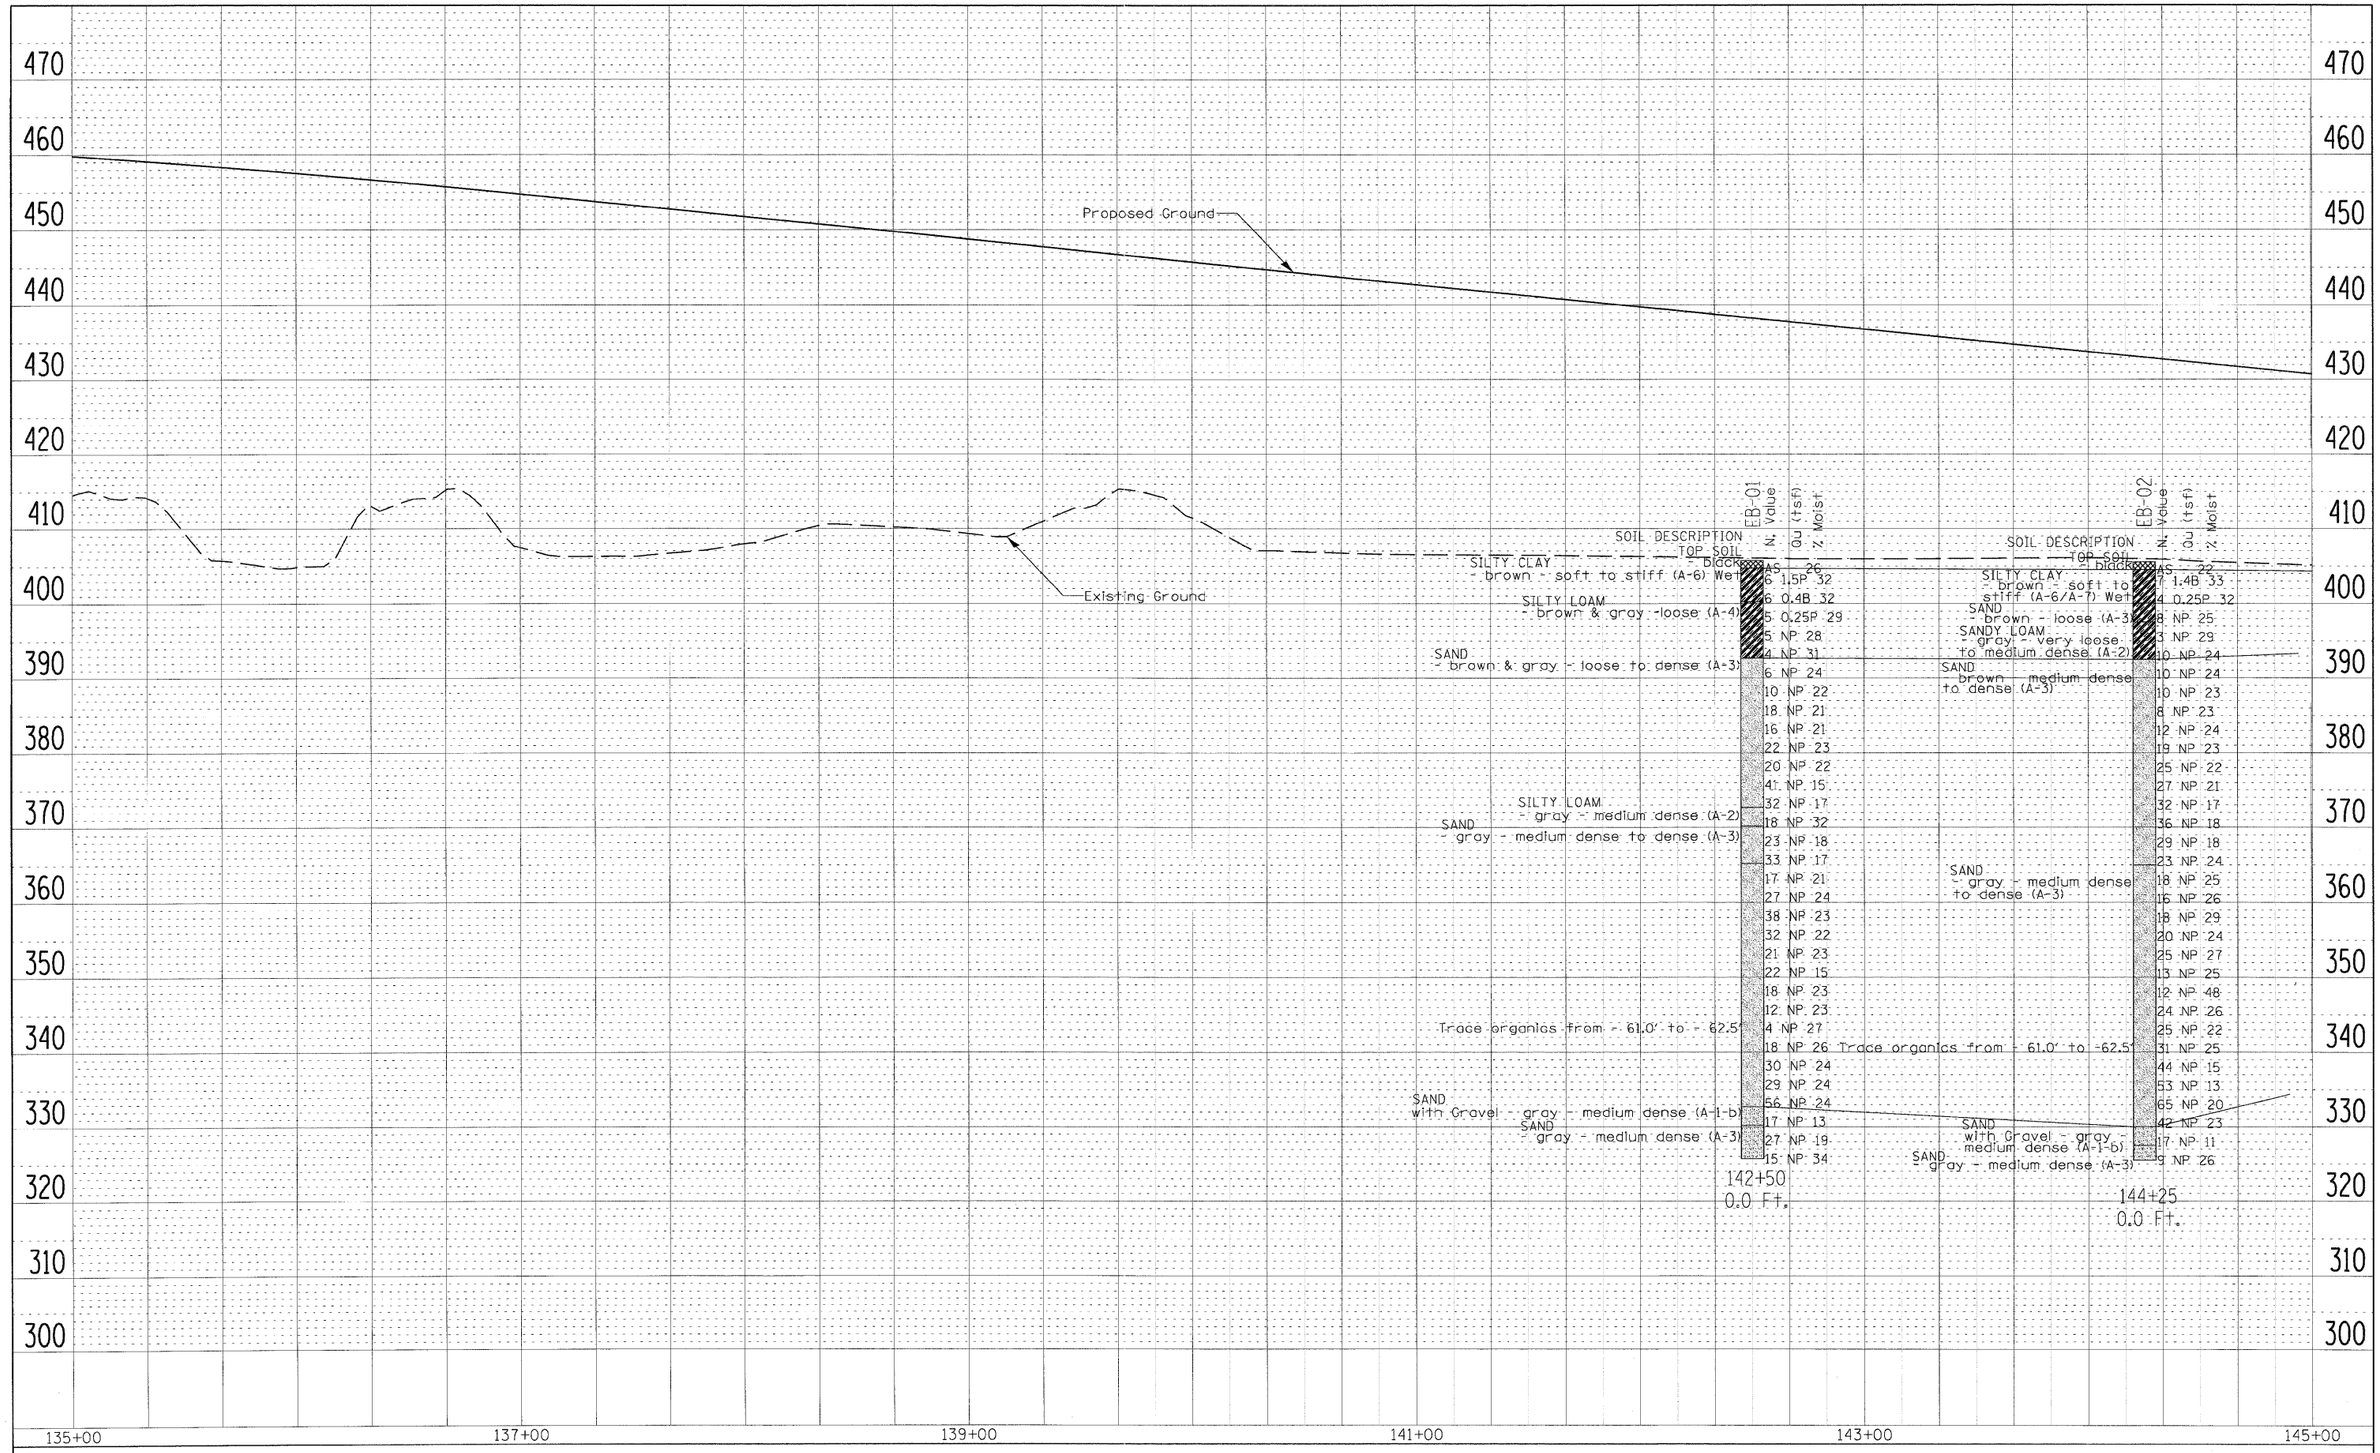

FILE NAME = $FILEL$	USER NAME = $USER$	DESIGNED - SMS	REVISED - SMS 5/27/2010	**STATE OF ILLINOIS DEPARTMENT OF TRANSPORTATION**	**SOIL PROFILE**	F.A.I. RTE.	SECTION	COUNTY	TOTAL SHEETS	SHEET NO.
		DRAWN - SMS	REVISED -			70	82-2-1HVB-1	ST. CLAIR	190	123
	PLOT SCALE = $SCALE$	CHECKED - MDM	REVISED -					CONTRACT NO. 76C41		
	PLOT DATE = $DATE$	DATE - 11/25/2009	REVISED -		SCALE:	SHEET NO. 1 OF 7 SHEETS	STA. 135+00 TO STA. 145+00	ILLINOIS FED. AID PROJECT		