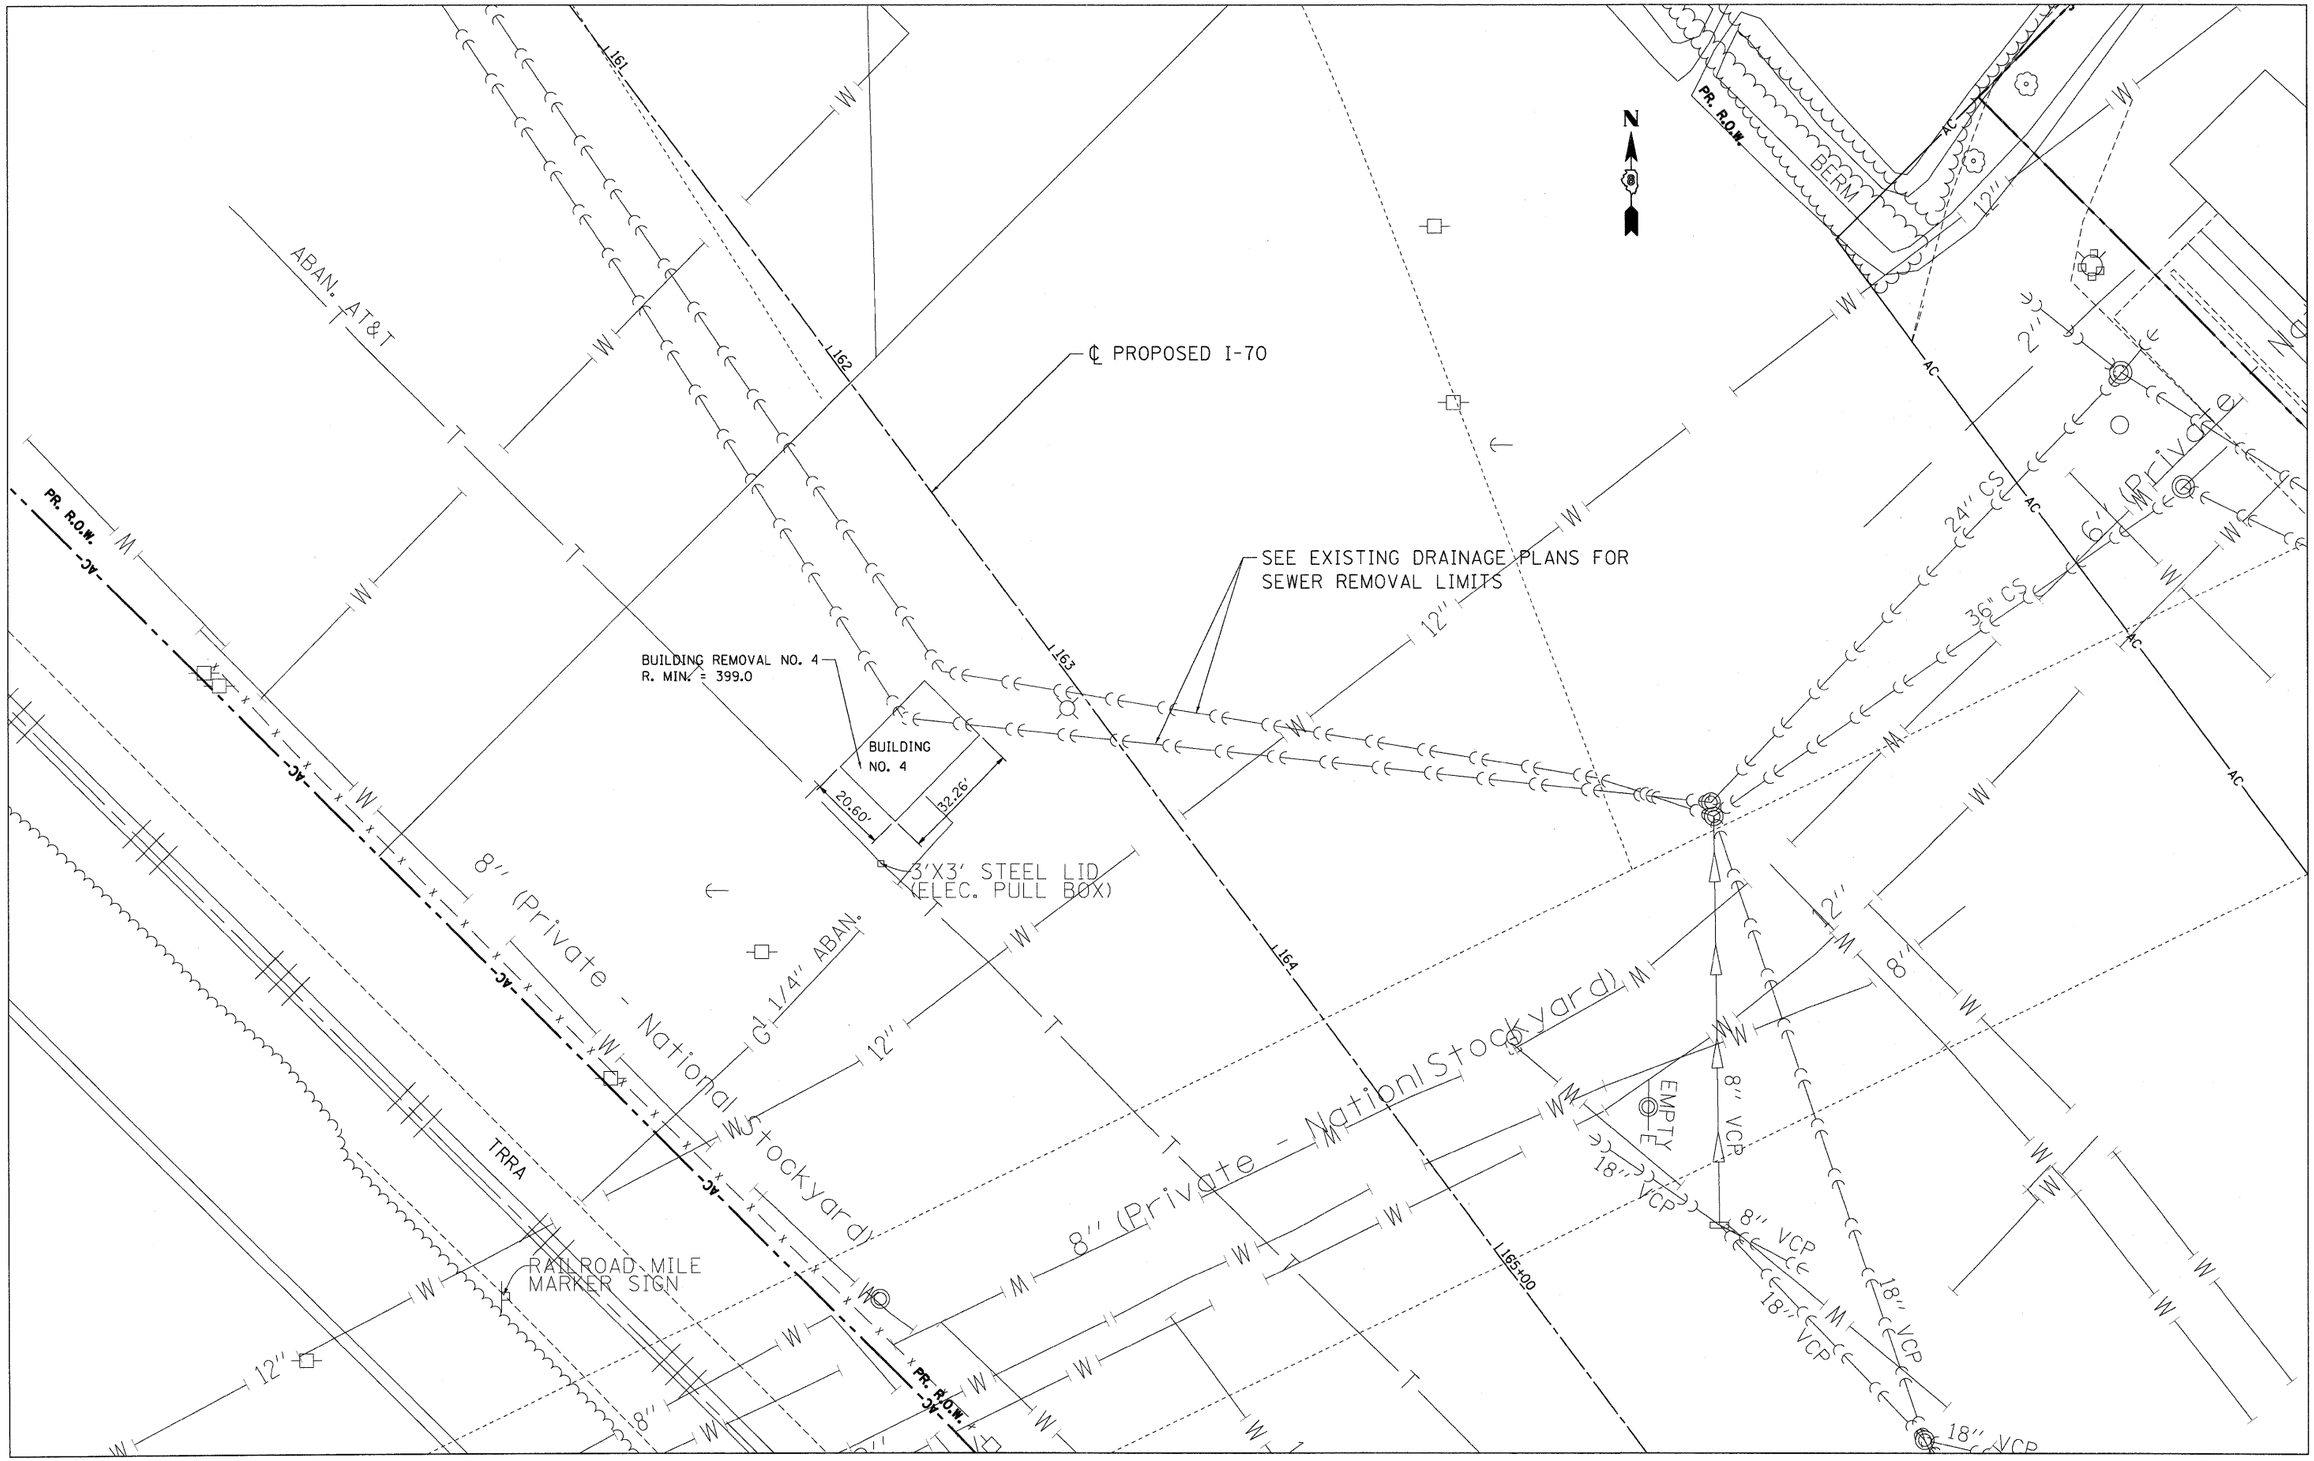

FILE NAME = $FILEL$	USER NAME = $USER$	DESIGNED - JB	REVISED -	STATE OF ILLINOIS DEPARTMENT OF TRANSPORTATION	BUILDING DEMOLITION PLAN BUILDING NO. 4	F.A.P. RTE.	SECTION	COUNTY	TOTAL SHEETS / SHEET NO.
		DRAWN - JB	REVISED -			998	82-1A	ST. CLAIR	190 / 140
TENG TENG & ASSOCIATES, INC. ENGINEERS/ARCHITECTS/PLANNERS CHICAGO, ILLINOIS	PLOT SCALE = $SCALE$	CHECKED - ACL	REVISED -	I-70 CONNECTION		CONTRACT NO. 76C41			
	PLOT DATE = $DATE$	DATE - 02/04/11	REVISED -		SCALE: 1"=20' / SHEET NO. OF SHEETS / STA. TO STA.	FED. ROAD DIST. NO.	ILLINOIS	FED. AID PROJECT	

..\DBCONN-99-MOTIF1.DGN,..\DBCONN-06-BORDER1.DGN,..\DBCONN-05-MOTIF1.DGN,..\DBCONN-99-ROW2.DGN,..\DBCONN-99-ALIGNMENT3.DGN
2-04-2011, 16:20:41 BONDHUJO \\FS-0044\AM\VAULT\D-TRANS.07\2202\20868-001\CIVIL\CAD\99 ALL CONTRACTS\CONN\SHEETS CONTRACT 06\DBCONN-06-SHT-REMOVAL1.DGN